

Copyright, design rights or other intellectual property rights in the drawing remain the property of IAN BARBER & ASSOCIATES LIMITED. The plans and information contained within are supplied on the express condition that they are not used in connection with the production of any building components nor the design, erection or construction of any building unless with the permission of IAN BARBER & ASSOCIATES LIMITED. The plans may not be copied nor used, disclosed nor passed to any third party for any other purpose without the express consent of IAN BARBER & ASSOCIATES LIMITED

Do not scale working dimensions from this drawing, with all dimensions to be checked and verified on site.

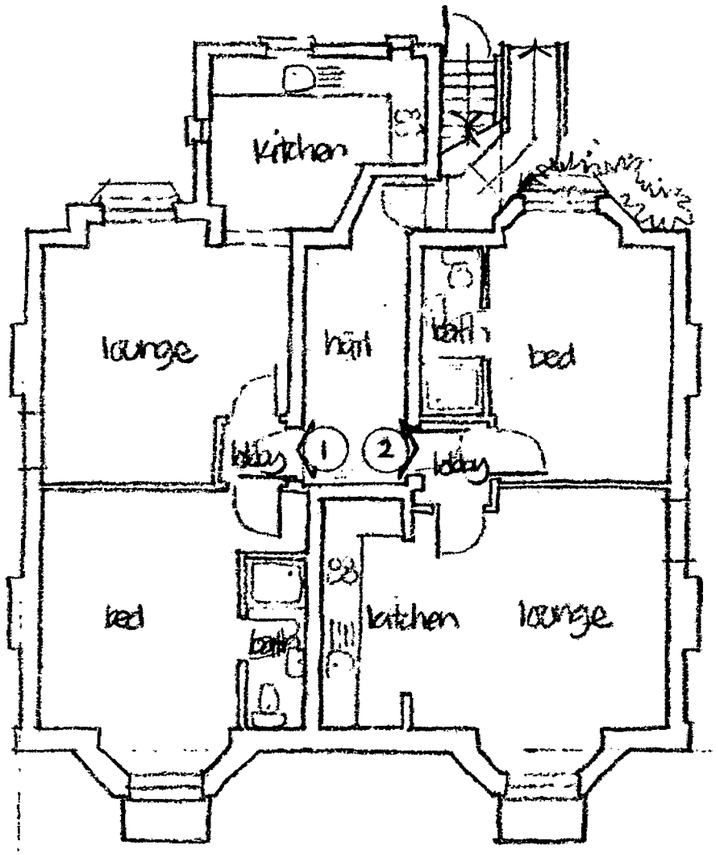

basement
1:100 @ A3

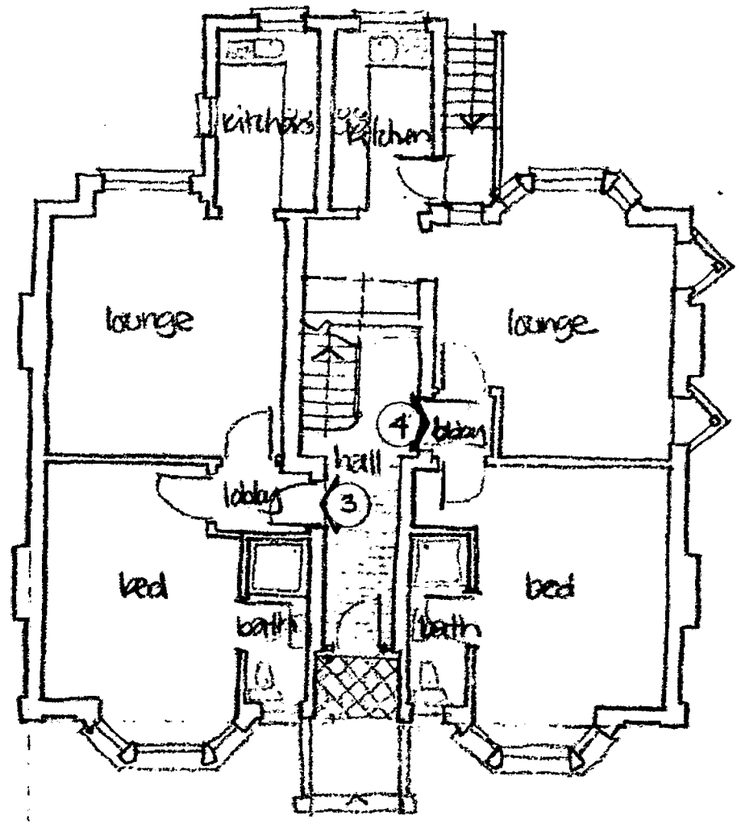

ground

15 SEP 2013

0 1 2 3 4 5 10

Ian Barber Associates
Architectural & Planning Consultants
Unit 51 Joseph Wilson Industrial Estate Millstrood Road Whitstable Kent CT5 3PS
T: 01227 770511 F: 01227 281883 E: ian@ianbarber.net

Project
20 range road
walley range manchester

Client
mr r kanval

Drawing Title
proposed
plans 1


Scale
1:100 @ A3

Drawing No.
2194/06


august 2013 drawn

Copyright, design rights or other intellectual property rights in this drawing remain the property of IAN BARBER & ASSOCIATES LIMITED. The plans and information contained within are supplied on the express condition that they are not used in connection with the production of any building components nor the design, erection or construction of any building unless with the permission of IAN BARBER & ASSOCIATES LIMITED. The plans may not be copied nor used, disclosed nor passed to any third party for any other purpose without the express consent of IAN BARBER & ASSOCIATES LIMITED

Do not scale working dimensions from this drawing, with all dimensions to be checked and verified on site.

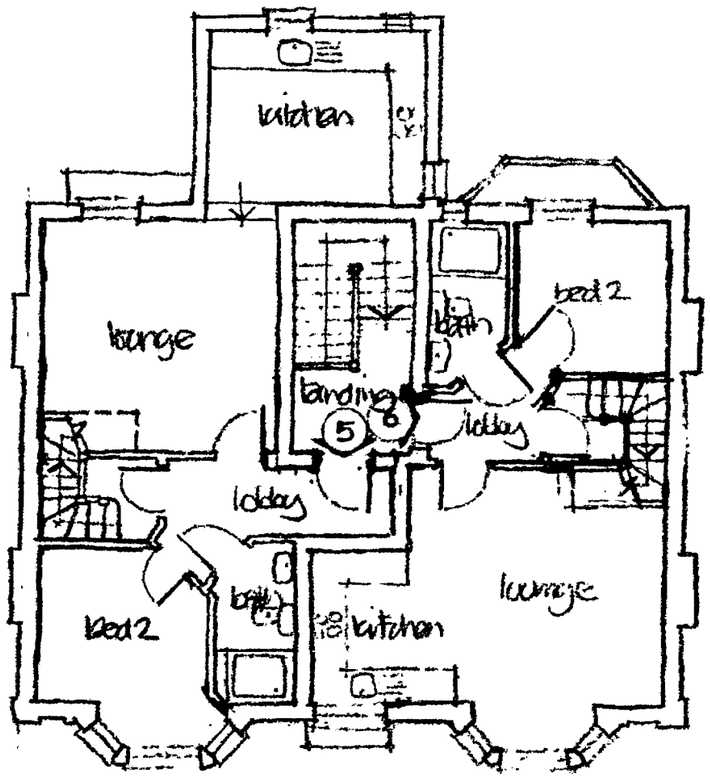

first
1:100 @ A3

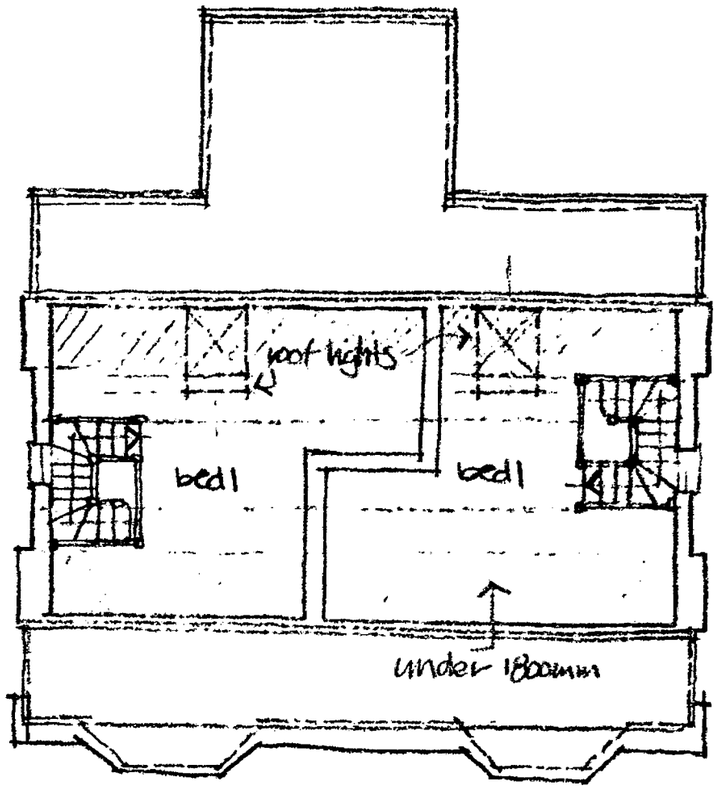

attic

16 SEP 2013

0 1 2 3 4 5 10

Ian Barber Associates
Architectural & Planning Consultants
Unit 51 Joseph Wilson Industrial Estate Millstrood Road Whitstable Kent CT5 3PS
T: 01227 770511 F: 01227 281883 E: ian@ianbarber.net

Project
20 range road
watley range manchester

Client
mr r kanwal

Drawing Title
proposed
plans 2


Scale
1:100 @ A3

Drawing No.
2194/07

august 2013 drawn

Copyright, design rights or other intellectual property rights in this drawing remain the property of IAN BARBER & ASSOCIATES LIMITED. the plans and information contained within are supplied on the express condition that they are not used in connection with the production of any building components nor the design, erection or construction of any building unless with the permission of IAN BARBER & ASSOCIATES LIMITED. The plans may not be copied nor used, disclosed nor passed to any third party for any other purpose without the express consent of IAN BARBER & ASSOCIATES LIMITED

Do not scale working dimensions from this drawing, with all dimensions to be checked and verified on site.

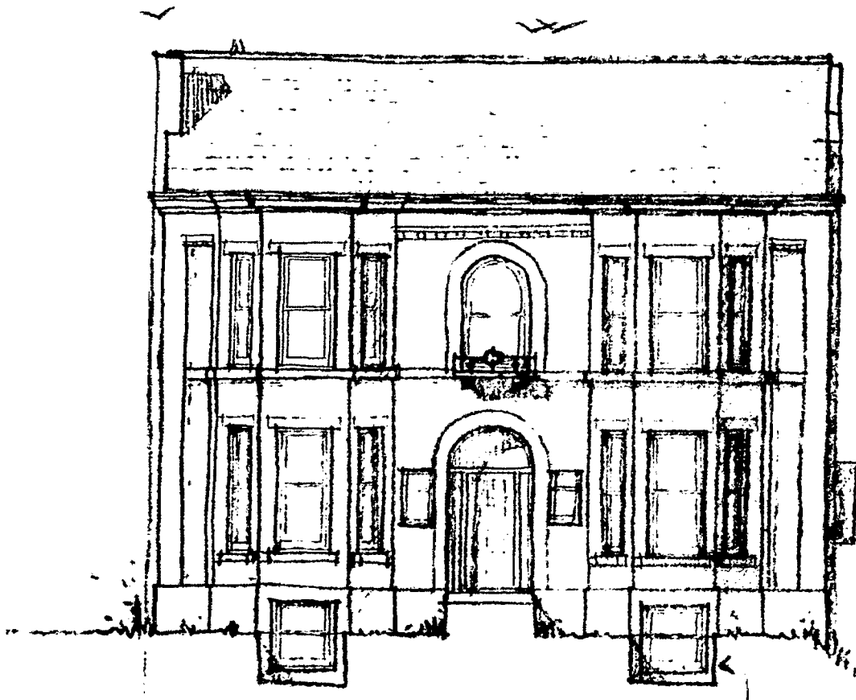


deepened windows

south

1:100 @ A3

existing windows replaced.

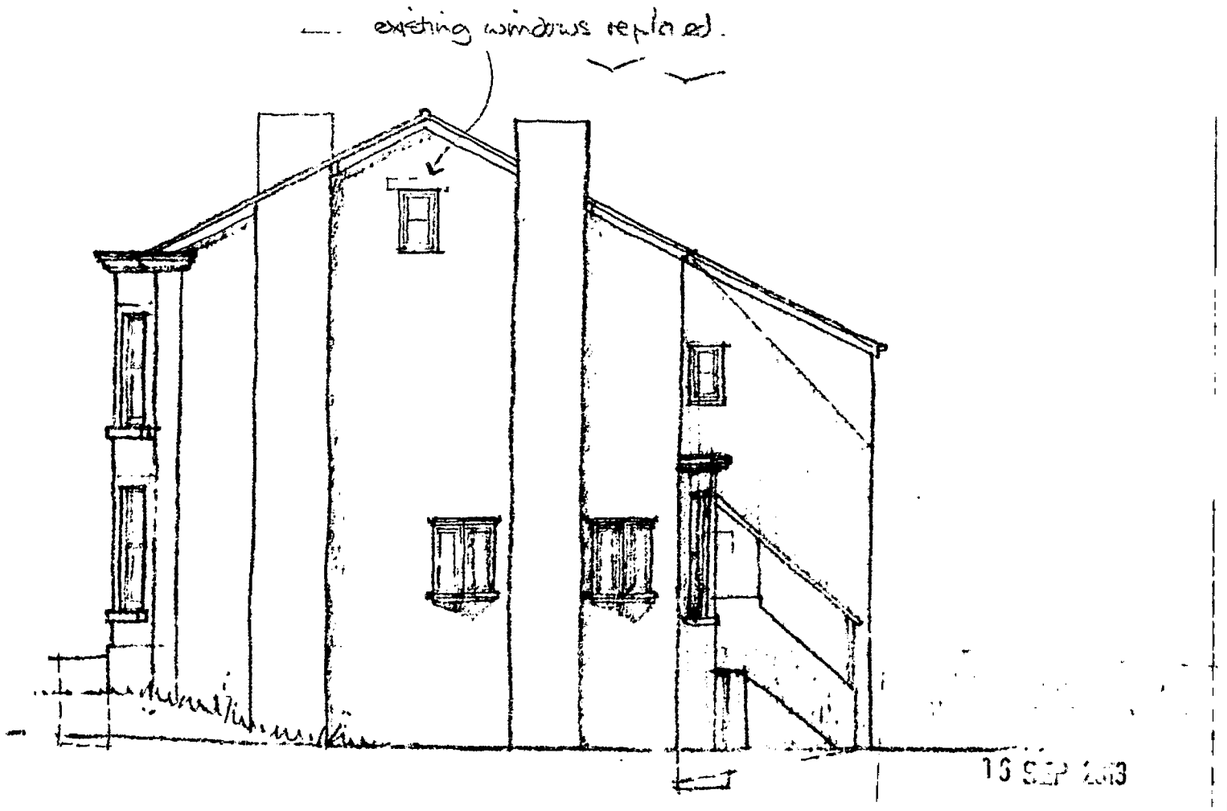

east

19 SEP 2013

0 1 2 3 4 5 10

august 2013 drawn

ib
Ian Barber Associates
Architectural & Planning Consultants
Unit 51 Joseph Wilson Industrial Estate Millstrood Road Whitstable Kent CT5 3PS
T: 01227 770511 F: 01227 281883 E: ian@ianbarber.net

Project
20 range road
walley range manchester

Drawing Title
proposed
elevations 1


Client
mr r kanwal

Scale
1:100 @ A3

Drawing No
2194/08

COPYRIGHT, design rights or other intellectual property rights in the drawing remain the property of IAN BARBER & ASSOCIATES LIMITED. The plans and information contained within are supplied on the express condition that they are not used in connection with the production of any building component nor the design, erection or construction of any building unless with the permission of IAN BARBER & ASSOCIATES LIMITED. The plans may not be copied reused, disclosed nor passed to any third party for any other purpose without the express consent of IAN BARBER & ASSOCIATES LIMITED

Do not scale working dimensions from this drawing, with all dimensions to be checked and verified on site

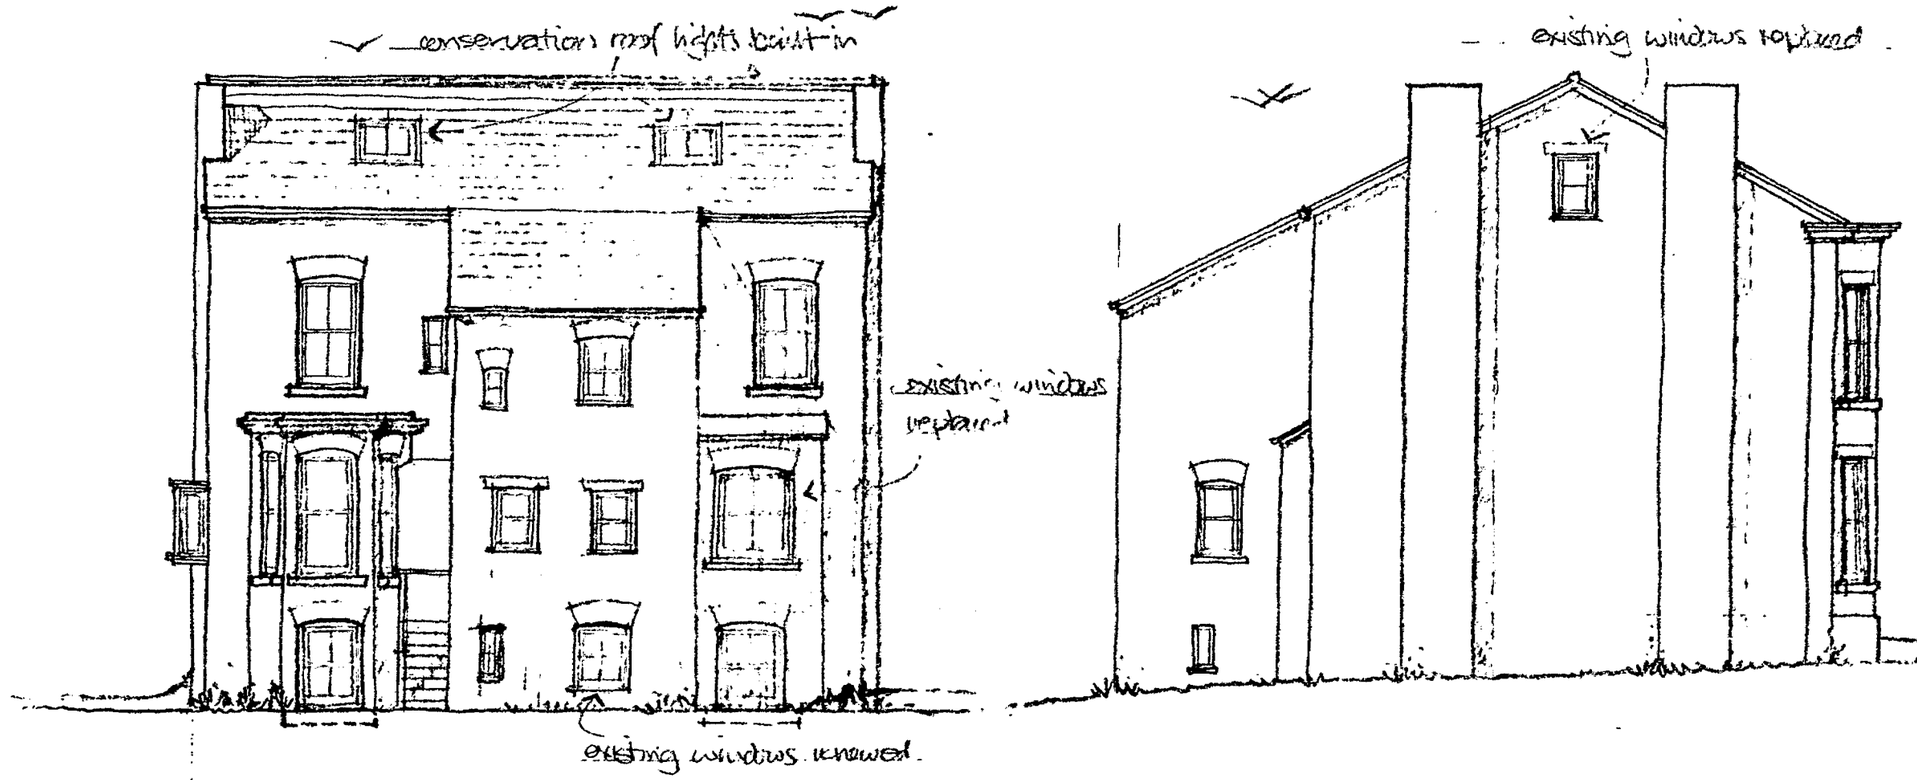

north
1:100 @ A3

west

16 SEP 2013

0 1 2 3 4 5 10

ian barber associates
Architectural & Planning Consultants
Unit 51 Joseph Wilson Industrial Estate Millstrood Road Whitstable Kent CT5 3PS
T: 01227 770511 F: 01227 281883 E: ian@ianbarber.net

Project
20 range road
watley range manchester

Client
mr r kanval

Drawing Title
proposed
elevations 2

Scale
1:100 @ A3

Drawing No
2194/09

august 2013 drawn