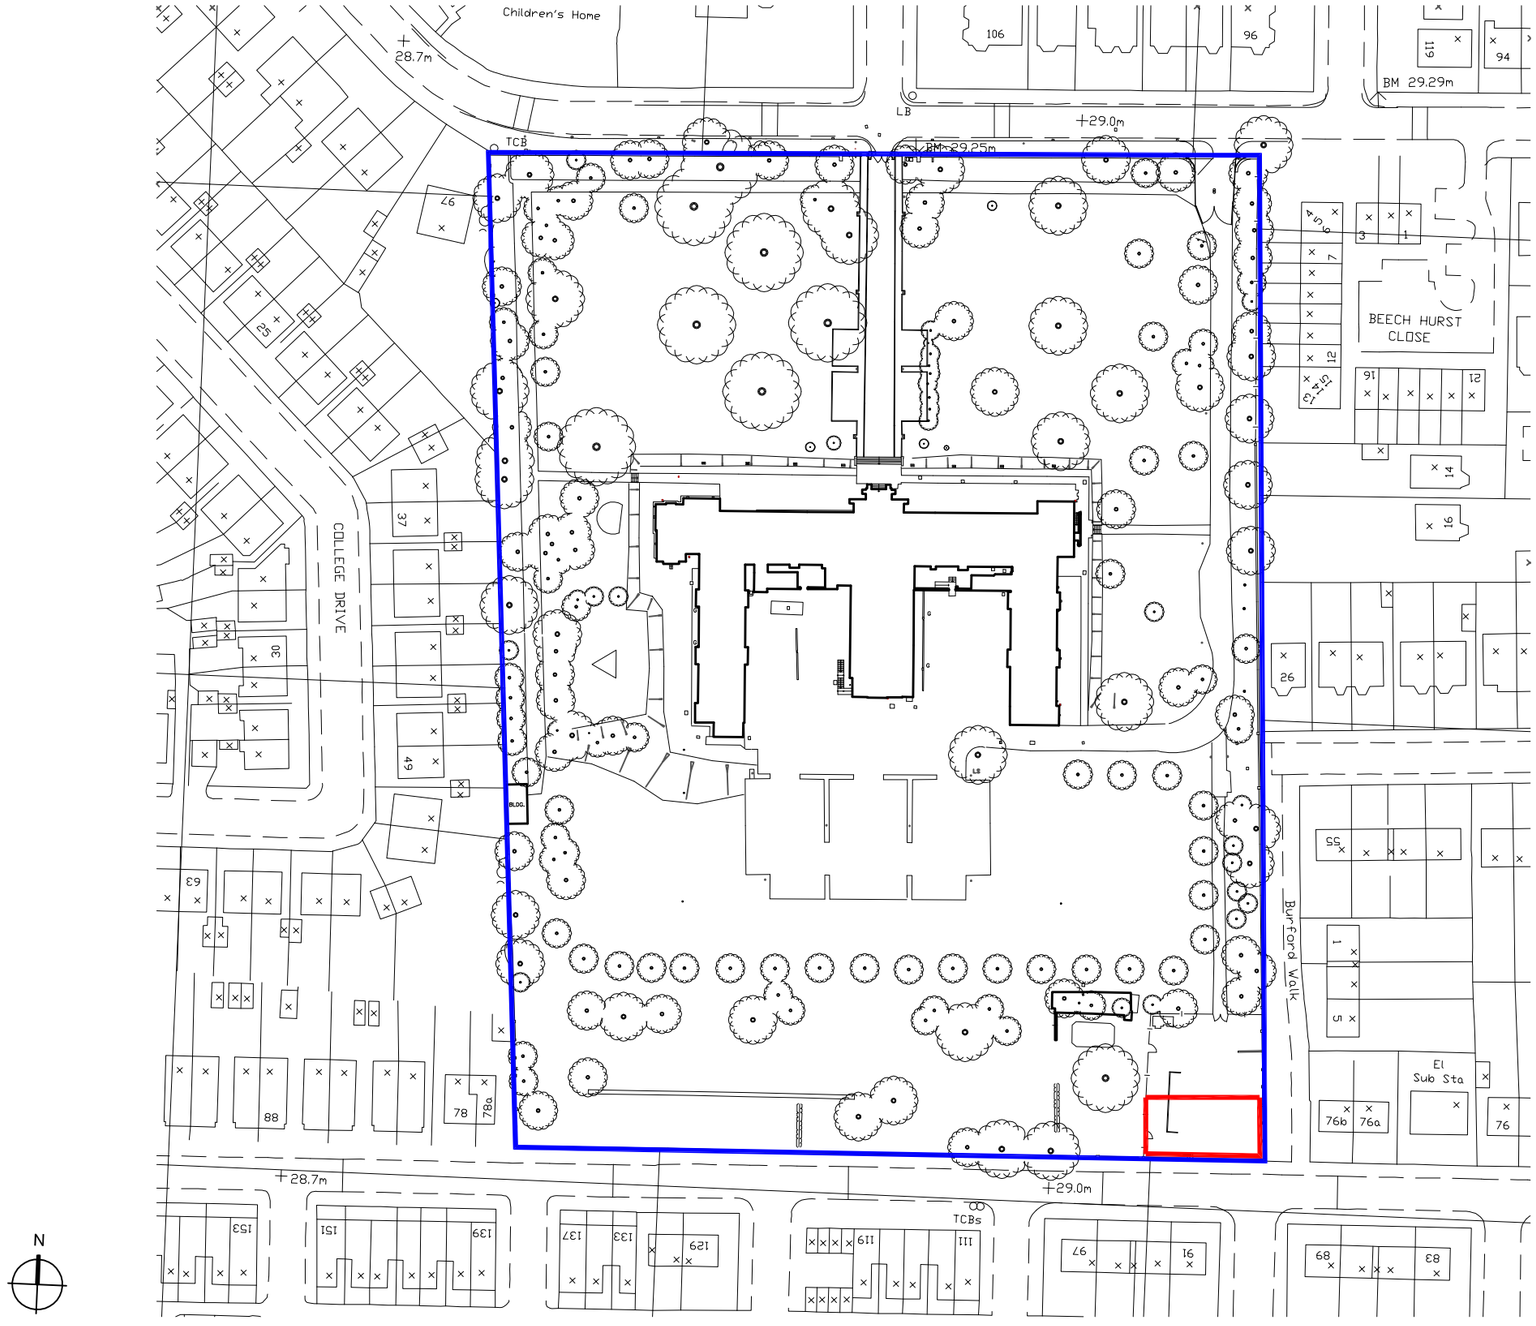



- British Muslim Heritage Centre
- Whalley Range, Manchester
- Location Plan
- May 2012
- 1:1250 @ A3
- 1287 / rear gate location


NUNEHAM COURTENAY
ARCHITECTURE

82 MOUNT PLEASANT VILLAGE
NANGREAVES BURY BL9 6SP
TEL : 0161 626 6656
EMAIL : ncarch@btconnect.com

© THIS DRAWING IS COPYRIGHT