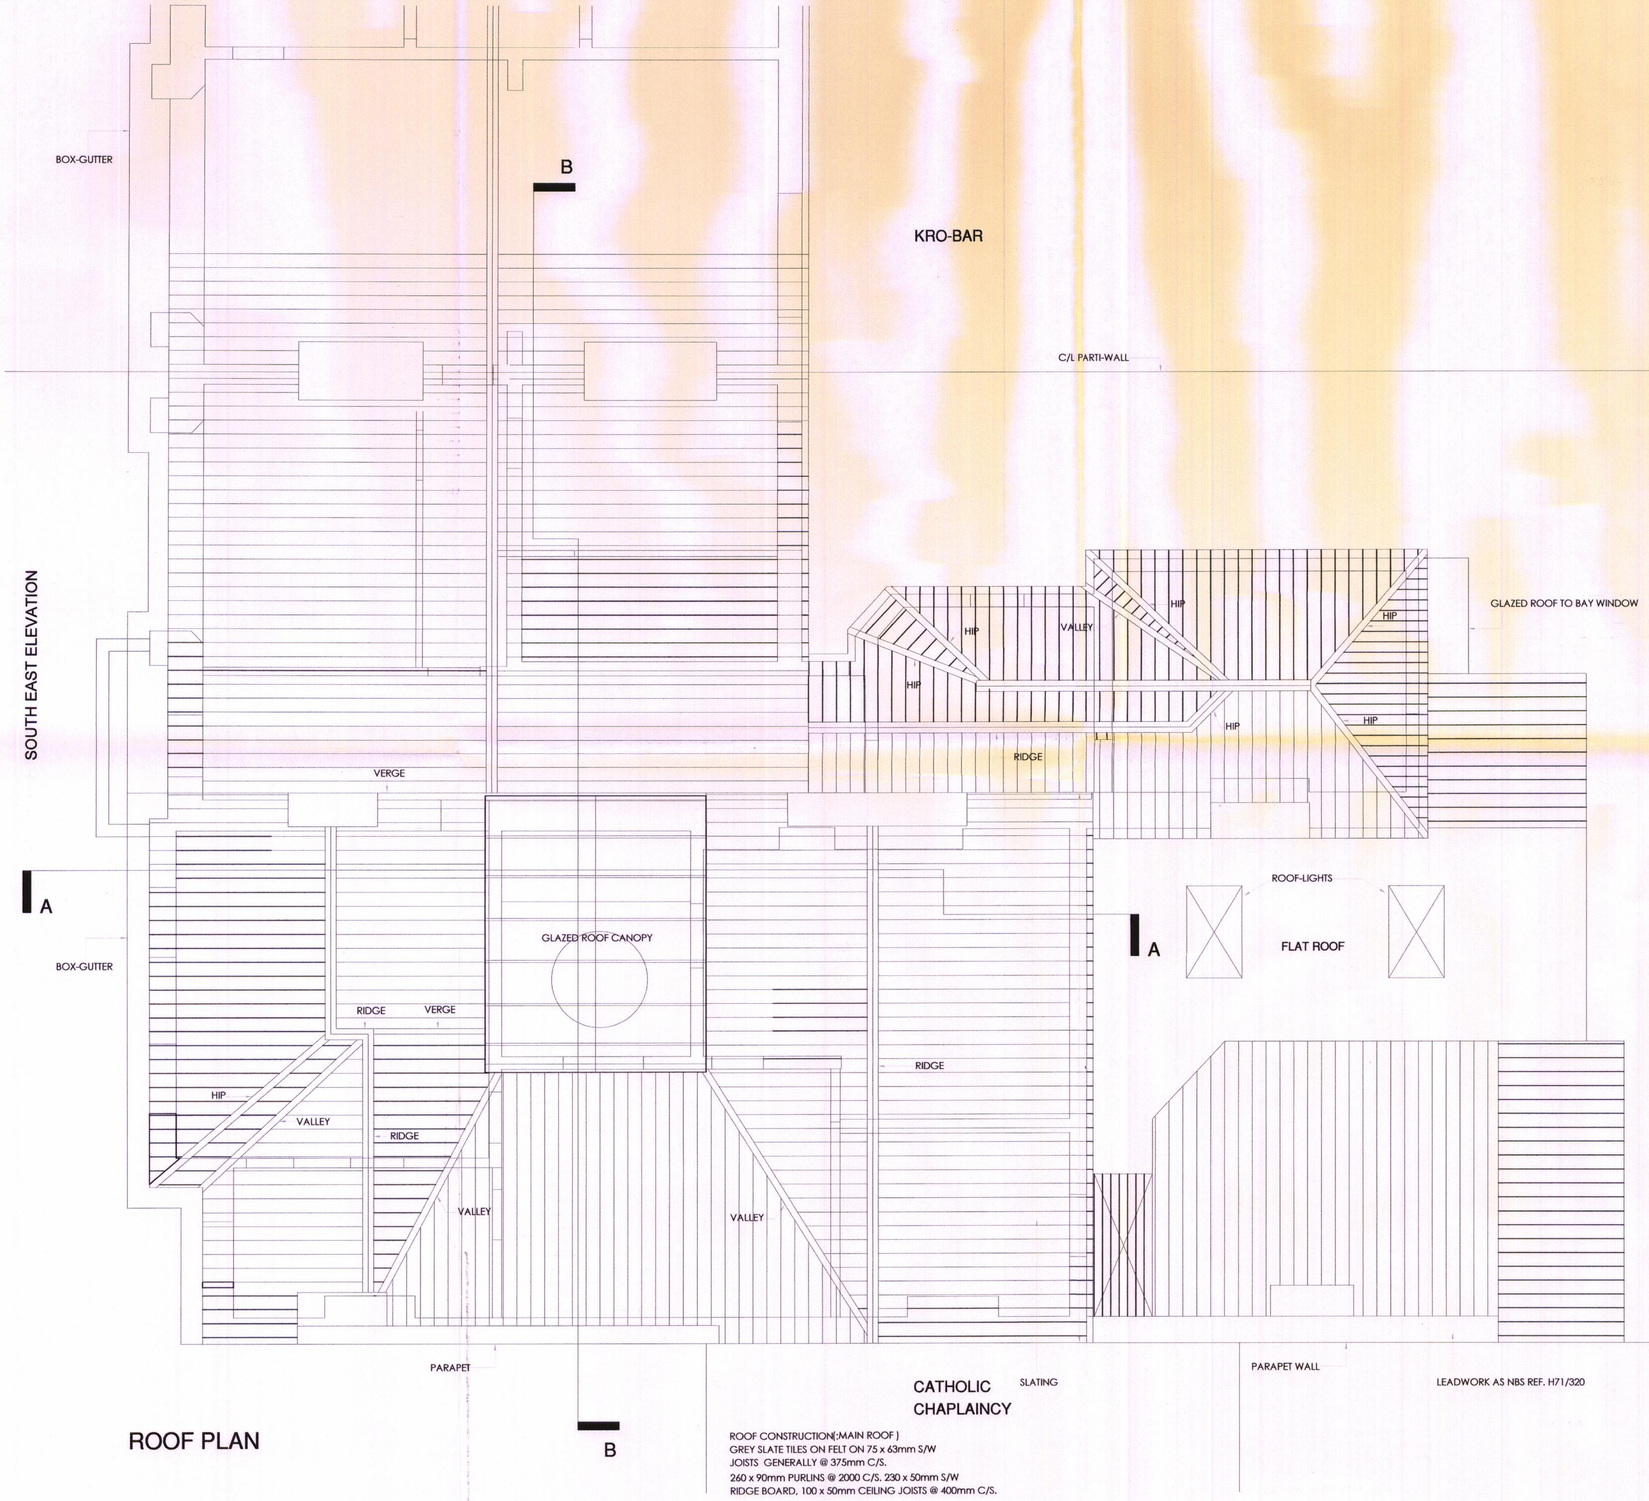

ROOF PLAN

ROOF CONSTRUCTION(:MAIN ROOF)
GREY SLATE TILES ON FELT ON 75 x 63mm S/W
JOISTS GENERALLY @ 375mm C/S.
260 x 90mm PURLINS @ 2000 C/S. 230 x 50mm S/W
RIDGE BOARD, 100 x 50mm CEILING JOISTS @ 400mm C/S.

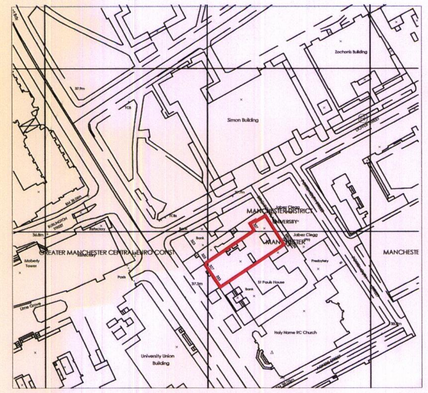

SITE LOCATION PLAN
SCALE 1:1250

PLANNING
ACK'D
REPLIED
REC'D 17 AUG 2009
M
M
M
FOR ACTION
M

REV	COMMENT	DATE

MANCHESTER 1824

The University of Manchester

Directorate of Estates
Beyer Building
The University of Manchester
Oxford Road
Manchester
M13 9PL

Tel. 0161 275 2625
Fax. 0161 275 3880

DESIGN SERVICES GROUP

DRAWING STATUS: TENDER	
PROJECT NAME: ACCESS TO ATRIUM GUTTERS	PROJECT NO.: 5298
BUILDING NAME: WILLIAM KAY HOUSE	BUILDING NUMBER: 016AA
SUB-SITE NAME: WILLIAM KAY HOUSE	
SITE NAME: OXFORD ROAD	
TITLE: EXISTING ROOF PLAN	
DRAWING NO.: 016AA-5298-A001	ISSUE: T1
PROJECT MANAGER: J Ashburn — DATE: MARCH 2009	SCALE: 1:50 @ A1
DRAWN: J Kirby — CHECKED: — APPROVED:	