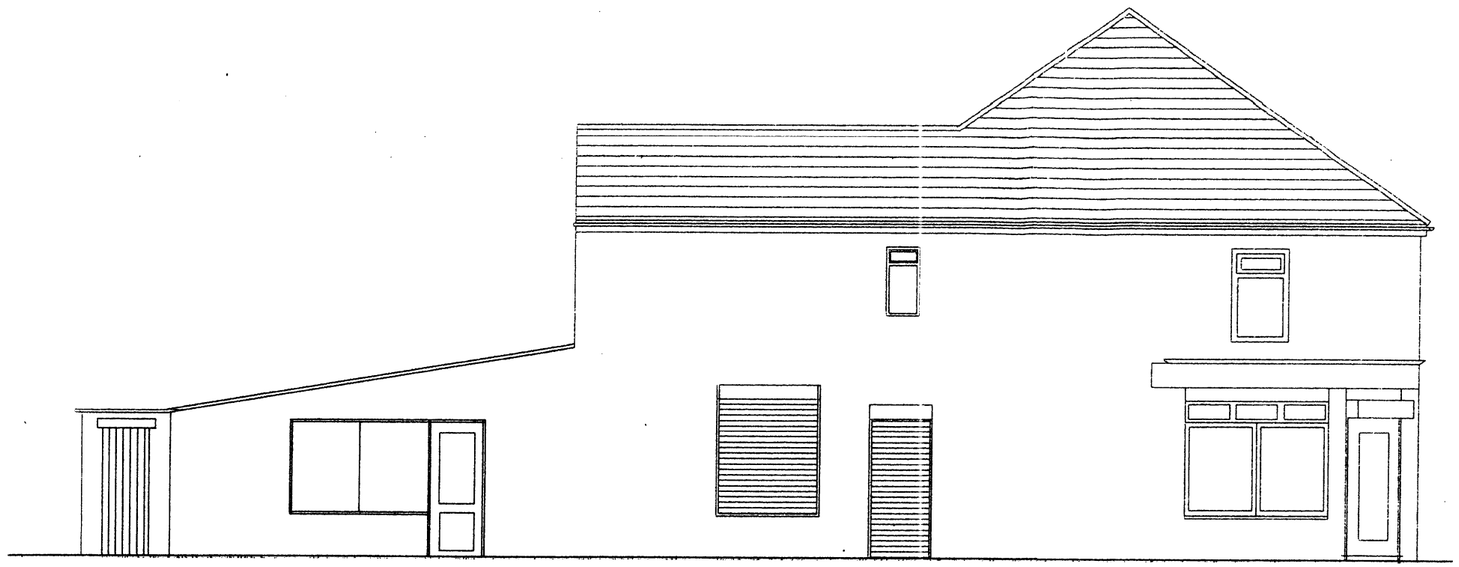

side elevation - existing

rear elevation - existing

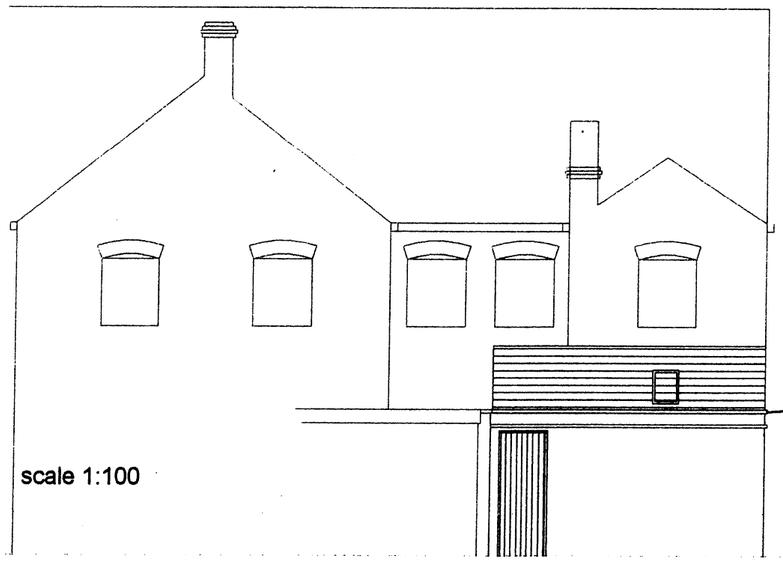

scale 1:100

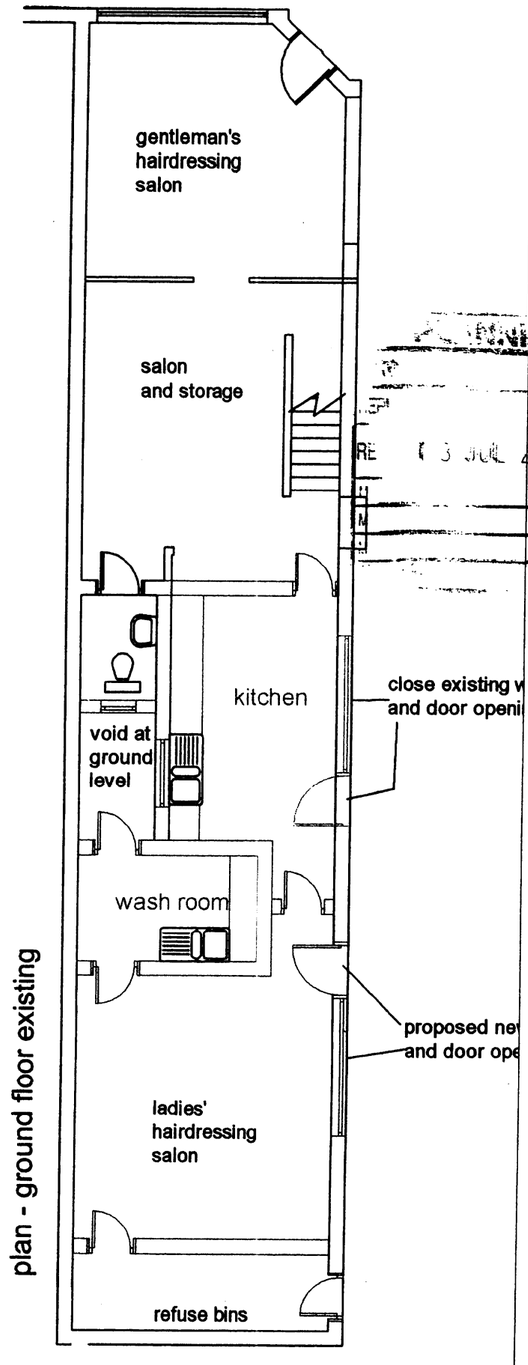

plan - ground floor existing

RAJA BUILDING & CIVIL ENGINEERING
CONTRACTORS LTD

PROPOSED EXTENSION TO CLASS 1 SHOP (HAIRDRESSER) TO FORM TWO RETAIL UNITS AT

83 BERESFORD ROAD LONGSIGHT MANCHESTER FOR

MR.H.KHALID

PLAN & ELEVATION - PROPOSED scale 1:100 HK/3 date 2/09