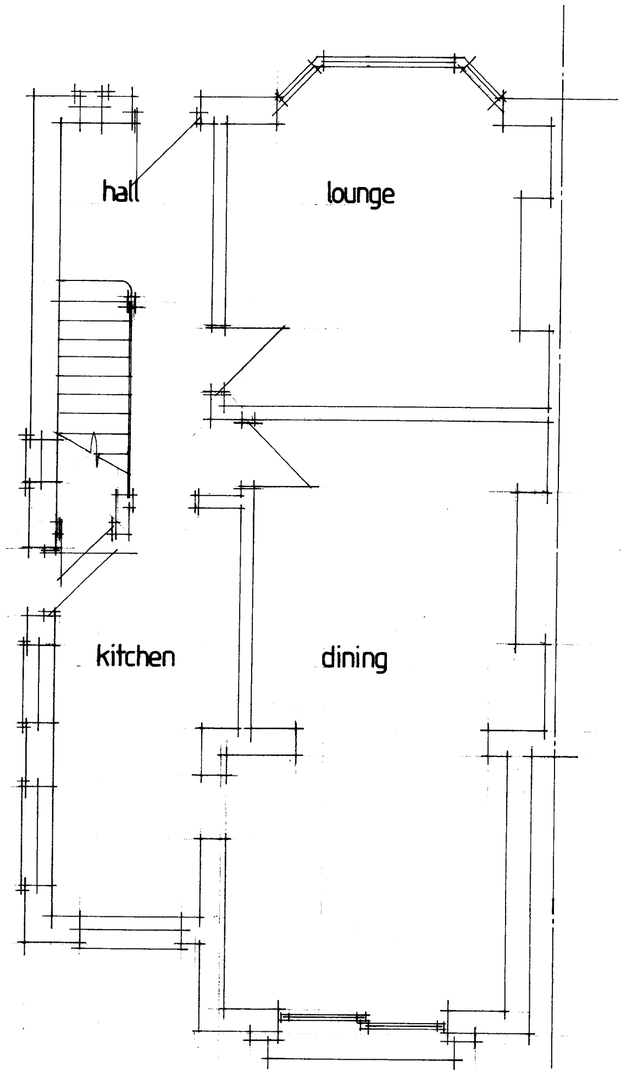

Ground Floor

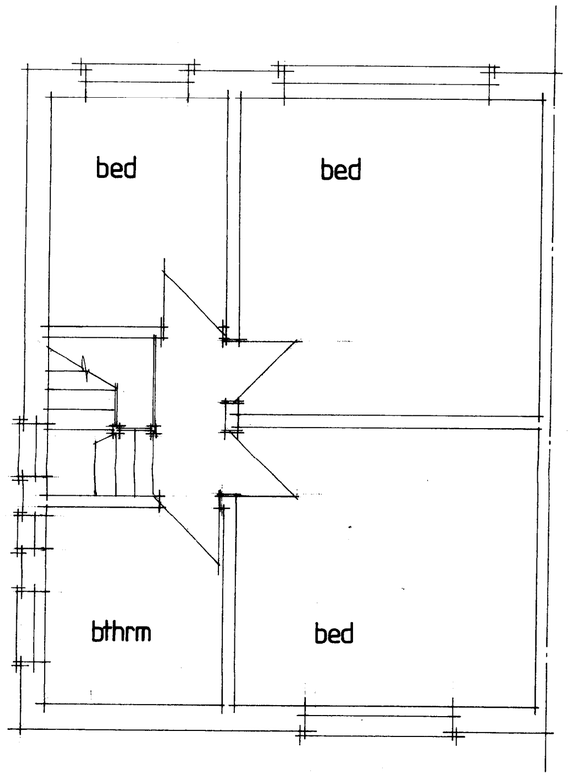

First Floor

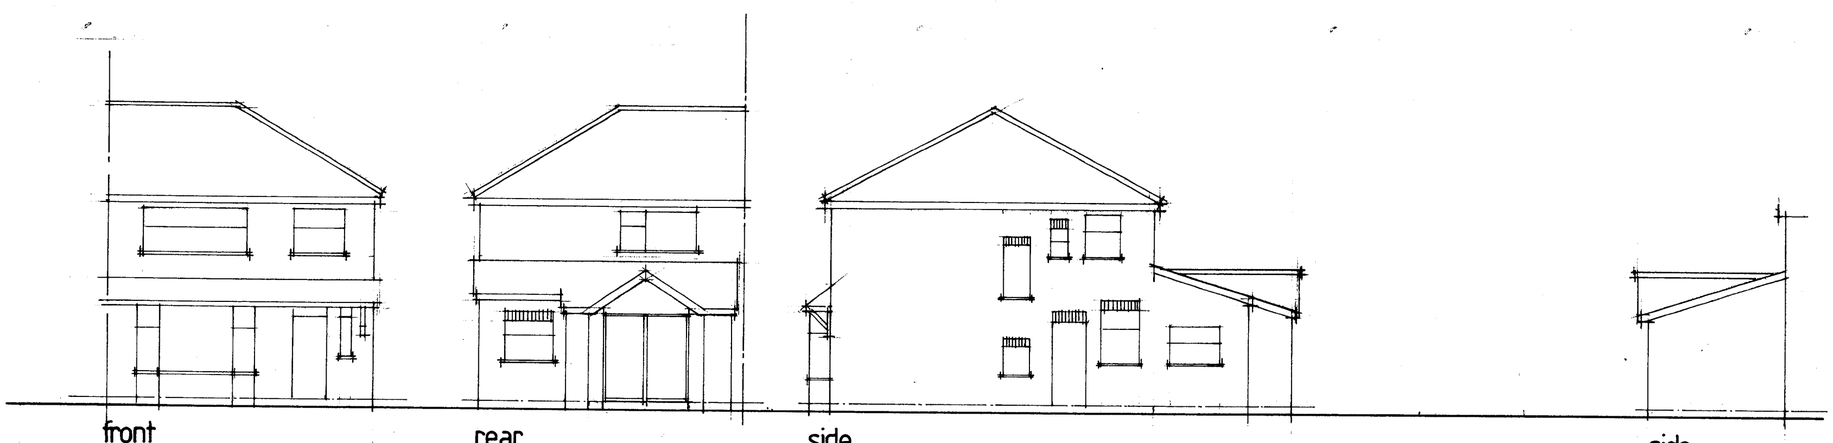

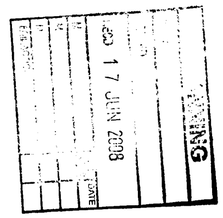

No:	Revision:	Date:	Initial:

ALPHA DESIGN
11 GILDA CRESCENT ROAD ECCLES M30 9AG
TELEPHONE : 061 707 5533

Project: 18 Kenwood Avenue Burnage Mcr

Title: Floor Plans and Elevations (existing)

Scale: 50/100 | Date: June 08 | Initial: CTK.

Drg. No: