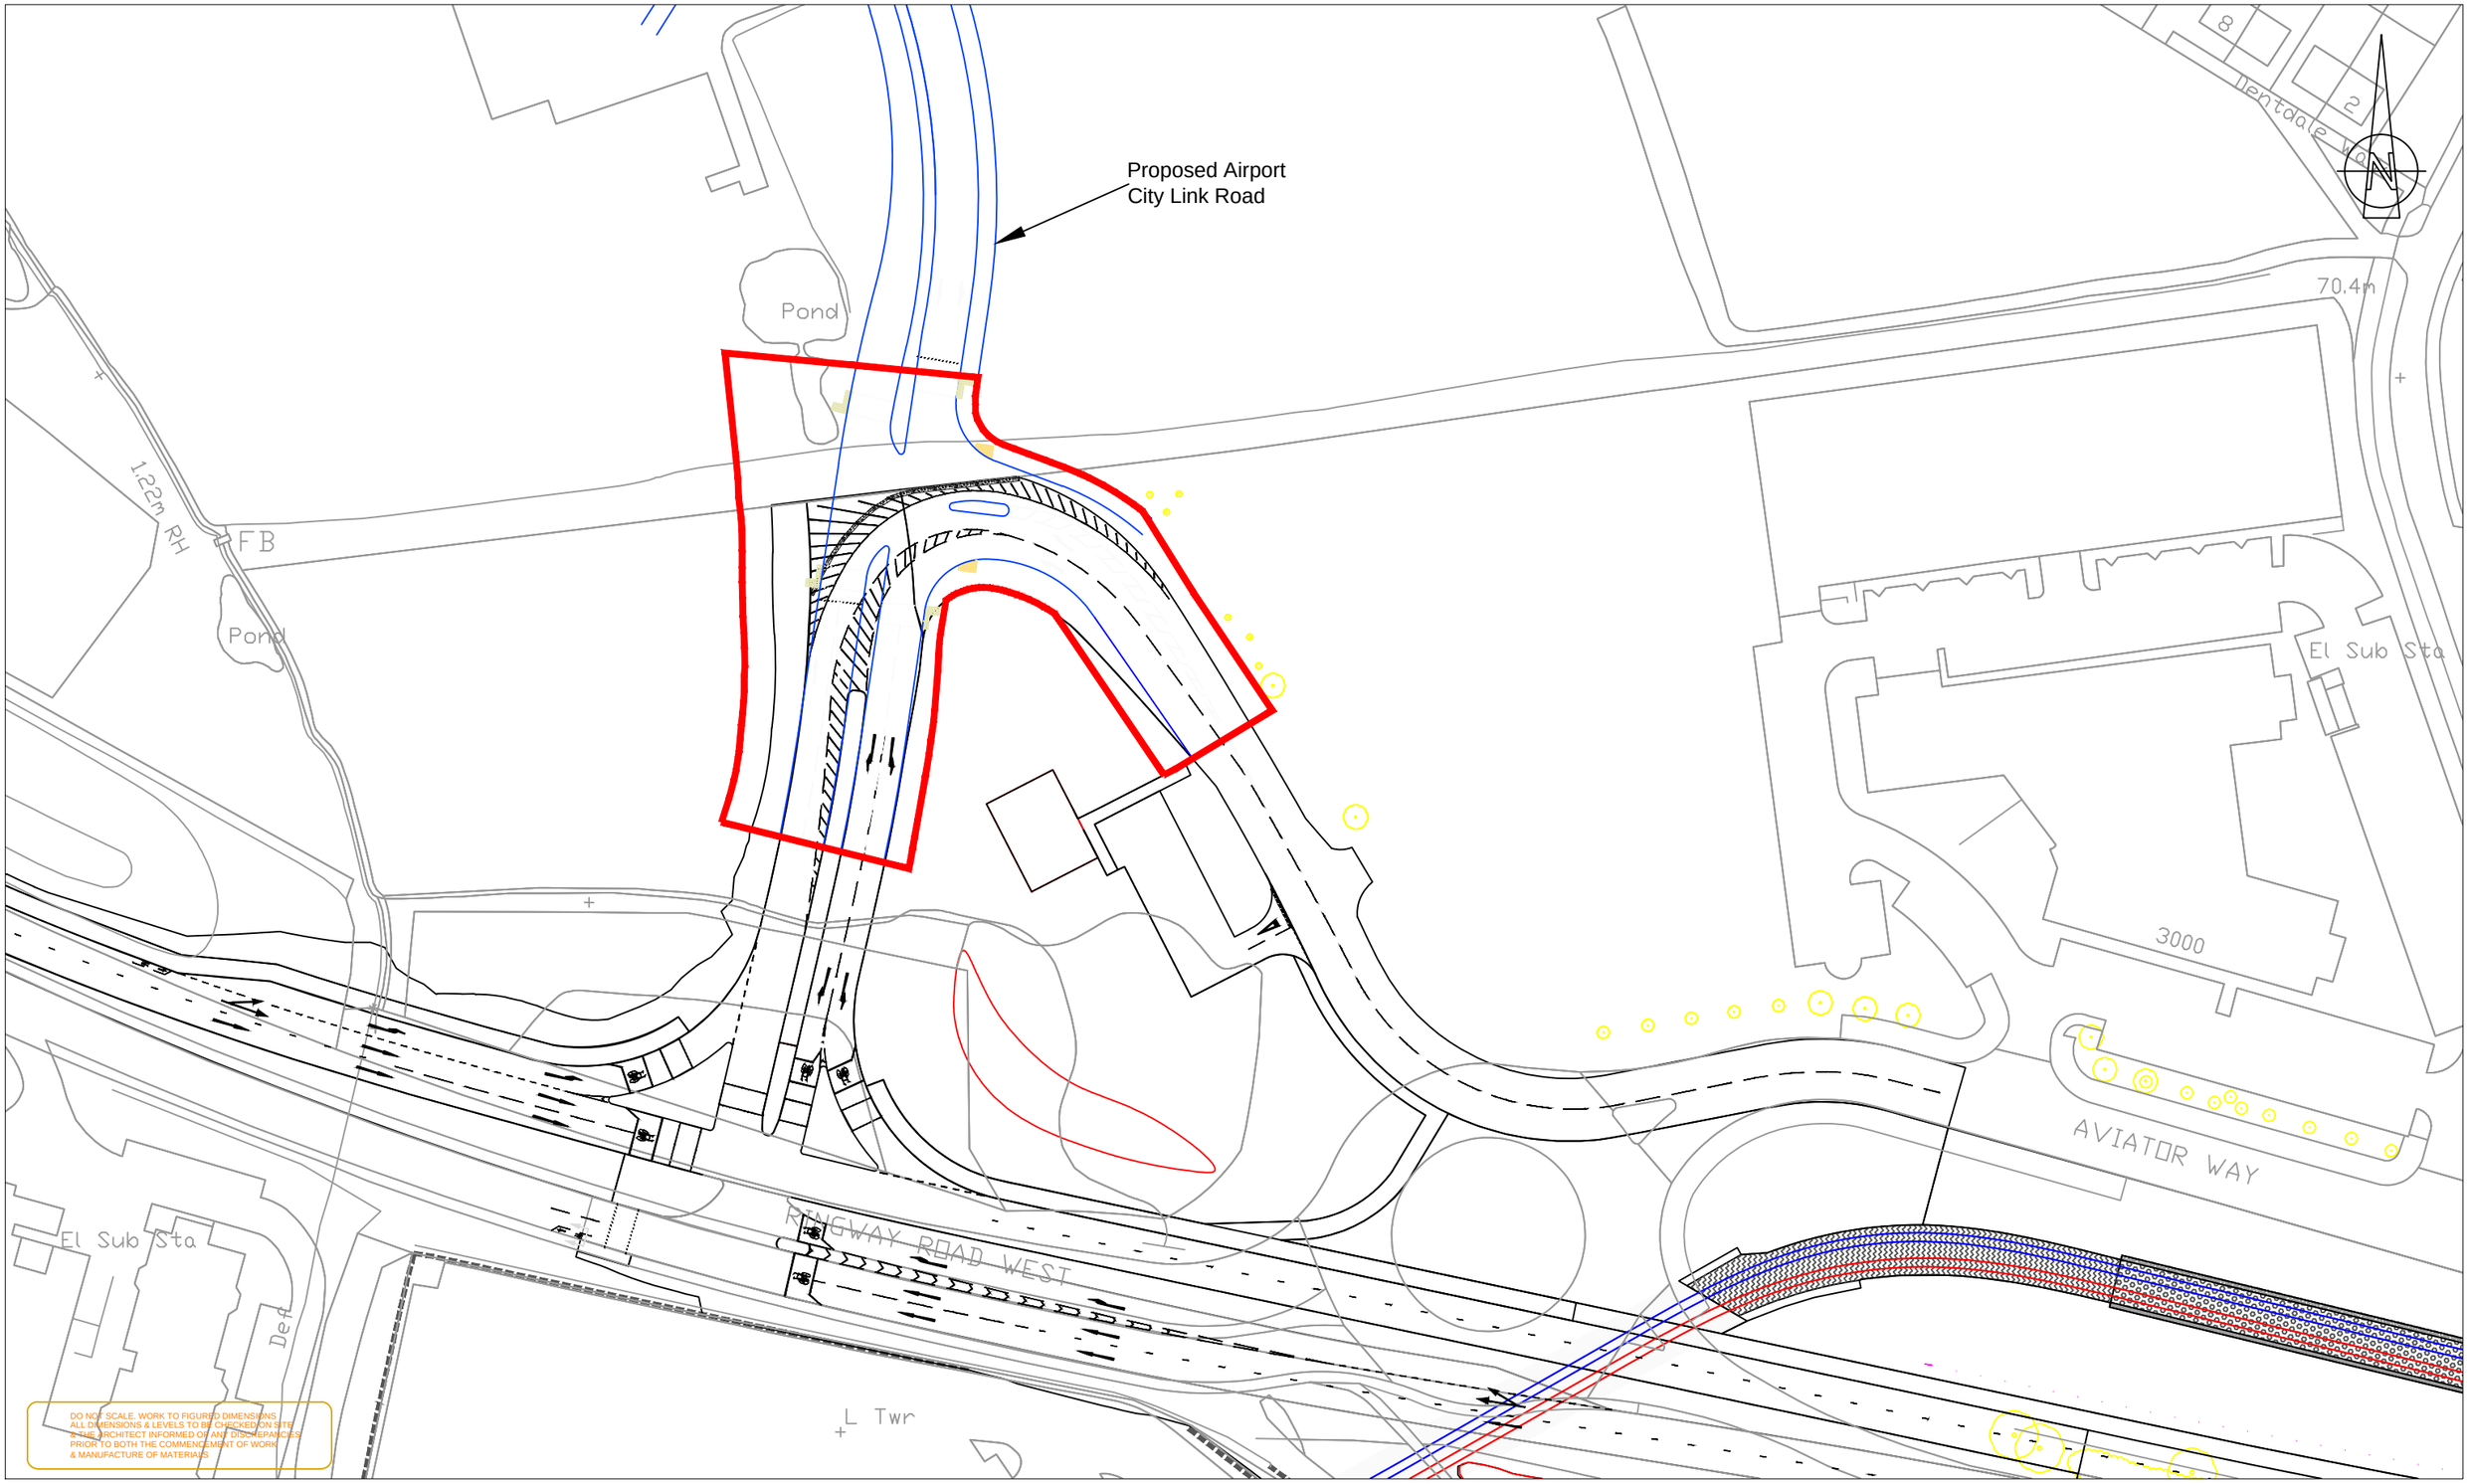


Client

Transport for Greater Manchester

2 Piccadilly Place
Manchester
M1 3BG

Tel. 0161 244 1000
Fax. 0161 244 1316

- PLANNING BOUNDARY
- EMBEDDED RAIL - EXPOSED AGGREGATE CONCRETE FINISH TO TRACK BED
- ALTERNATIVE RAIL - EXPOSED AGGREGATE CONCRETE FINISH AND RAISED RAIL
- BALLAST
- MAINTENANCE WALKWAY
- DUCT COVER
- GRASS SEEDED AREAS SEE LDP-450 SERIES FOR TYPE
- PROPOSED PLANTING
- PROPOSED AIRPORT CITY LINK ROAD
- OVERRUN PROTECTION
- ASPHALT HIGHWAY - REFER TO HIGHWAYS/TRACKFORM DRAWINGS FOR DETAILS
- FLEXIBLE MACADAM FOOTWAY OR SHARED FOOTWAY/CYCLEWAY - REFER TO HIGHWAYS DRAWINGS FOR DETAILS
- RED SURFACED CONTROLLED CROSSING - REFER TO HIGHWAYS DRAWINGS FOR DETAILS
- GREEN SURFACED CYCLEWAY ADVANCE STOP LINE - REFER TO HIGHWAYS DRAWINGS FOR DETAILS
- STREET TREES IN PAVED AREAS
- PROPOSED HEDGEROW
- STRAIL CROSSING
- PEDESTRIAN GUARD RAIL TYPE 4 REFER TO DRAWING EM0-00-HDD-670 FOR DETAILS
- EXISTING FENCE
- ACOUSTIC BARRIER - SEE DRAWING MP13A-AL0-00-LDD-453 FOR DETAILS
- NEW FENCE OR RAILING - SEE NOTES ON DRAWING FOR TYPE AND REFERENCE
- OLE POLE
- STREET TREES IN SOFT LANDSCAPED AREAS
- PROPOSED SERVICE STRIP
- ELECTRICAL CABINET/ POINTS HEATING CABINET
- NEW BUS STOP
- TAC-U PCC TACTILE FLAGS TO UNCONTROLLED CROSSING SIZE: 450x450mm; COLOUR: BUFF PATTERN: BLISTER
- TAC-R PCC TACTILE FLAGS TO CONTROLLED CROSSING SIZE: 450x450mm; COLOUR: RED; PATTERN: BLISTER
- TAC-H PCC TACTILE FLAGS TO RAMPS AND STEPS SIZE: 400x400mm; COLOUR: CHARCOAL; PATTERN: CORDUROY
- TAC-C PCC TACTILE FLAGS TO CYCLEWAY SIZE: 400x400mm; COLOUR: BUFF; PATTERN: RIBBED (CYCLEWAY)
- INTERMITTENT TREE PLANTING

Issue	Date	Drawn	Description	Ch'k'd	App'd
A	09/03/2012	AB	Initial Issue		

Title

MANCHESTER METROLINK PHASE 3
AIRPORT EXTENSION - RRHIW

Site Plan

Drawn	AB
Checked	
Approved	

Scale 1:1000 @ A3

Drawing No. FPP-AIR-RRHIW-AB-01

Issue	Date
A	09/03/2012