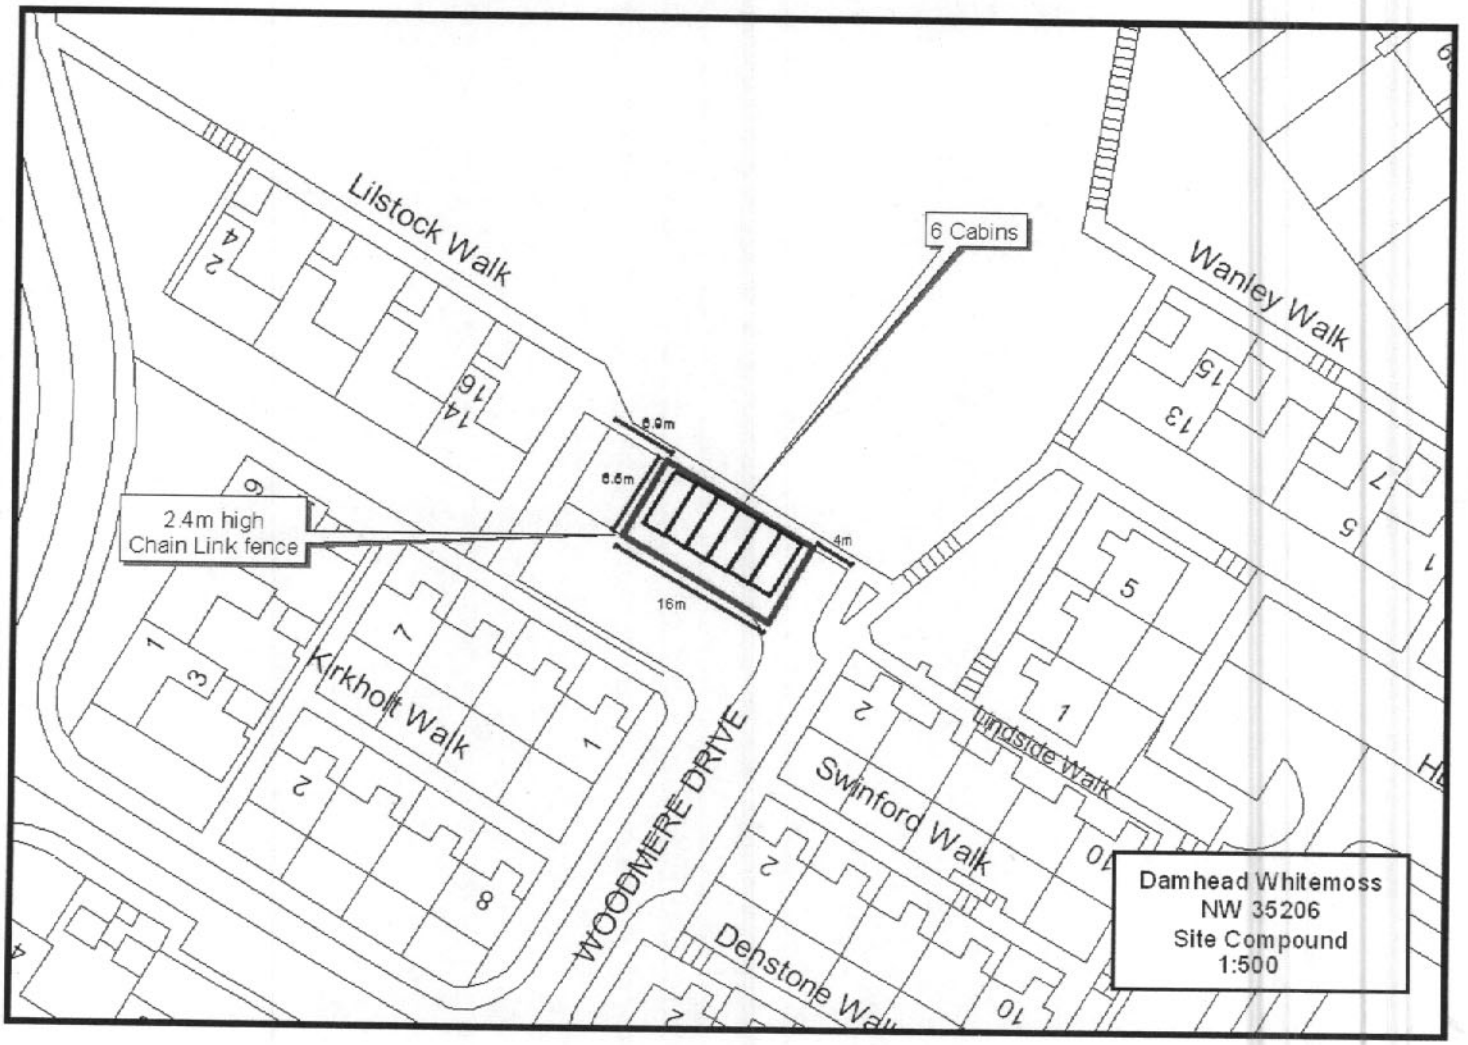
Lilstock Walk
6 Cabins
Wanley Walk
6.9m
6.6m
4m
16m
2.4m high
Chain Link fence
Kirkhoff Walk
WOODMERE DRIVE
Lindside Walk
Swinford Walk
Denstone Walk
Damhead Whitemoss
NW 35206
Site Compound
1:500