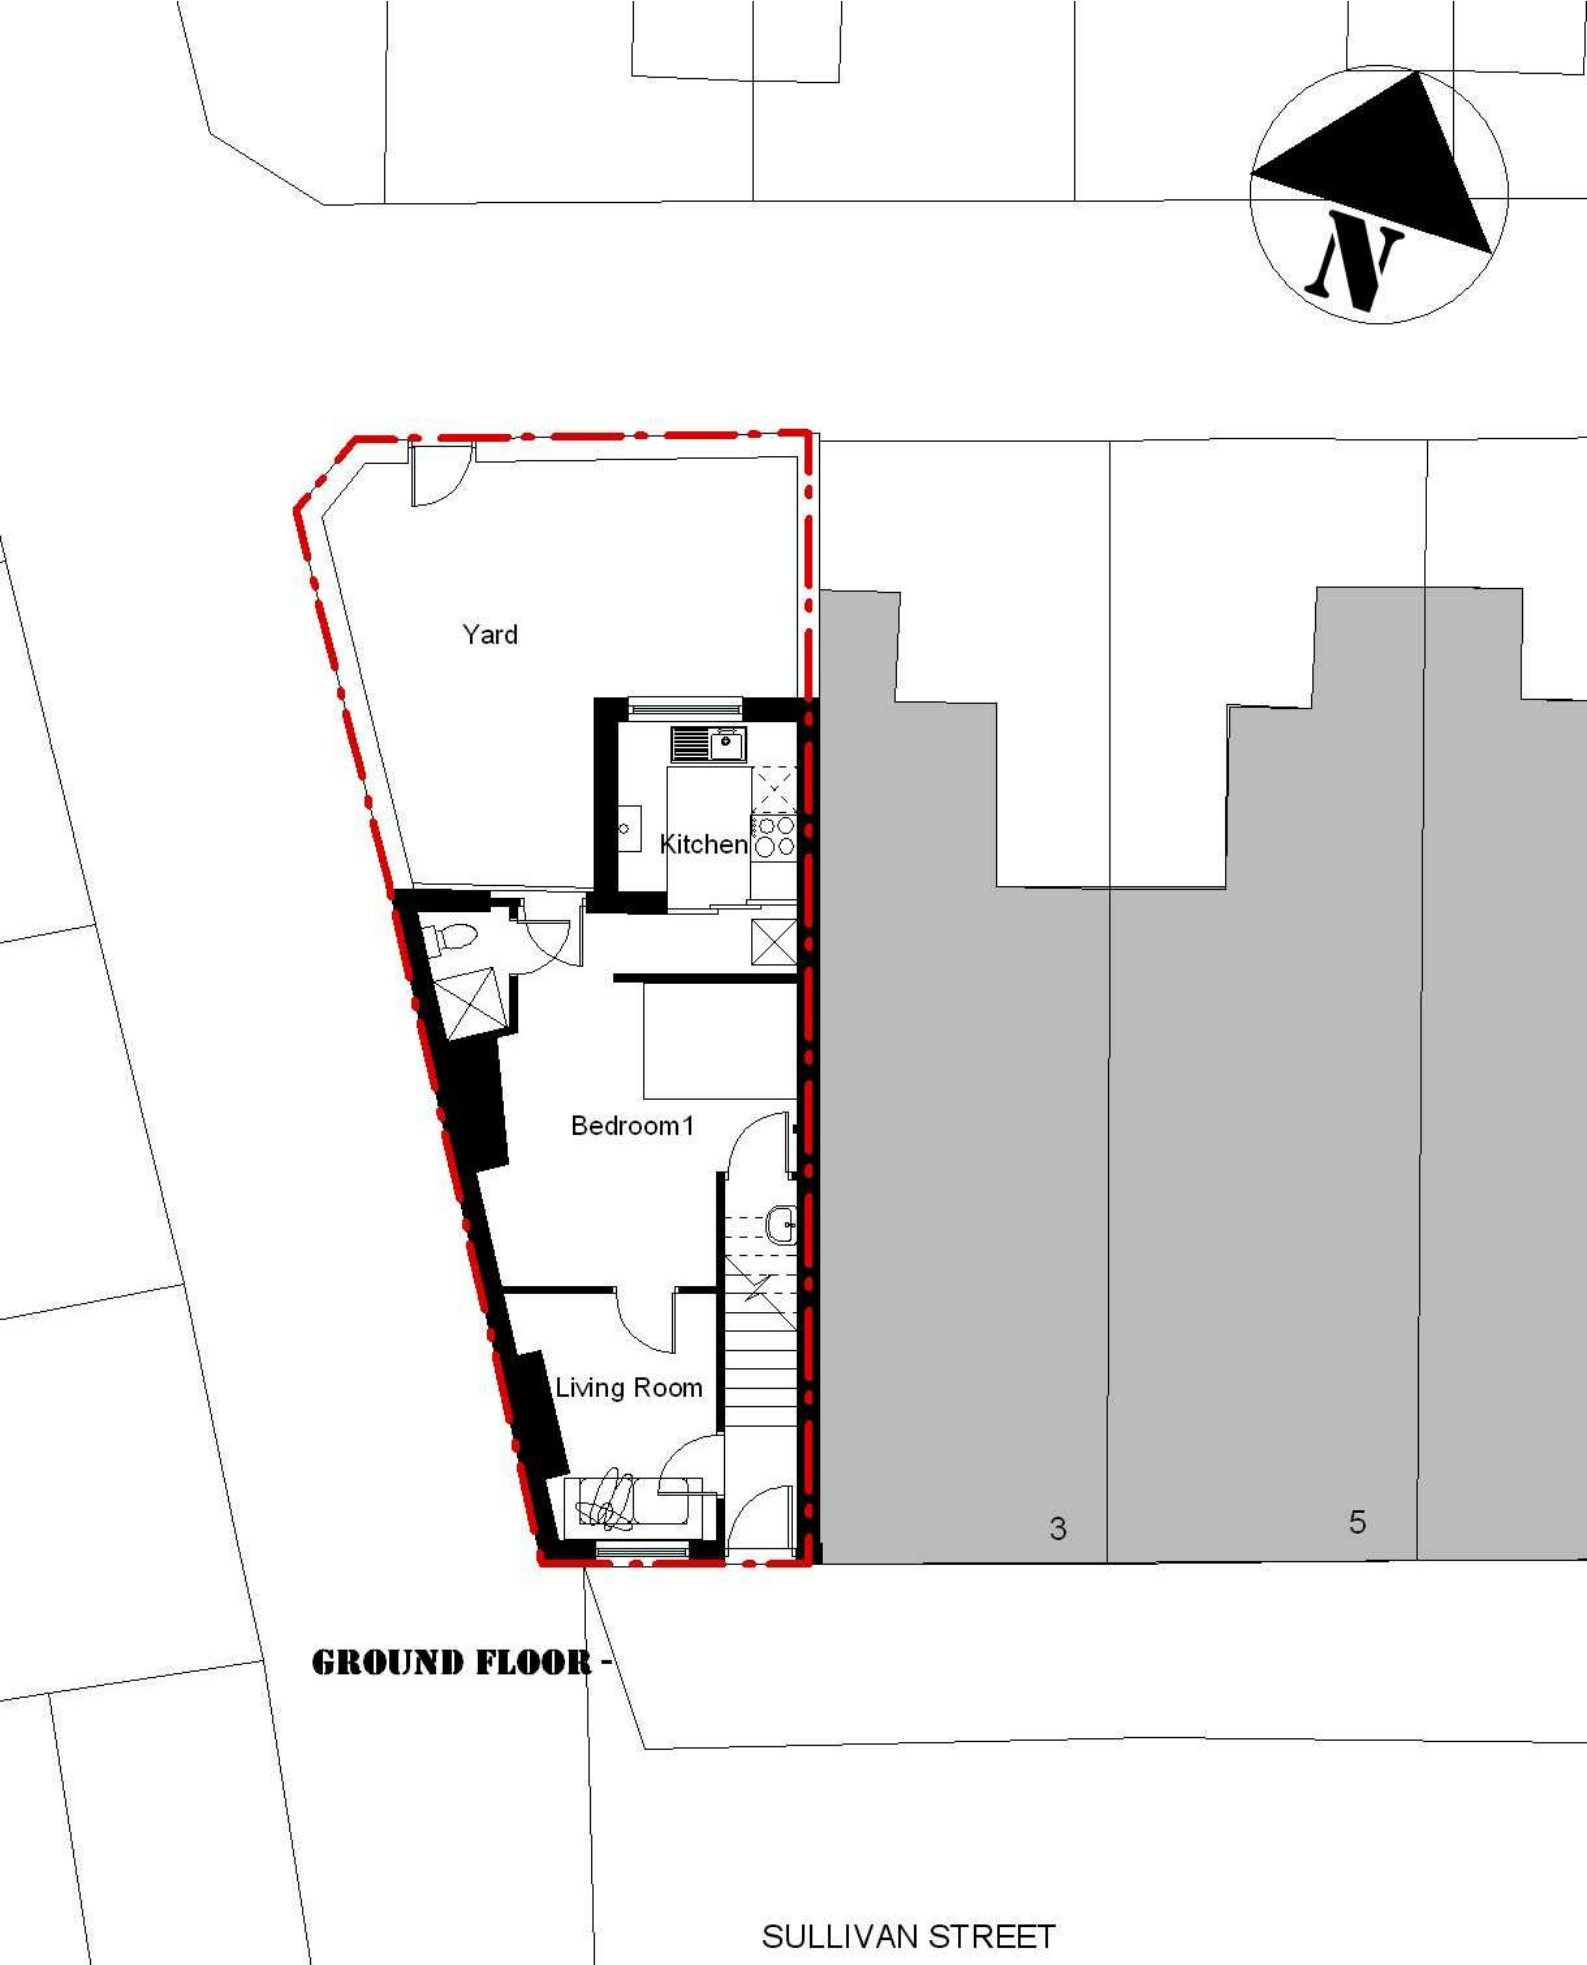


02 1 SULLIVAN STREET - PLAN AS EXISTING

Scale 1:100 @ A4 Drawn: May 2012

D@C DESIGN
ARCHITECTURE AND PLANNING
0776 452 3545 0161 425 3934