

Front Elevation Cheetham Hill Road

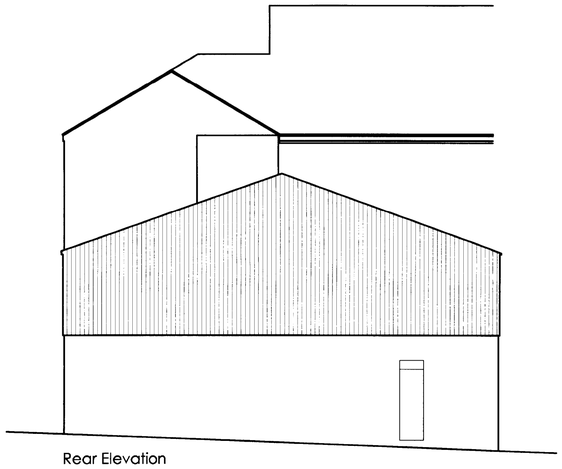

Rear Elevation

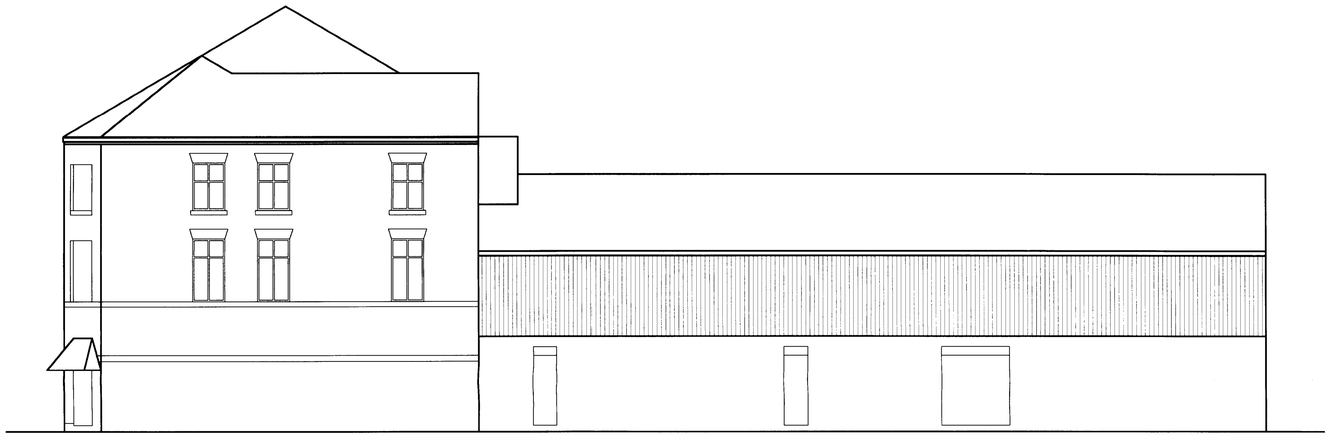

Side Elevation Knowsley Street

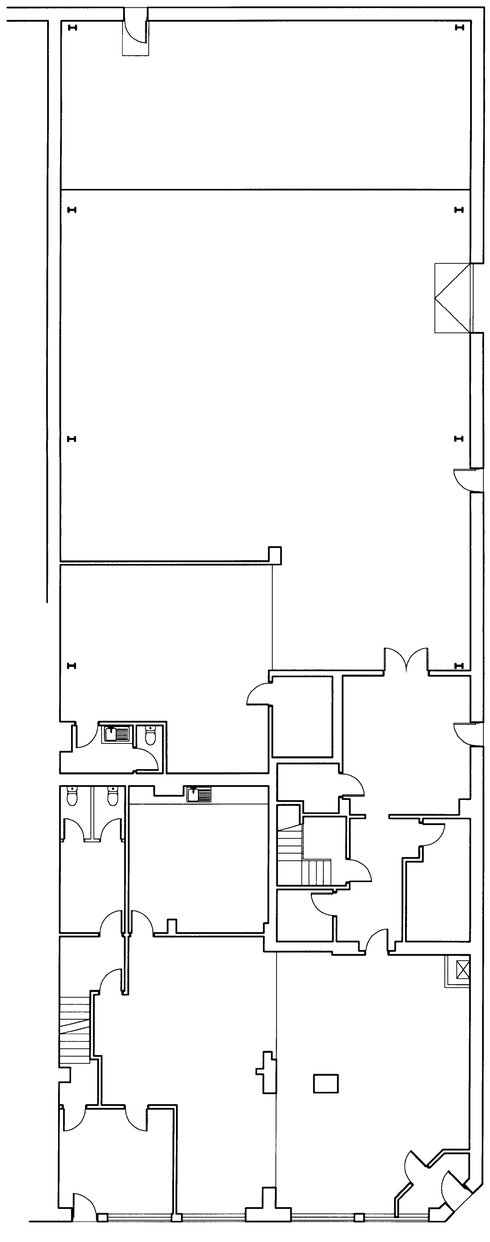

Ground Floor Plan

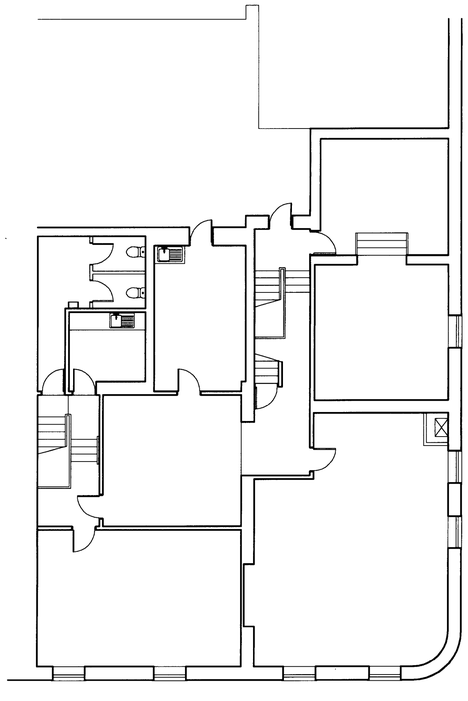

First Floor Plan

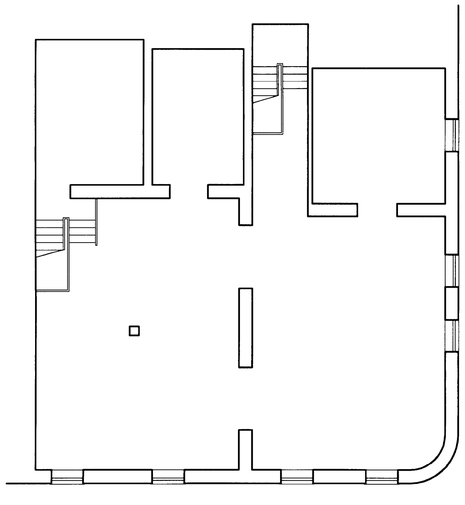

Second Floor Plan

PLANNING

18 FEB 2008

mash

Unit A4 A5 Cheetham Park Centre
Shortcome Street
Manchester
M8 8PY

Tel: 0161 854 9471
Fax: 0161 833 7727

info@mashproperty.com

mash properties uk ltd

Project:
Proposed Refurbishment to Existing Showrooms

Address:
103/105 Cheetham Hill Road M8 8PY

Drawing:
Existing Survey

Client:
Mr. M. Ahmed

Date: 7 January 2008 Drawing No:
Scale: 1:100 @ A1 100/1

COPYRIGHT © 2007 MASH PROPERTIES (UK) LIMITED. ALL RIGHTS RESERVED.
REFER TO DIMENSIONS AND DO NOT SCALE.