

© Copyright: All rights reserved. This drawing must not be reproduced without permission.
Do not scale from this drawing. All dimension are in millimetres unless otherwise stated.
Any discrepancies should be reported to the Architect.

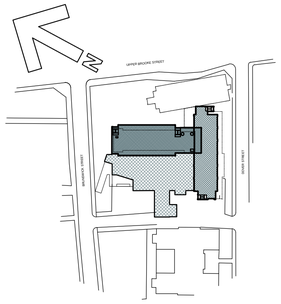

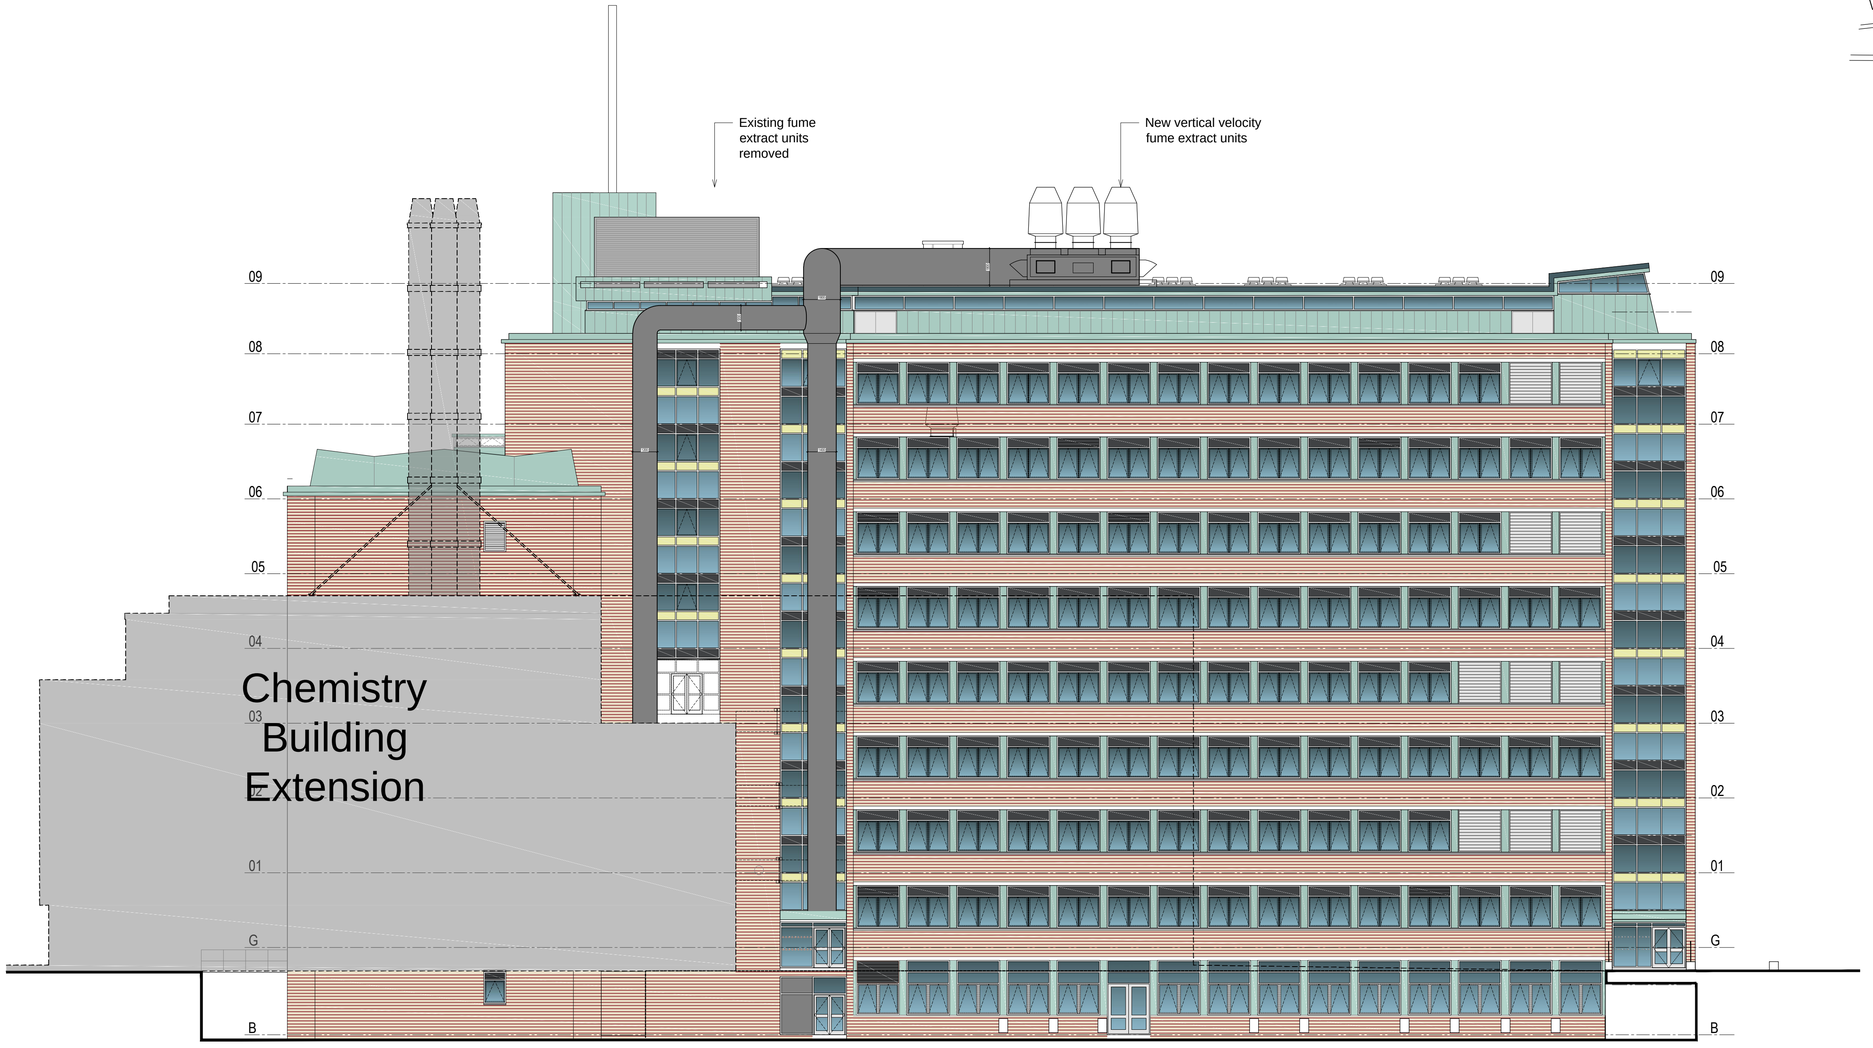

NE

EAST ELEVATION

1:150

0 3M 6M 12M

1:150

Revision	Description	Date	Drawn	Checked
-	Issued for Planning.	09.01.12	CB	HJR
	PLANNING ISSUE			

Halliday Meecham Architects Limited
111 Piccadilly, Manchester M1 2HY
t: +44 (0)161 661 5566
f: +44 (0)161 661 5567
e: hma@hallidaymeecham.com
w: www.hallidaymeecham.com

architecture
interior design
space planning
urban planning
project management
planning supervisors

Halliday Meecham

Client:	University of Manchester
Project:	Chemistry Building
Phase / Location:	Regeneration Works - Ninth Floor Plant Equipment
Drawing:	North East Elevation PROPOSED

Scale @ A1	Scale @ A3	Date:	Drawn:	Checked:	Job No.	Drawing No.	Revision
1:150	1:300	12.12.11	CB	HJR	4269	(2-) 04	-