REV A ALS 22/05/08
AMENDED TROUGH LIGHT TO BE EQUAL IN SIZE TO WINDOWS ABOVE AND CHANGED COLOUR. CHANGED FONT SIZE AND TYPE. AMENDED ELEVATION TO SHOW NEW BRONZE WINDOW SURROUND. ALL AS AGREED WITH PLANNING OFFICER.

PLANNING
ACK'D
REPLIED
RECD 16 JUN 2008
INIT. RECD DATE
O/L ACTION

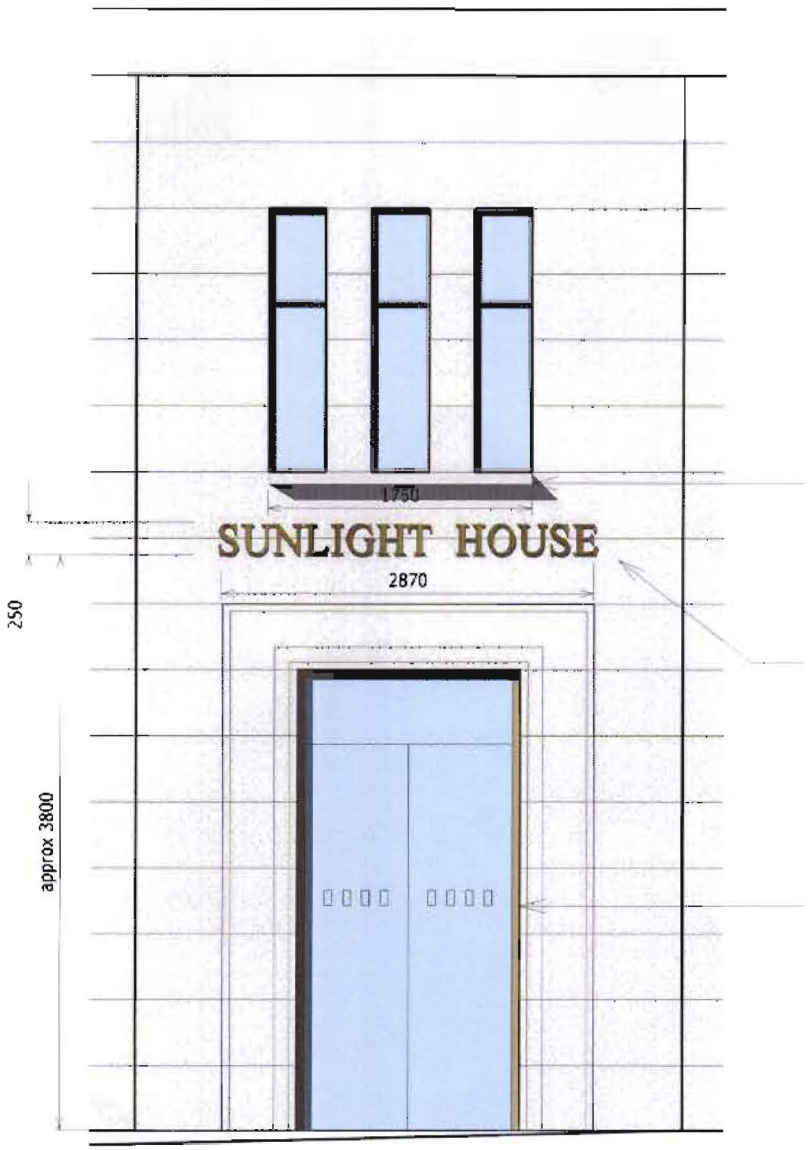

SIGNAGE DETAIL TO BOTH ENTRANCES

TROUGH DOWN LIGHTING WITH COLOUR POWDER COATED CASING TO MATCH STONEWORK. COLUR TBC FIXED TO WALL DIRECTLY BELOW WINDOW CILL AS PER EXISTING LIGHTING. TO BE EQUAL IN LENGTH TO EXSITING WINDOWS AS SHOWN

250mm HIGH FLAT CUT BRONZE LETTERING INSTALLED WITH LOCATOR FIXINGS APPROX 30mm FROM WALL FACE
FONT TO MATCH ORIGINAL "SUNLIGHT HOUSE" MOTIF ON INTERNAL ARCHWAY.
"TIMES NEW ROMAN"
OR SIMILAR APPROVED
NEW SIGN TO BE EQUAL/IN LINE WITH ORIGINAL STONE ARCHWAY

PROPOSED BRONZE FRAME TO BE INSTALLED TO NEW WINDOWS & DOOR.
FOR FULL SPECIFICATION SEE DWG NO 3419_PL_5001.

Scale 1:50 @A4

DwgNo.3419-PL-5002 A

SUNLIGHT HOUSE,
MANCHESTER

PROPOSED SIGNAGE

DLG Architects
Marshall Mill
Marshall Street
Leeds LS11 9YJ

t +44(0)113 3946 900
f +44(0)113 3946 901
leeds@dlgarchitects.com

dlgarchitects.com

dlg architects

This drawing is protected by copyright and must not be copied or reproduced without the written consent of Damond Lock Grabowski and [Company Limited] [Partners]