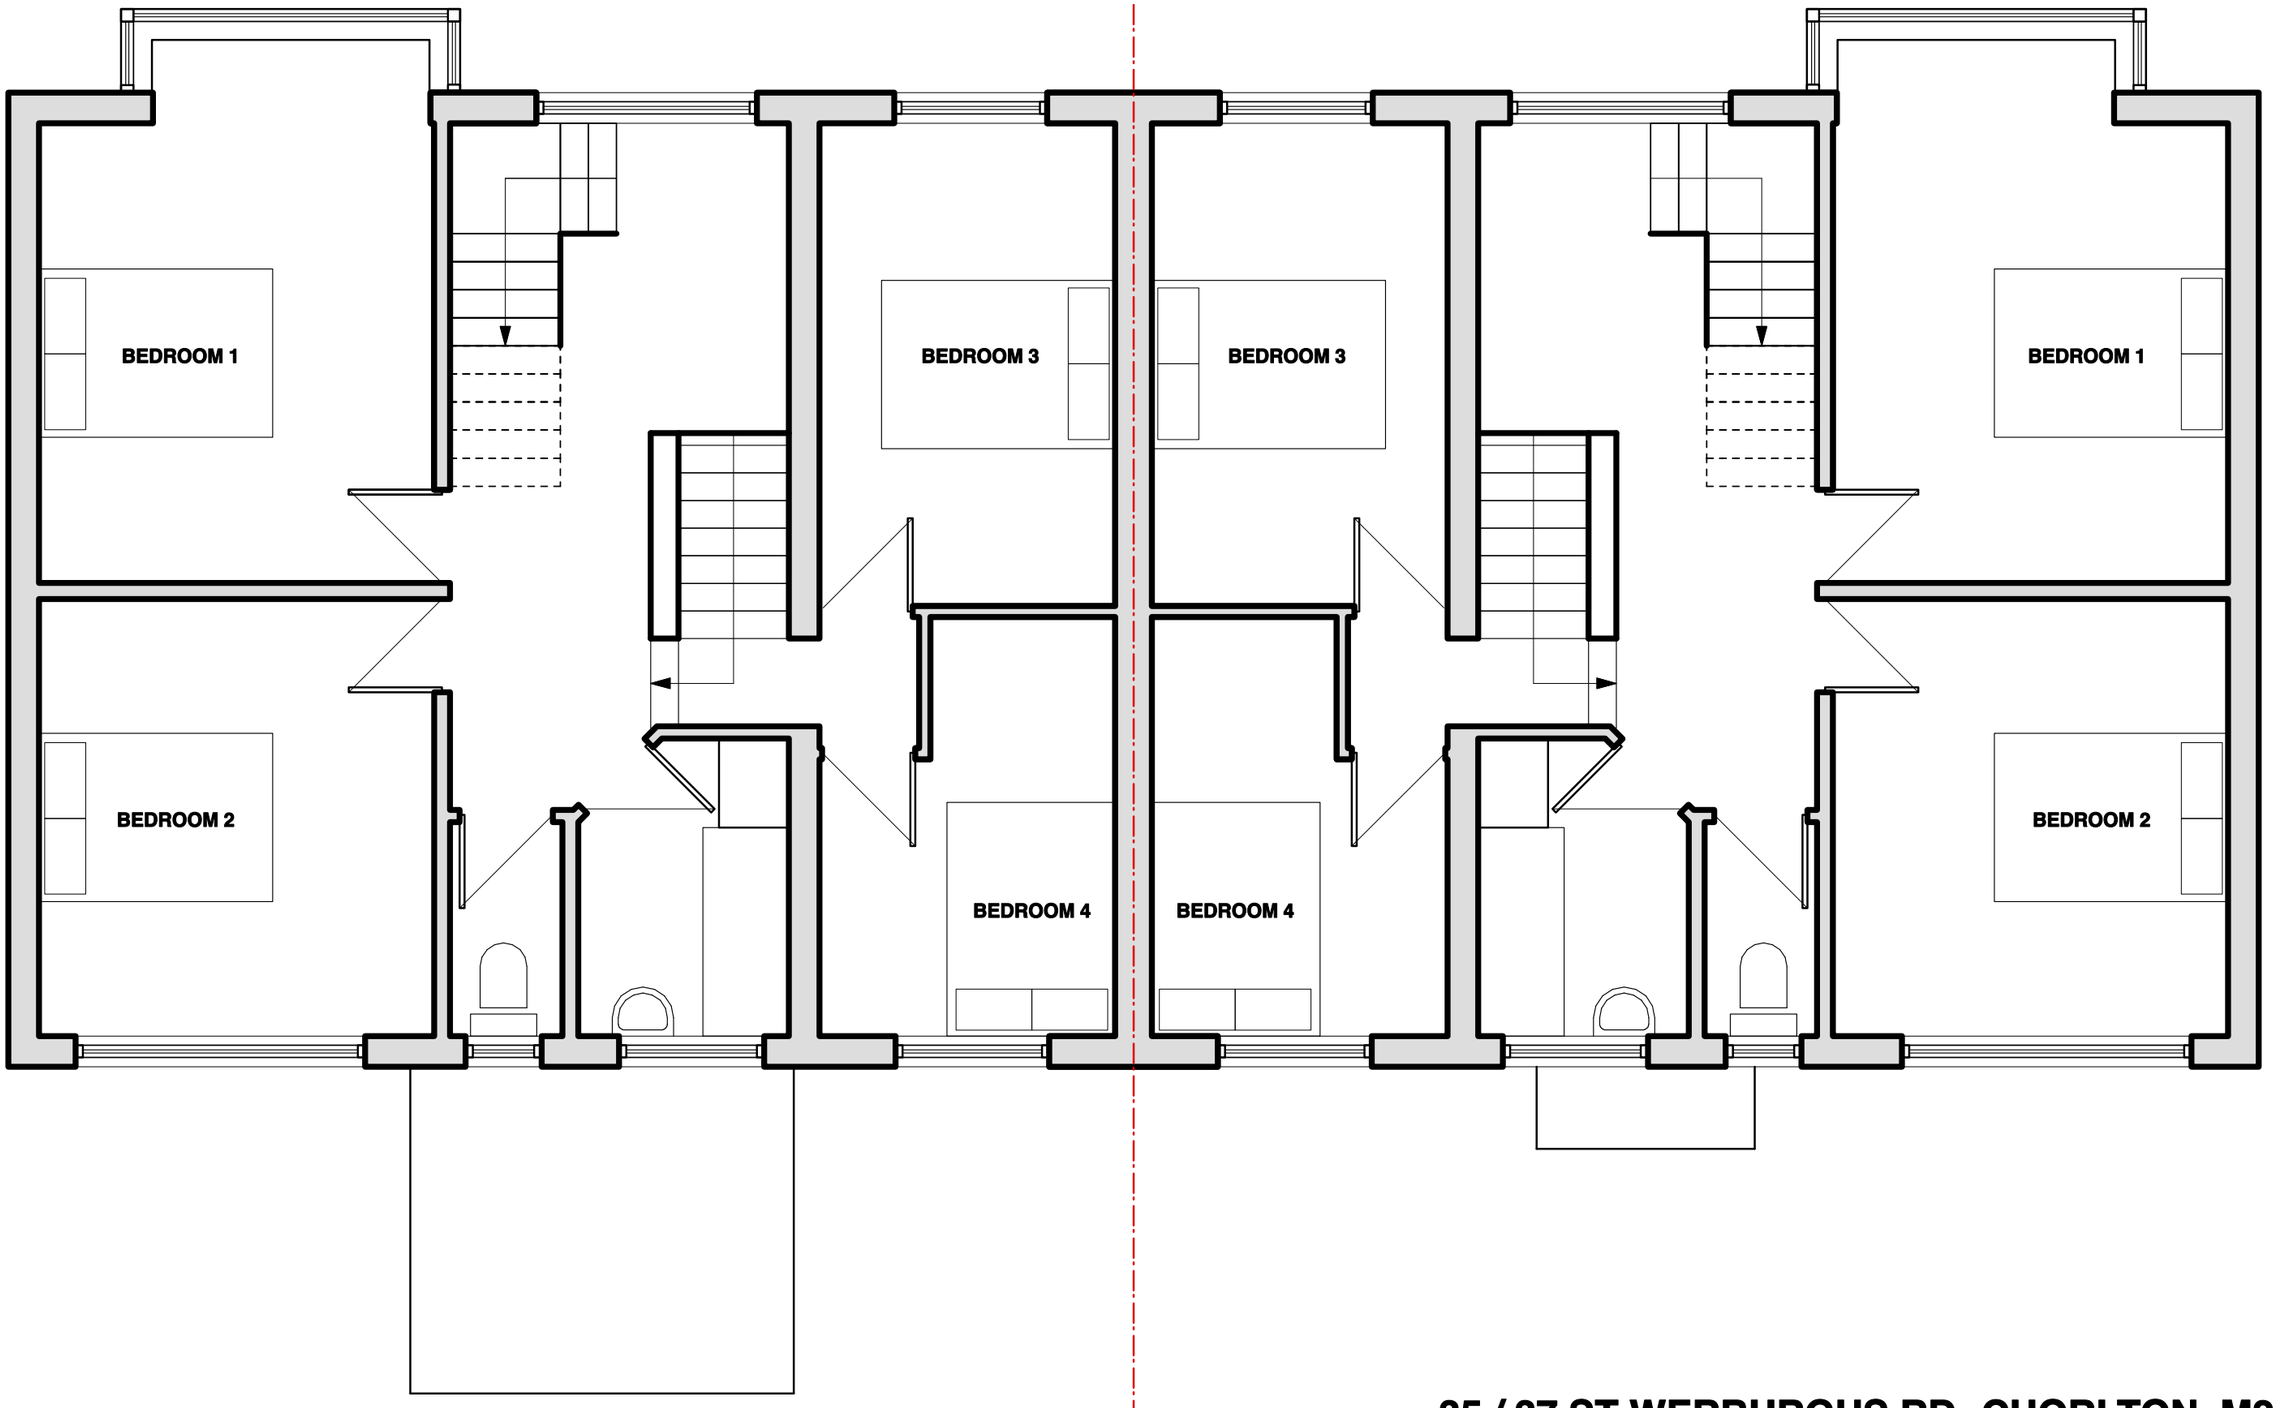

35 / 37 ST WERBURGHS RD, CHORLTON, M21 0TL
FIRST FLOOR PLAN / PROPOSED
SCALE 1:50 @ A3

PLANNING APPLICATION DRAWING 7 OF 11