
MANCHESTER

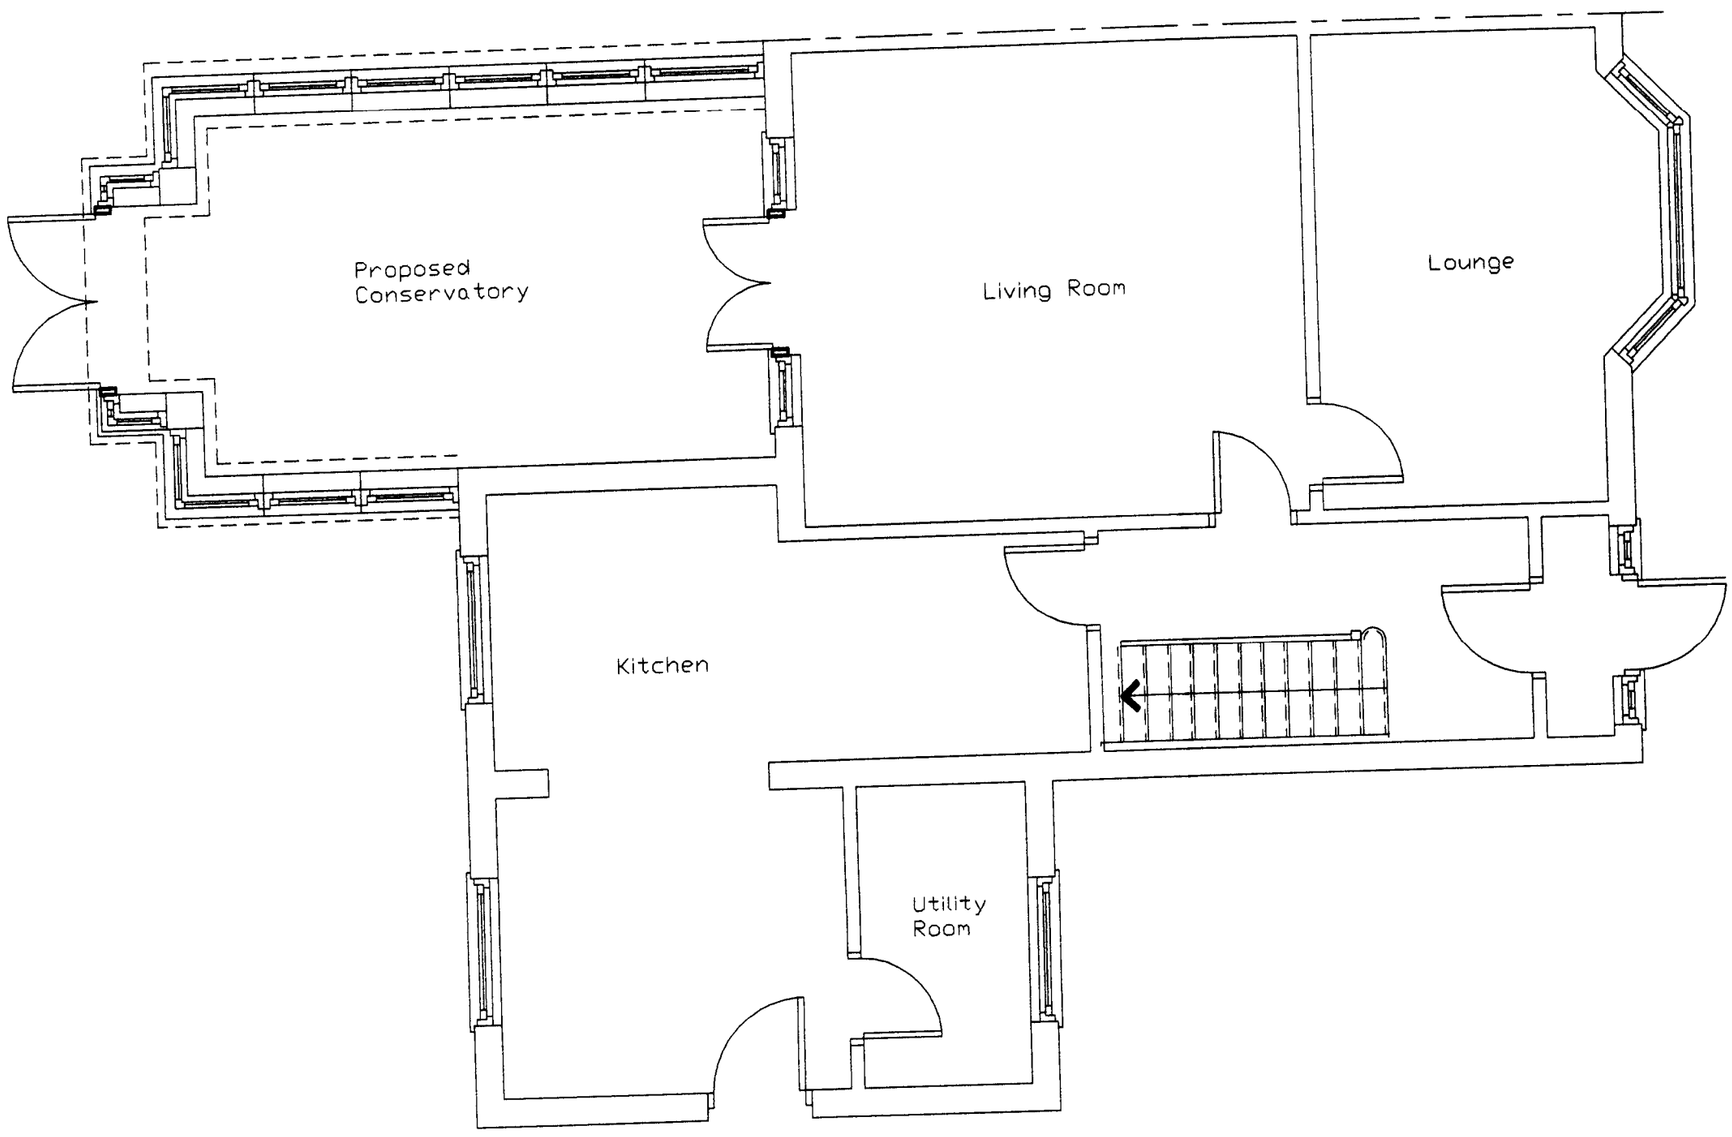

Ground Floor Plan

PLANNING
CK'D
RECD 16 APR 2008

KEY

STUD PARTITION

BRICKWORK

BLOCKWORK

TILED ROOF

Proposed Extension
to
17 Astor Road
Burnage
Manchester
M19 2LY
for
Mr Fitzgerald
Tel No 01612561994
scale = 1 - 50

Dwg No
M19 2LY/astr-179

SurePLAN
6 Brock Drive
Cheadle Hulme
Cheshire
SK8 6LP
0161 486 9173

SurePLAN
6 Brock Drive
Cheadle Hulme
Cheshire
SK8 6LP
0161 486 9173