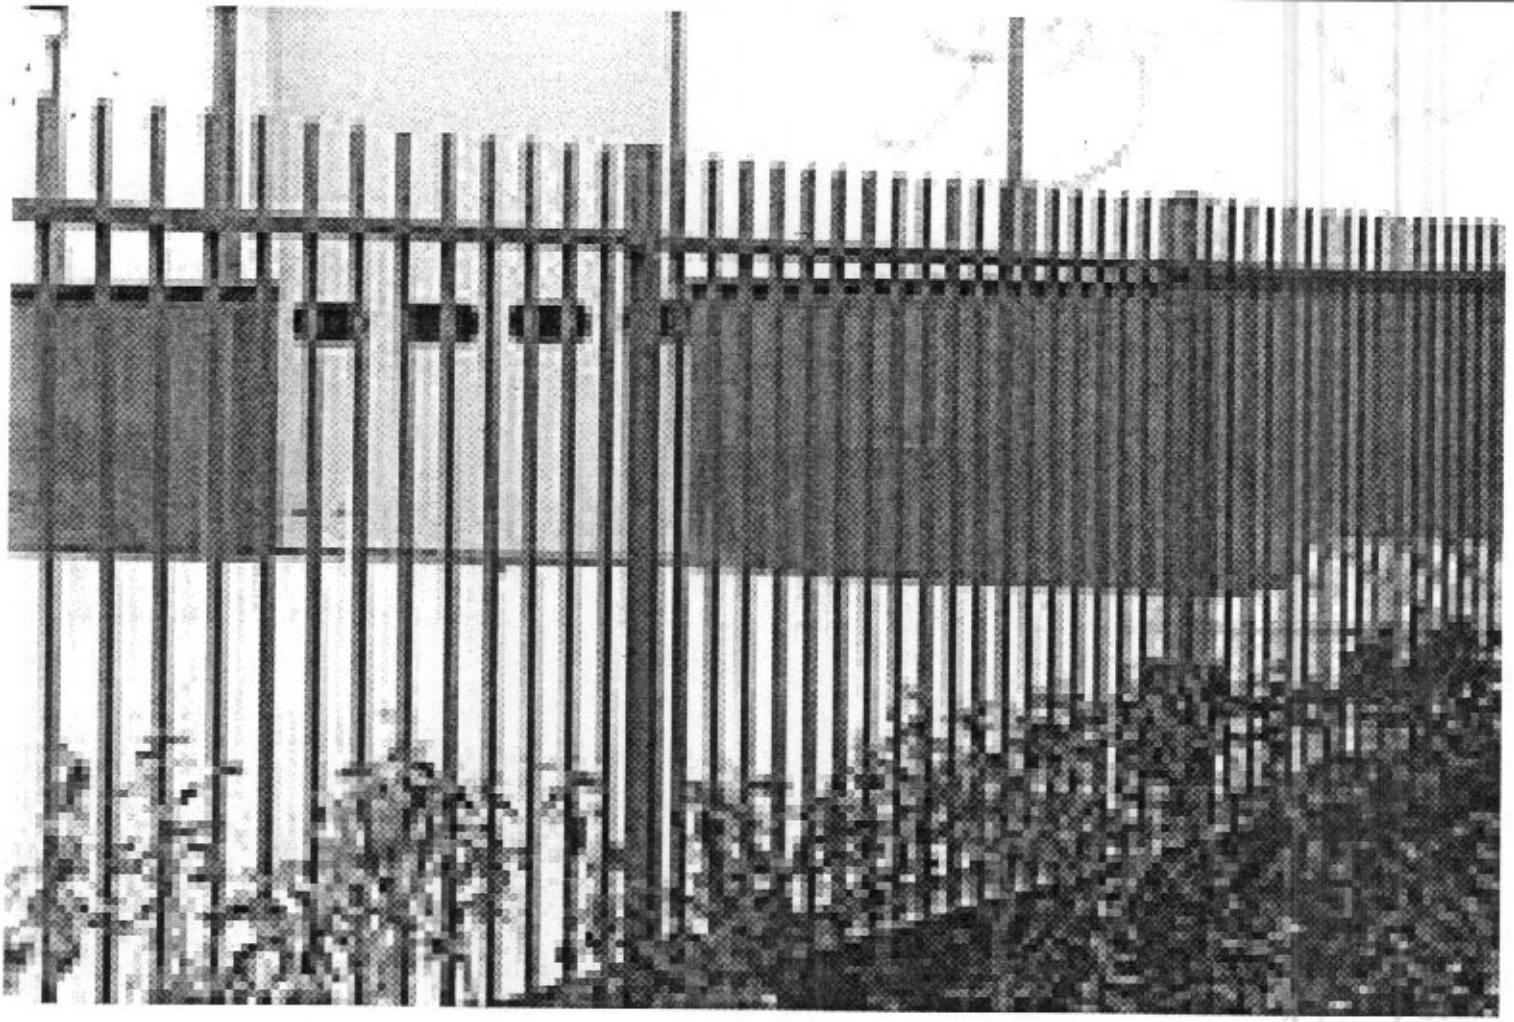

CLAYTON PARK

FENCE TO YARD AREA & OUTBUILDINGS

N.B. SAXON FINIALS TO BE ADDED
SEE DRAWING JACKSONS 00 J1/01064.
2500mm HIGH TO YARD AREA
2000mm HIGH TO FRONT/ENTRANCE.

PLANNING
ACK'D
REPLIED
RECD 18 FEB 2008
INIT. RECD | DATE
M
M
M
OBJECTIONS
N

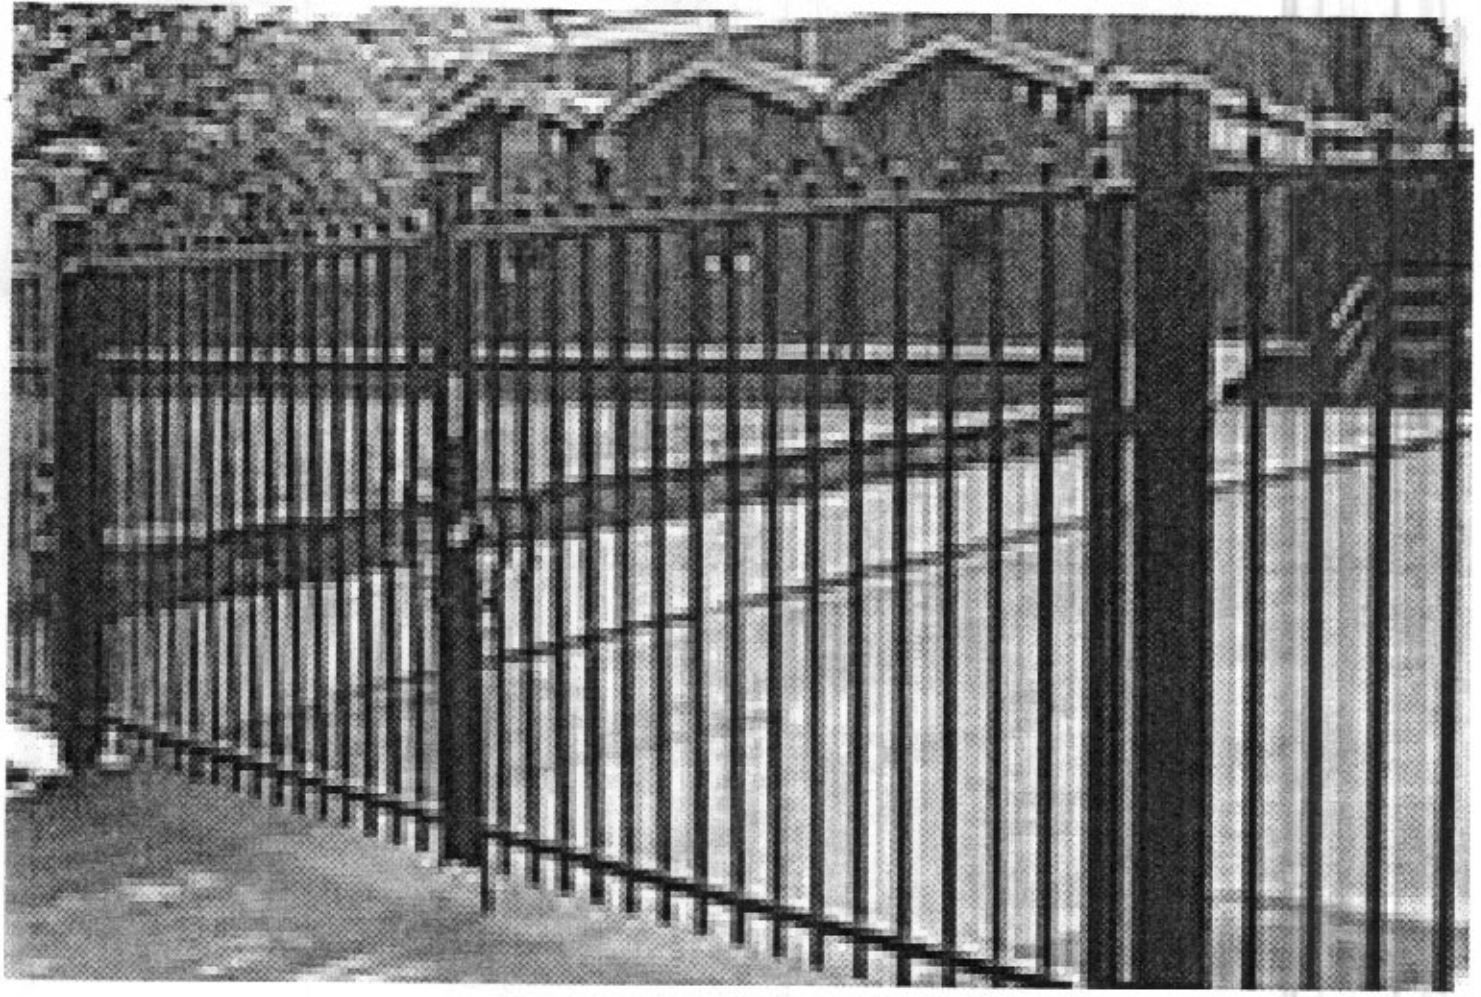

CLAYTON PARK
FENCE TO YARD AREA + OUTBUILDINGS

NB SAXON FINIALS TO BE ADDED
SEE DRAWING - JACKSONS 00 J1/01064

GATES + FENCE TO FRONT/ENTRANCE TO BE 2000mm.

PLANNING
ACK'D
REPLIED
REC'D 18 FEB 2008
INT REC'D
DATE