DESIGN INTENT DRAWING ONLY.
ANY CONSTRUCTION MUST COMPLY WITH ALL APPLICABLE BUILDING REGULATIONS.

ALL DIMENSIONS IN MM.

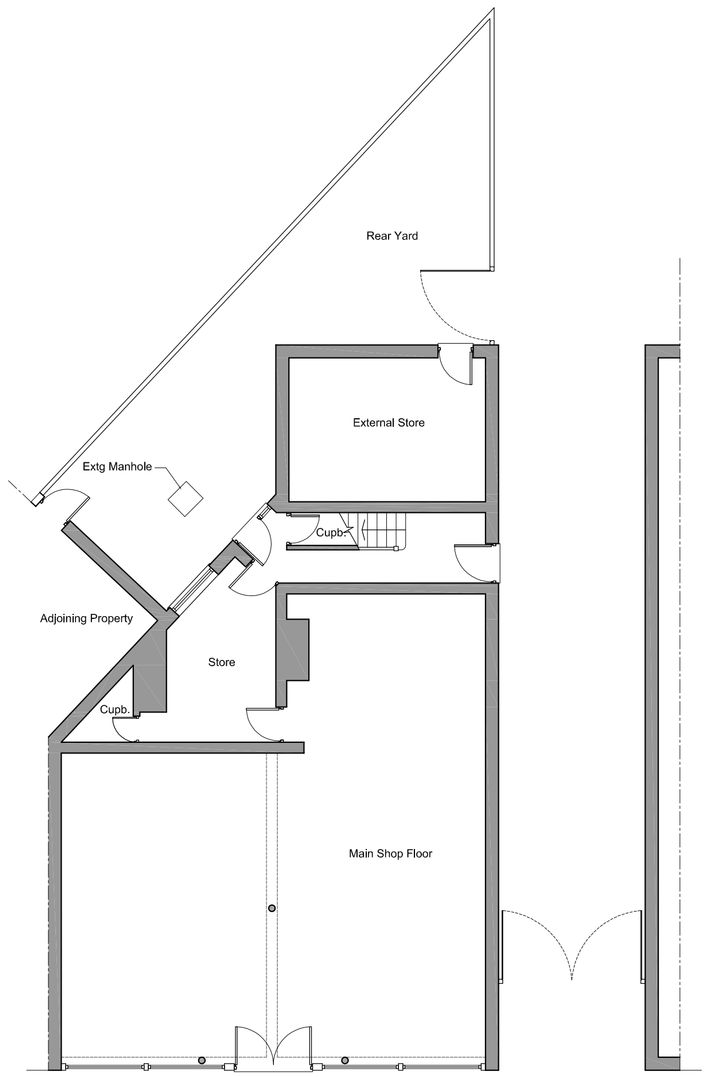

Existing Ground Floor Plan



Existing Front Elevation



Existing Rear Elevation



Proposed Front Elevation



Proposed Rear Elevation

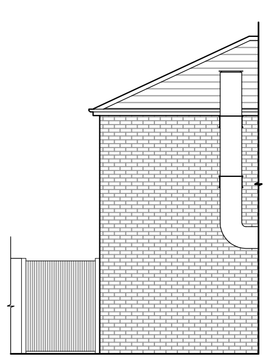

Elevation A

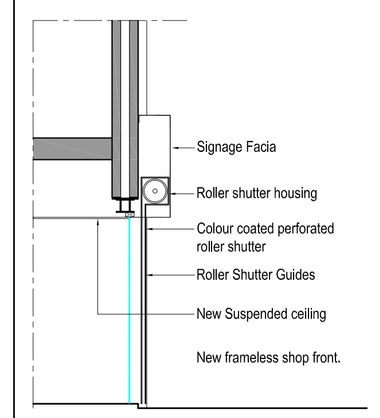

Section AA Through Concealed Roller Shutter
Scale 1:50

Proposed Ground Floor Plan

Rev	Ammendment	Date
-	-	-

DK ARCHITECTS
t 0161 8501045
m 07814 024033
f 0845 8621625
e nadir@dkarchitects.net
w dkarchitects.net
a Sovereign House
Stockport Road
Cheadle, SK8 2EA

PROJECT:
SUB-DIVISION OF EXISTING SHOP INTO 2 UNITS, 1 WITH A5 CONSENT

ADDRESS:
6 KINGSWAY BUILDING, KINGSWAY, MANCHESTER

DRG:
EXISTING AND PROPOSED GROUND FLOOR PLANS AND ELEVATIONS

DRG STATUS:
PLANNING SUBMISSION

DATE:	Jul 2013	DRAWN:	WA
SCALE:	1:100-1:50	CHECKED:	ANK
SIZE:	A1	DRG NO:	NK.296.01

COPYRIGHT © 2007 DK ARCHITECTS (MCR) LIMITED. ALL RIGHTS RESERVED.
REFER TO DIMENSIONS AND DO NOT SCALE.