| PURPOSE OF ISSUE | COMMENT |
|---|---|

All dimensions shall be verified by the Contractor(s) on site prior to work commencing and relevant orders being placed.
Do not scale from this drawing and only work to written dimensions.
Any discrepancies to be brought to the attention of the Contract Administrator for instructions prior to proceeding.




Canopy

Existing canopy area to be enclosed

Proposed extended area to be enclosed

PLANNING
ACK'D
REPLIED
RECD 12 OCT 2009
M | INIT REC'D | DATE

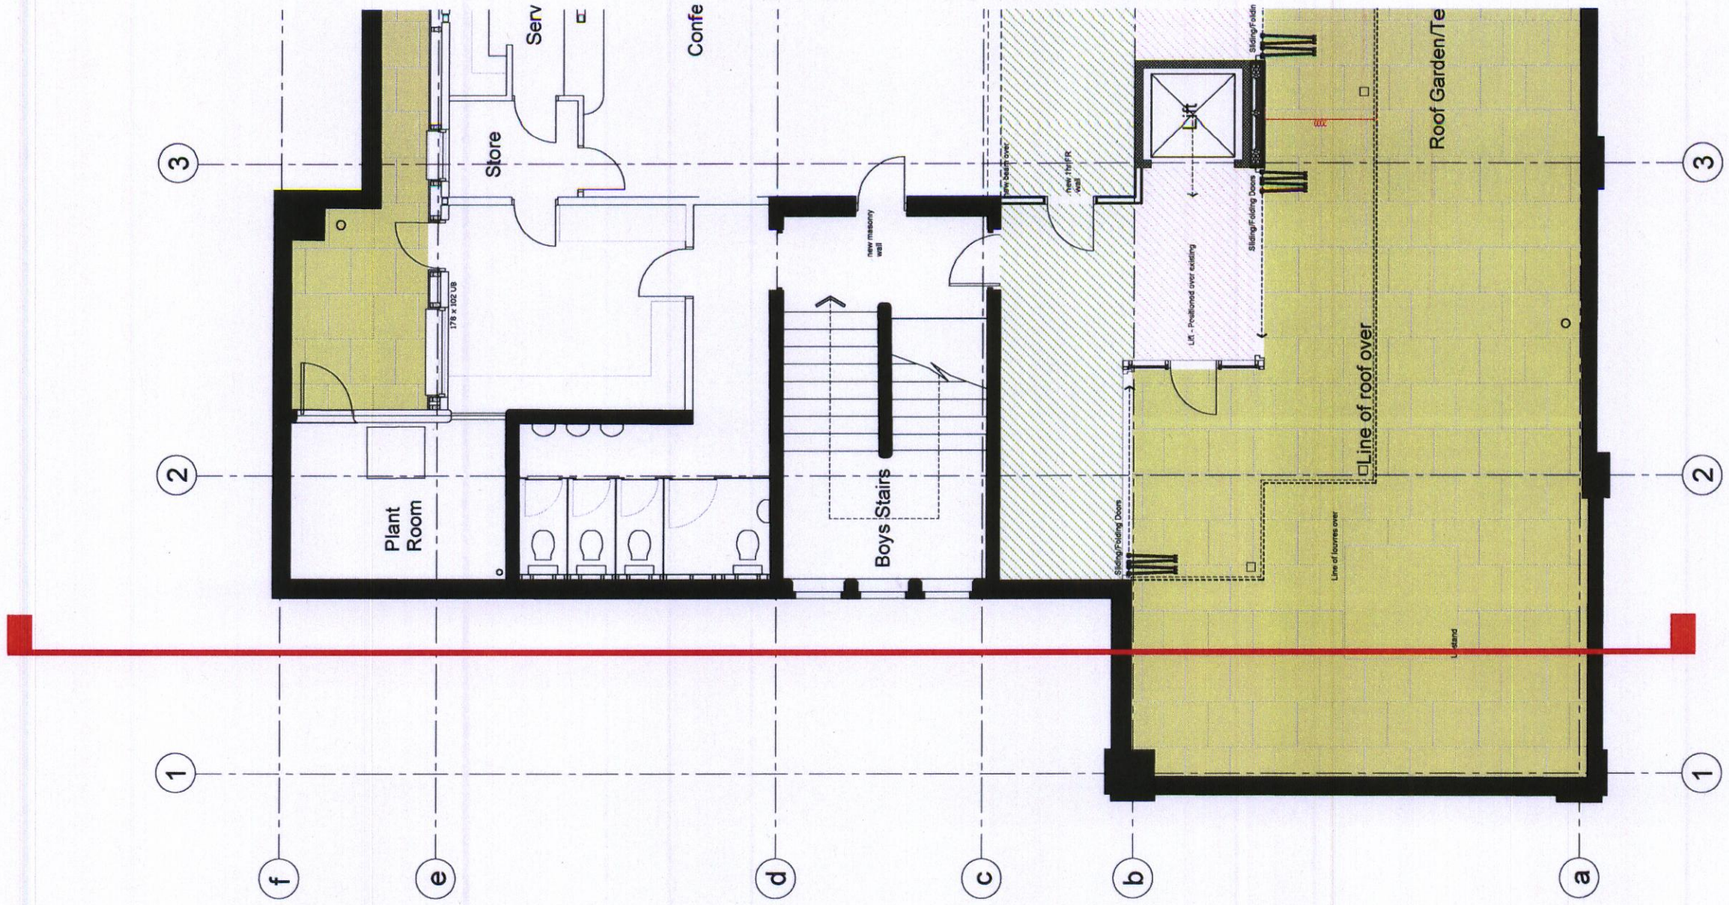


0 0.5 1 2 5 10
meters

| DATE | REV | COMMENTS |
|---|---|---|
| 01.09.09 | B | Canopy amended to a light weight glass canopy |
| 23.07.09 | A | Proposed roof lines indicated on the plan<br>Existing lift taken up to roof level |

dv ARCHITECTS


Unit 4
Botanic Estate
198 Edge Lane
Fairfield
Liverpool
L7 9PL

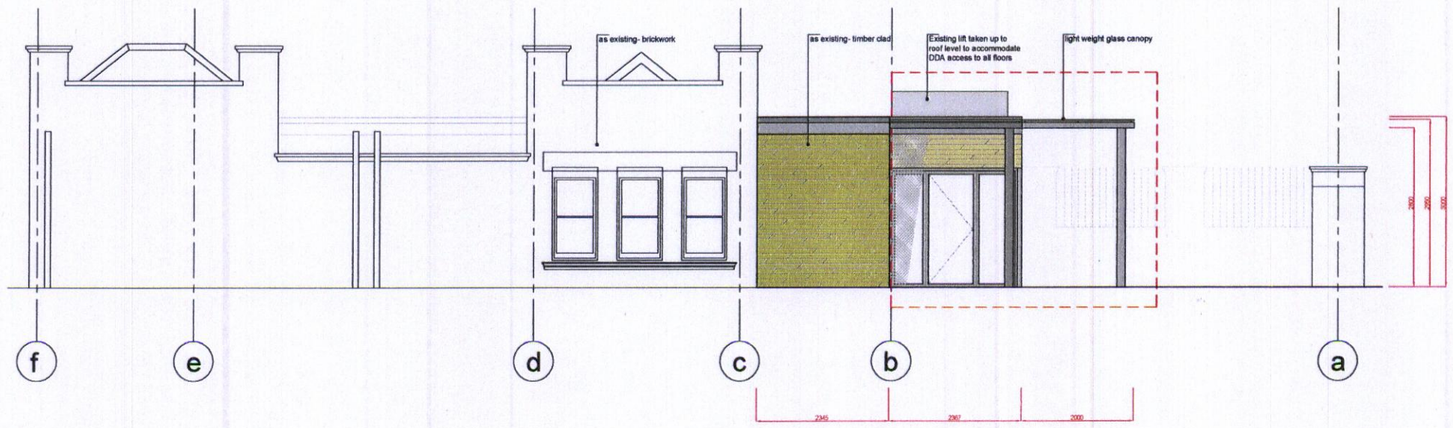Tel: 0151 228 4666
Fax: 0151 228 8666


| PROJECT: | DATE: | DRAWN BY: | CHECKED BY: |
|---|---|---|---|
| GREAT JOHN STREET HOTEL<br>GYM POD, ROOF TERRACE+CANOPY | 26/05/09 | JB | BH |
| DRAWING: | SCALE: | DRAWING NO: | REV: |
| Roof Terrace Proposed Elevation 2 | 1/100@A3 | 1134_211 | B |