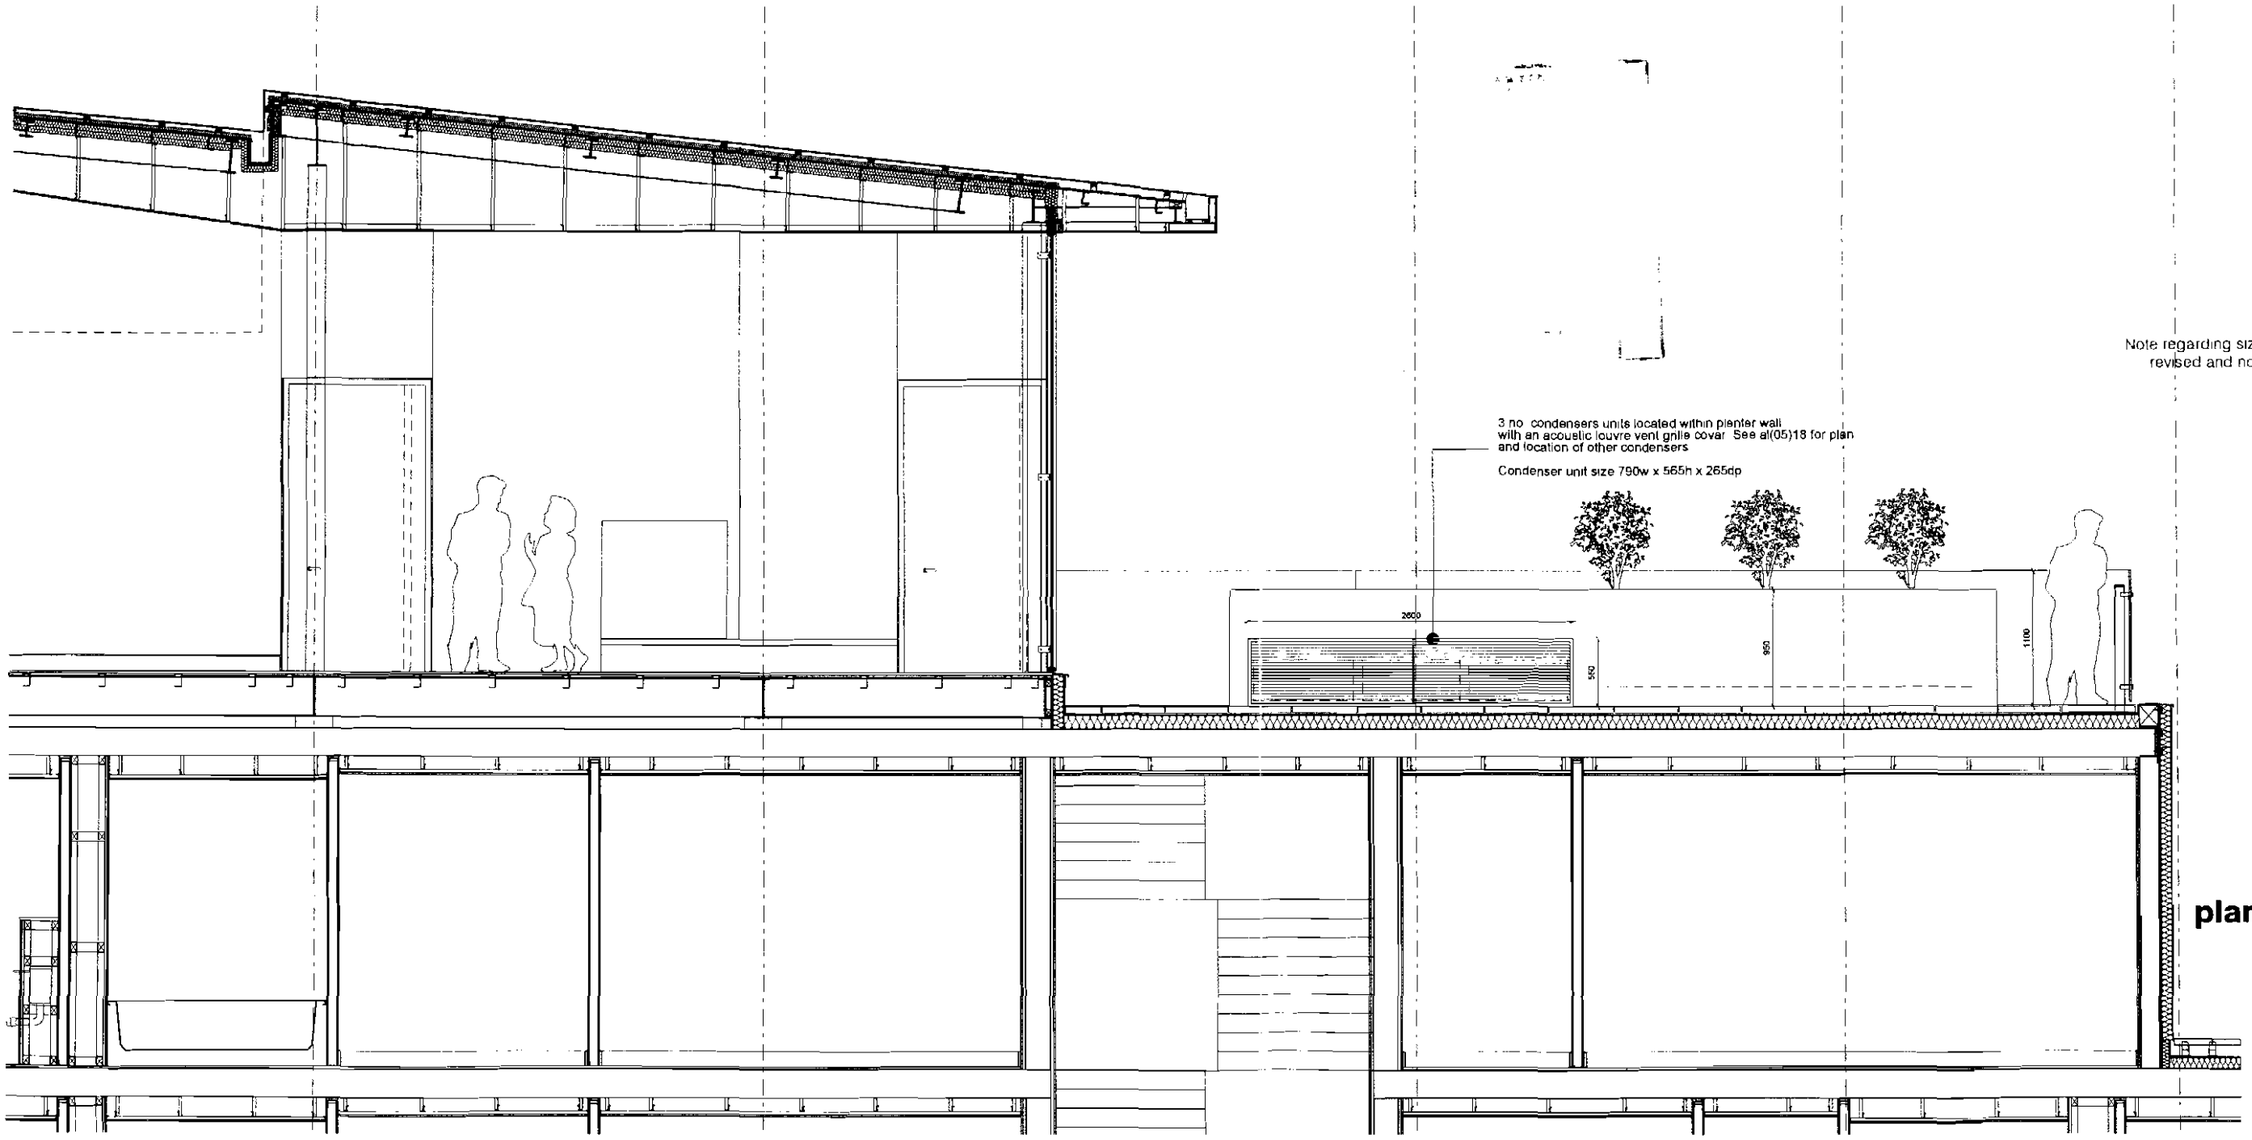

project

Penthouse Commercial Street
Manchester

job number

1049

title

Condenser unit location

drawing number

al(05)19

revision

scale

1:50@A3

date

drawn by

checked by

notes / revision

rev A - 23.04.08
Note regarding size and number of condenser units revised and note included for an acoustic louvre

issued for

planning document

stephenson | bell
architects and planners

aeroworks
5 adair street manchester M1 2NQ
t 0161 273 7204 **f** 0161 272 8553
e e-mail@stephenson-bell.com
w www@stephenson-bell.com

This design and drawing is the copyright of stephenson bell limited and may not be reproduced in any form whatsoever without prior written consent.
issue of the drawing does not impart any real or implied copyright licence **do not scale from this drawing**