


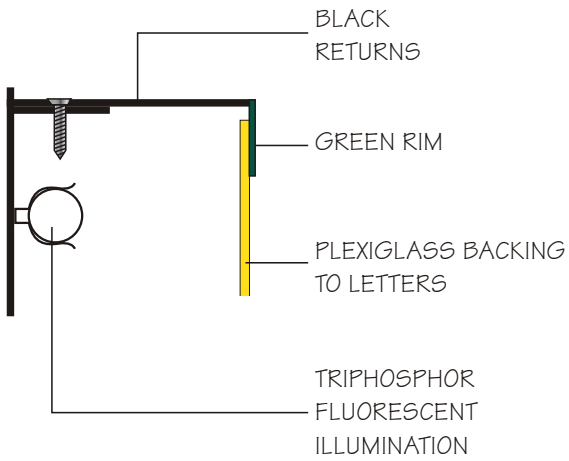

PART SECTION DETAIL
Scale 1 : 4

ITEM ONE (x2)
3300 x 973mm O\A SIZE CONTOUR LOGOS WITH FACE LIT ILLUMINATION.
3mm ALUMINIUM FACE PANEL WITH ROUTERED OUT 'SUBWAY' TEXT
POWDER COATED GREEN TO MATCH PANTONE 554.
125mm ALUMINIUM RETURNS POWDER COATED BLACK. 5mm PLEXIGLASS LETTER FACES.
INTERNAL ILLUMINATION USING LONG LIFE TRIPHOSPHUR FLUORESCENT TUBES & GEAR TRAYS.

(x1) FITTED TO STEEL UPSTAND BRACKETS
(SEE SURVEY FOR MEASUREMENTS - SKETCH FOR APPROX BRACKET DETAIL)
(x1) FITTED DIRECTLY TO CLADDING.
ELECTRICAL FEED POINT REQUIRED BY OTHERS.
IDEALLY BEHIND FASCIA OR WITHIN 1 METRE OF SIGN
Scale 1 : 20



ITEM TWO (x1)
1550 x 460mm O\A SIZE CONTOUR LOGO WITH FACE LIT ILLUMINATION.
(SPEC DETAIL AS ITEM ONE)

(x1) FITTED TO BRICKWORK.
ELECTRICAL FEED POINT REQUIRED BY OTHERS.
IDEALLY BEHIND FASCIA OR WITHIN 1 METRE OF SIGN
Scale 1 : 20

SIZES SUBJECT TO SURVEY

ANY COLOURS SHOWN ARE INDICATIVE ONLY AND ARE NOT TRUE REPRESENTATIONS OF THE FINISHED PRODUCT

THIS DRAWING IS THE PROPERTY OF CHRIS BENSON SIGNS LIMITED COPYRIGHT IS RESERVED BY THEM AND IS ISSUED ON THE CONDITION THAT IT IS NOT COPIED OR DISCLOSED BY OR TO ANY UNAUTHORISED PERSONS WITHOUT PRIOR CONSENT IN WRITING OF CHRIS BENSON SIGNS LIMITED.

96 - 98 GREAT HOWARD STREET, LIVERPOOL, L3 7AX

CLIENT	JOB
SUBWAY	ALDI SITE, ASHTON NEW ROAD, CLAYTON, MANCHESTER


DATE	SCALE	DRAWN	REV.	DWG No.
09 . 07 . 2008	AS SHOWN	J.B.	01- 25.07.08	15426

Tel: 0151-298 1567 • Fax: 0151-298 1568 • Web site: www.benson-signs.co.uk • E-mail: info@benson-signs.co.uk • ISDN: 0151-207 1154


BENSON SIGNS



EAST ELEVATION

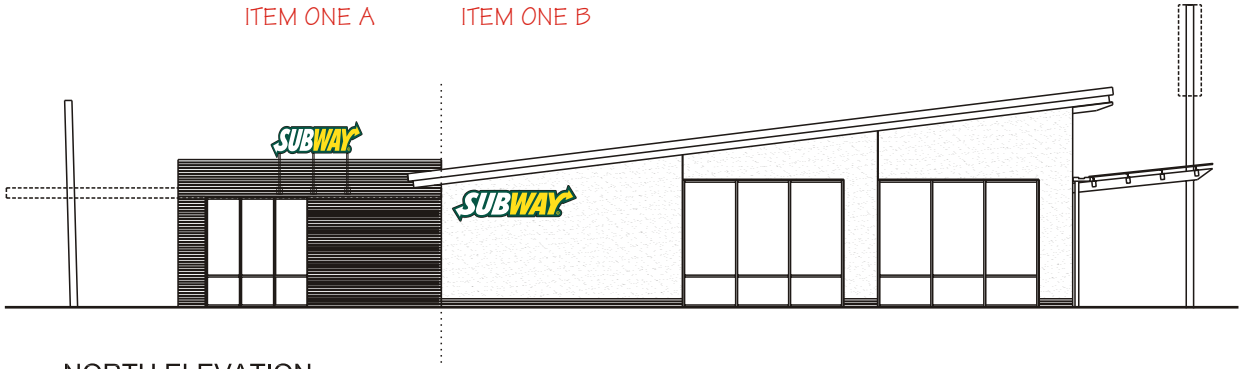

NORTH ELEVATION

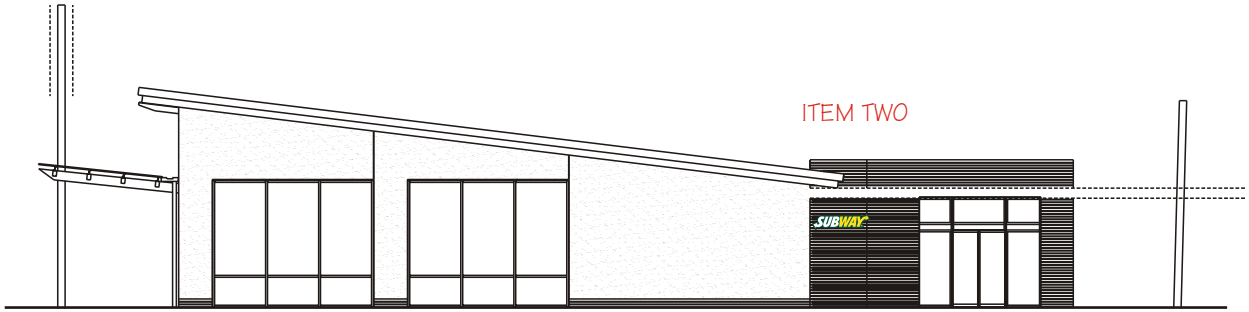

SOUTH ELEVATION

Scale 1 : 200

ELECTRICAL FEED POINT PROVIDED BY OTHERS,
IDEALLY BEHIND FASCIA OR WITHIN 1 METRE OF SIGN.

SIZES SUBJECT TO SURVEY

ANY COLOURS SHOWN ARE INDICATIVE ONLY AND ARE NOT TRUE REPRESENTATIONS OF THE FINISHED PRODUCT

THIS DRAWING IS THE PROPERTY OF CHRIS BENSON SIGNS LIMITED COPYRIGHT IS RESERVED BY THEM AND IS ISSUED ON THE CONDITION THAT IT IS NOT COPIED OR DISCLOSED BY OR TO ANY UNAUTHORISED PERSONS WITHOUT PRIOR CONSENT IN WRITING OF CHRIS BENSON SIGNS LIMITED.

96 - 98 GREAT HOWARD STREET,
LIVERPOOL, L3 7AX

CLIENT	JOB
SUBWAY	ALDI SITE, ASHTON NEW ROAD, CLAYTON, MANCHESTER

DATE	SCALE	DRAWN	REV.	DWG No.
09 . 07 . 2008	AS SHOWN	J.B.	02-25.07.08	15426

Tel: 0151-298 1567 • Fax: 0151-298 1568 • Web site: www.benson-signs.co.uk • E-mail: info@benson-signs.co.uk • ISDN: 0151-207 1154

BENSON SIGNS

SOUTH ELEVATION



NORTH ELEVATION

PLAN

SIZES SUBJECT TO SURVEY

ANY COLOURS SHOWN ARE INDICATIVE ONLY AND ARE NOT TRUE REPRESENTATIONS OF THE FINISHED PRODUCT

THIS DRAWING IS THE PROPERTY OF CHRIS BENSON SIGNS LIMITED COPYRIGHT IS RESERVED BY THEM AND IS ISSUED ON THE CONDITION THAT IT IS NOT COPIED OR DISCLOSED BY OR TO ANY UNAUTHORISED PERSONS WITHOUT PRIOR CONSENT IN WRITING OF CHRIS BENSON SIGNS LIMITED.

96 - 98 GREAT HOWARD STREET,
LIVERPOOL, L3 7AX

CLIENT	JOB
SUBWAY	ALDI SITE, ASHTON NEW ROAD, CLAYTON, MANCHESTER

DATE	SCALE	DRAWN	REV.	DWG No.
09 . 07 . 2008	AS SHOWN	J.B.	01- 25.07.08	15426

Tel: 0151-298 1567 • Fax: 0151-298 1568 • Web site: www.benson-signs.co.uk • E-mail: info@benson-signs.co.uk • ISDN: 0151-207 1154

BENSON SIGNS