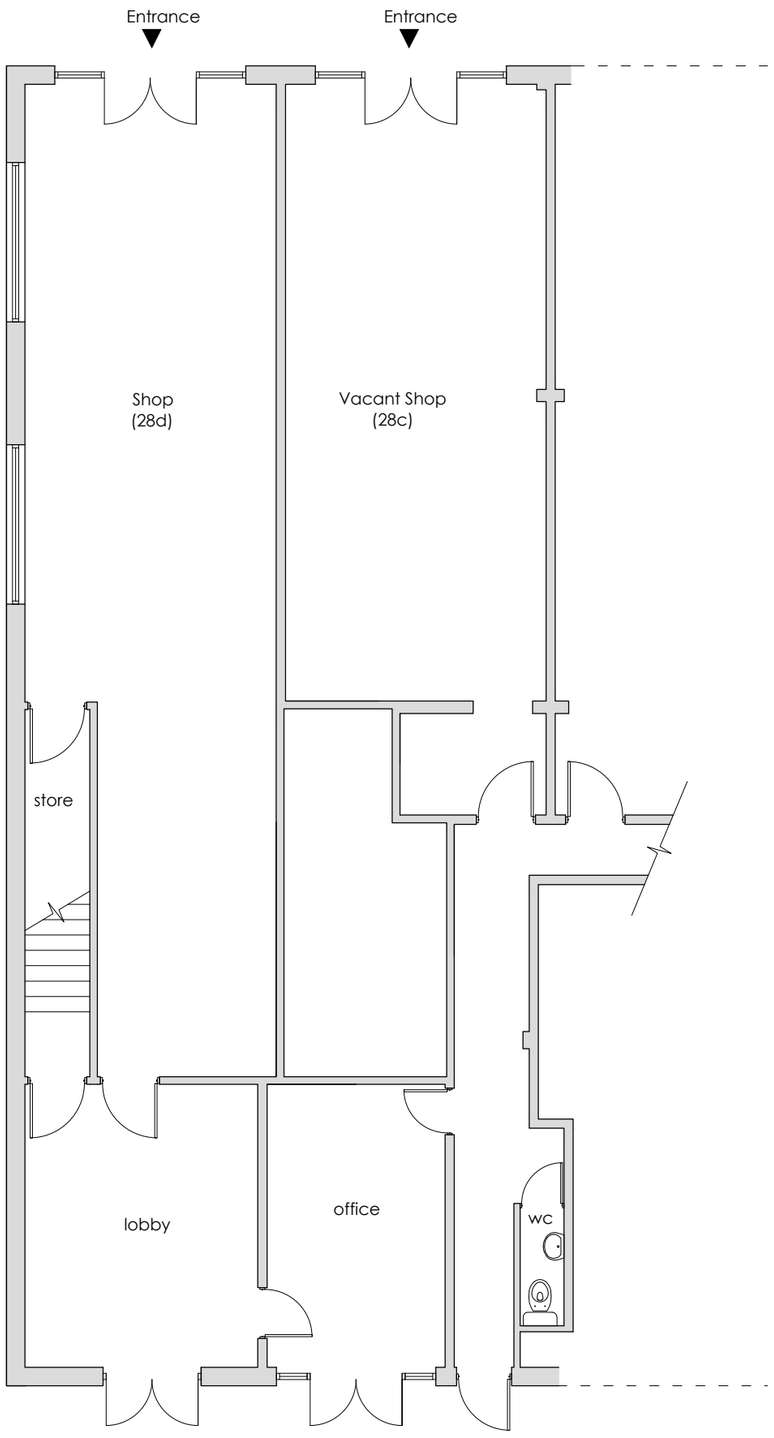

EXISTING FLOOR PLAN

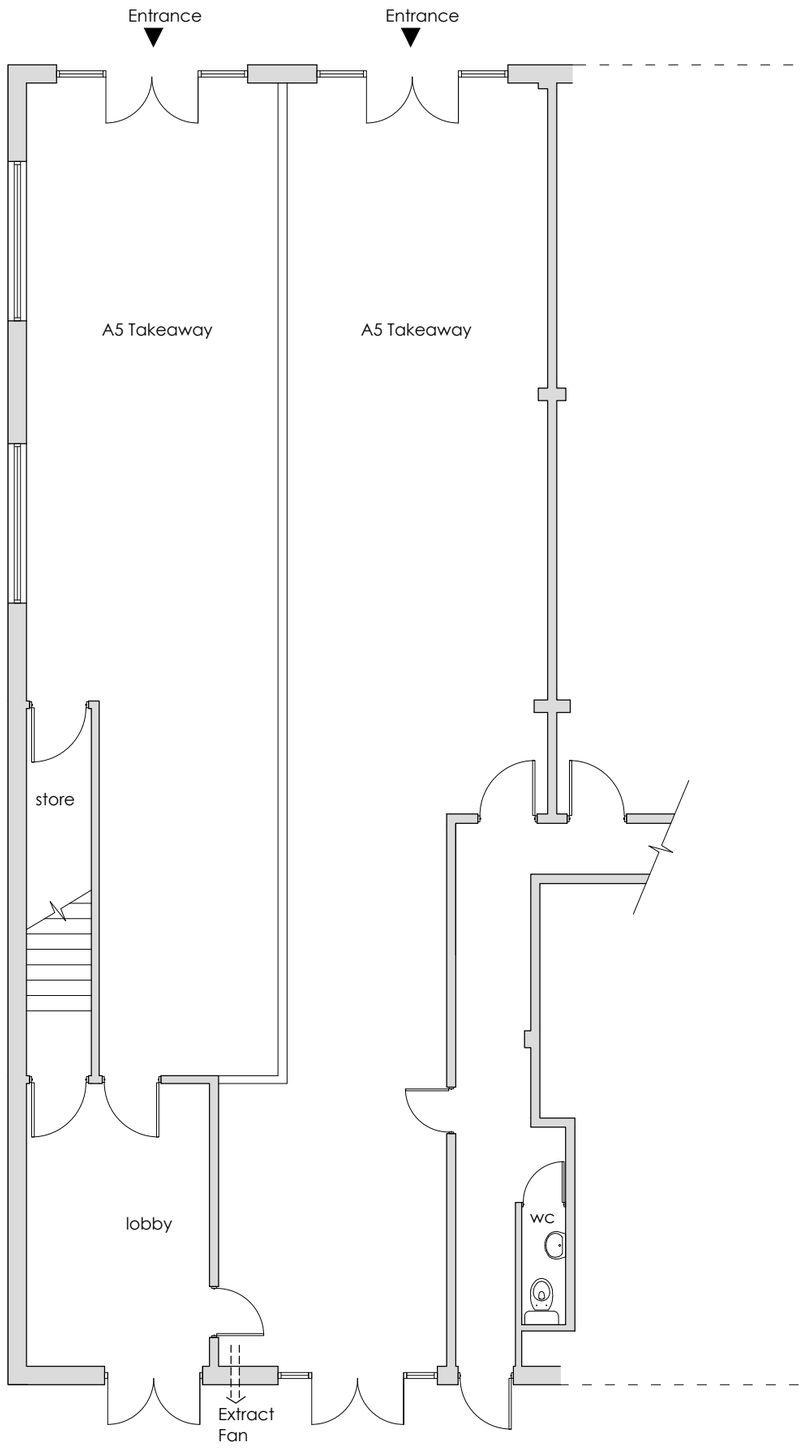

PROPOSED FLOOR PLAN

Floor plans
Drawing 001
SCALE 1:100 @ A3

No.28c & 28d
Bury New Road
Manchester,
M8 8EL