This drawing is sole copyright and should not be copied or reproduced without prior consent.
Do not scale off this drawing.
All dimensions are to be checked on site.

NOTES:



FRONT ELEVATION

REAR ELEVATION

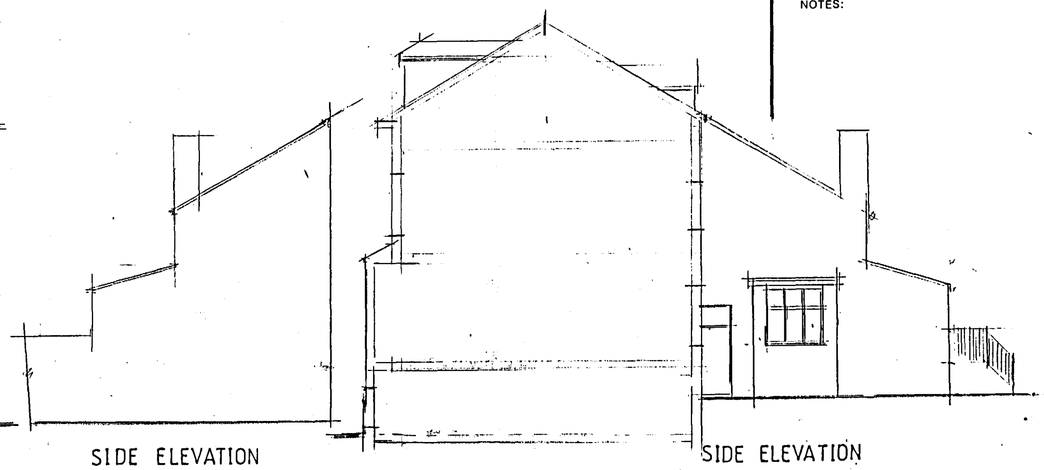

SIDE ELEVATION

SIDE ELEVATION

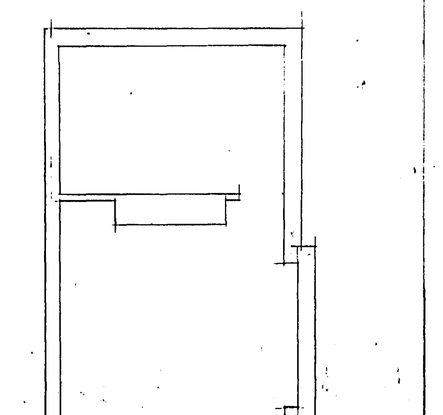

BASEMENT PLAN

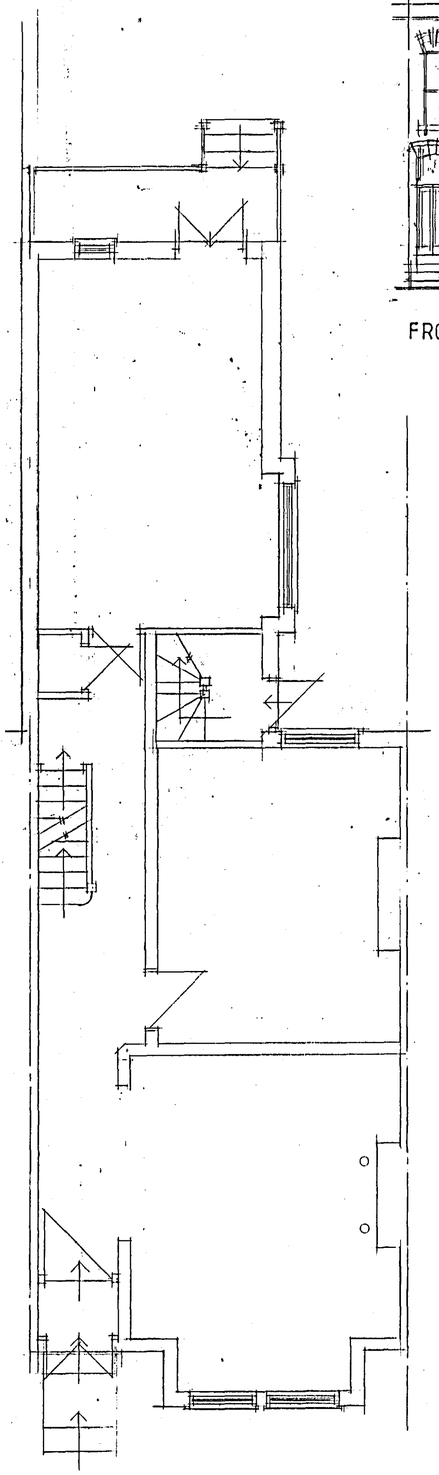

GROUND FLOOR PLAN

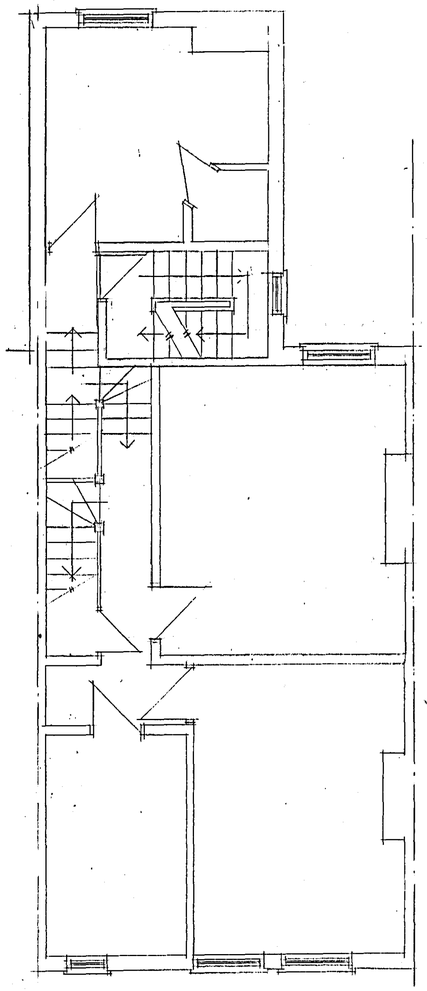

FIRST FLOOR PLAN

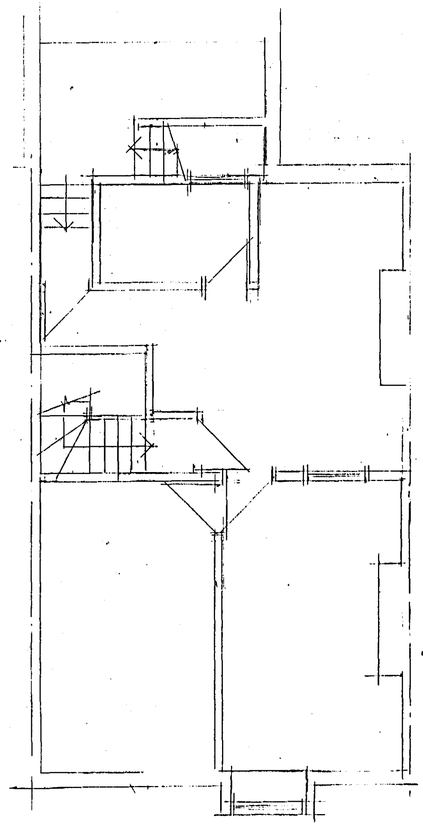

SECOND FLOOR PLAN

REVISION

PLANNING AND BUILDING CONTROL
26 JUL 2012

CLIENT
MR S AL SHARIF
18 WOODLANDS ROAD
CHEETHAM HILL M8 9LJ

JOB TITLE
PROPOSED EXTENSIONS
AND ALTERATIONS

DRG. TITLE
PLANS AND ELEVATIONS
AS EXISTING

HOLBOROW ORMESHER +
Limited
architectural & interior design
Station House
Adams Hill
Knutsford
Cheshire WA16 6DN
telephone : 01565 652275
facsimile : 01565 750501

ISSUE	ORIGINAL	1	2	3	4	5	6	7
REVISION								
DATE								
DRAWN								
CHECKED								
APPROVED								

SCALE 1.50 & 1-100 A.T A1

DRAWING NUMBER 1173/12/01

M 534534 E