DO NOT SCALE - ALL CHANGES TO BE DONE ON CAD

REV	DATE	DESCRIPTION	APPROVED
A	03/03/2008	Planning Drawing	DV
B	07/04/2008	Amended Drawing - Lighting	DV
C	24/09/2008	Updated for planning	
D	09/10/2008	Amended drawings	JD

River Street elevation Scale 1:100

Sign P4

2 x flood light

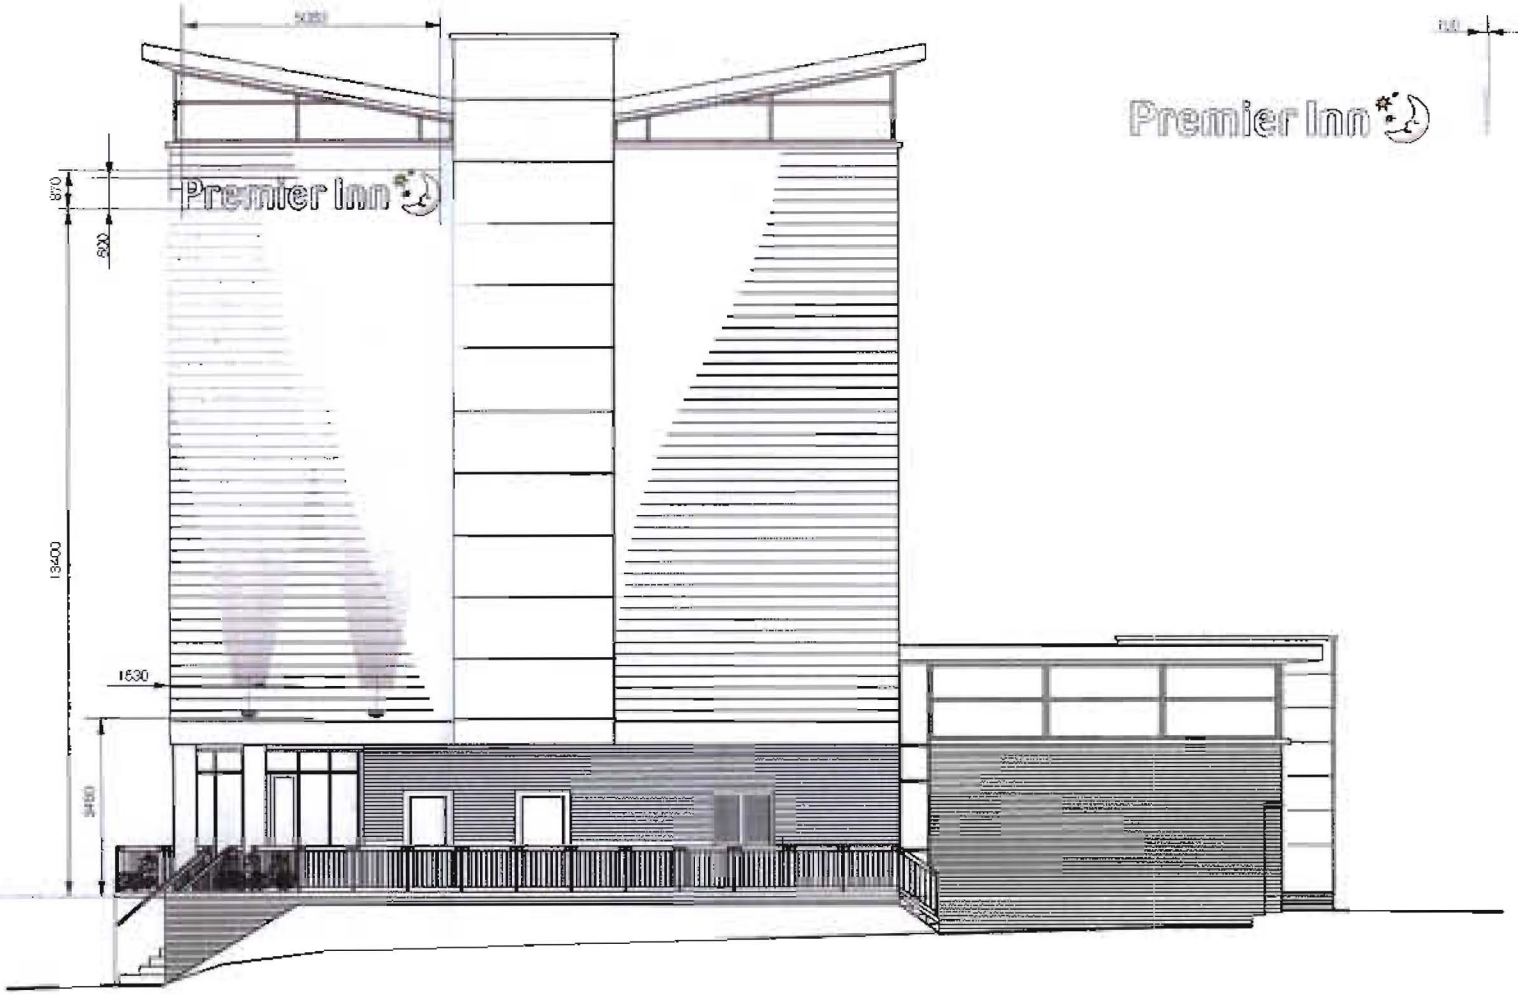

RECEIVED
01 OCT 2008
DATE
FOIL ACTION

Fully formed de-scaled stainless steel letters finished purple with internal low energy white LED illumination
Letters are white face illuminated with reverse purple halo - 70W output

2 x flood light to illuminate building - 36W, purple coloured LEDs, fixed colour, 25 degree beam, towards building to reduce light pollution.

TITLE:	404 | Manchester CC Deansgate Locks - River St Elevation - Sign P4		
MATERIAL			SHRINKAGE
FINISH		GENERAL WALL	GENERAL DRAFT
DRAWN BY	G.Knight	CHECKED	SCALE 1:100 @ A3
TOLERANCES			ALL DIMENSIONS IN mm
			DRG No 404 - 106 - D