NOTES

ALL DIMENSIONS ARE TO BE CHECKED ON SITE

ANY DISCREPANCIES ARE TO BE REPORTED TO THE ARCHITECT BEFORE ANY WORK COMMENCES

THIS DRAWING SHALL NOT BE SCALED TO ASCERTAIN ANY DIMENSIONS WORK TO FIGURED DIMS ONLY

THIS DRAWING SHALL NOT BE REPRODUCED WITHOUT EXPRESS WRITTEN PERMISSION FROM THE CREATOR.

READ IN CONJUNCTION WITH ALL RELEVANT DETAILS, SPECIFICATIONS, CONSULTANTS , SPECIALISTS AND SUBCONTRACTORS DRAWINGS / SPECIFICATIONS

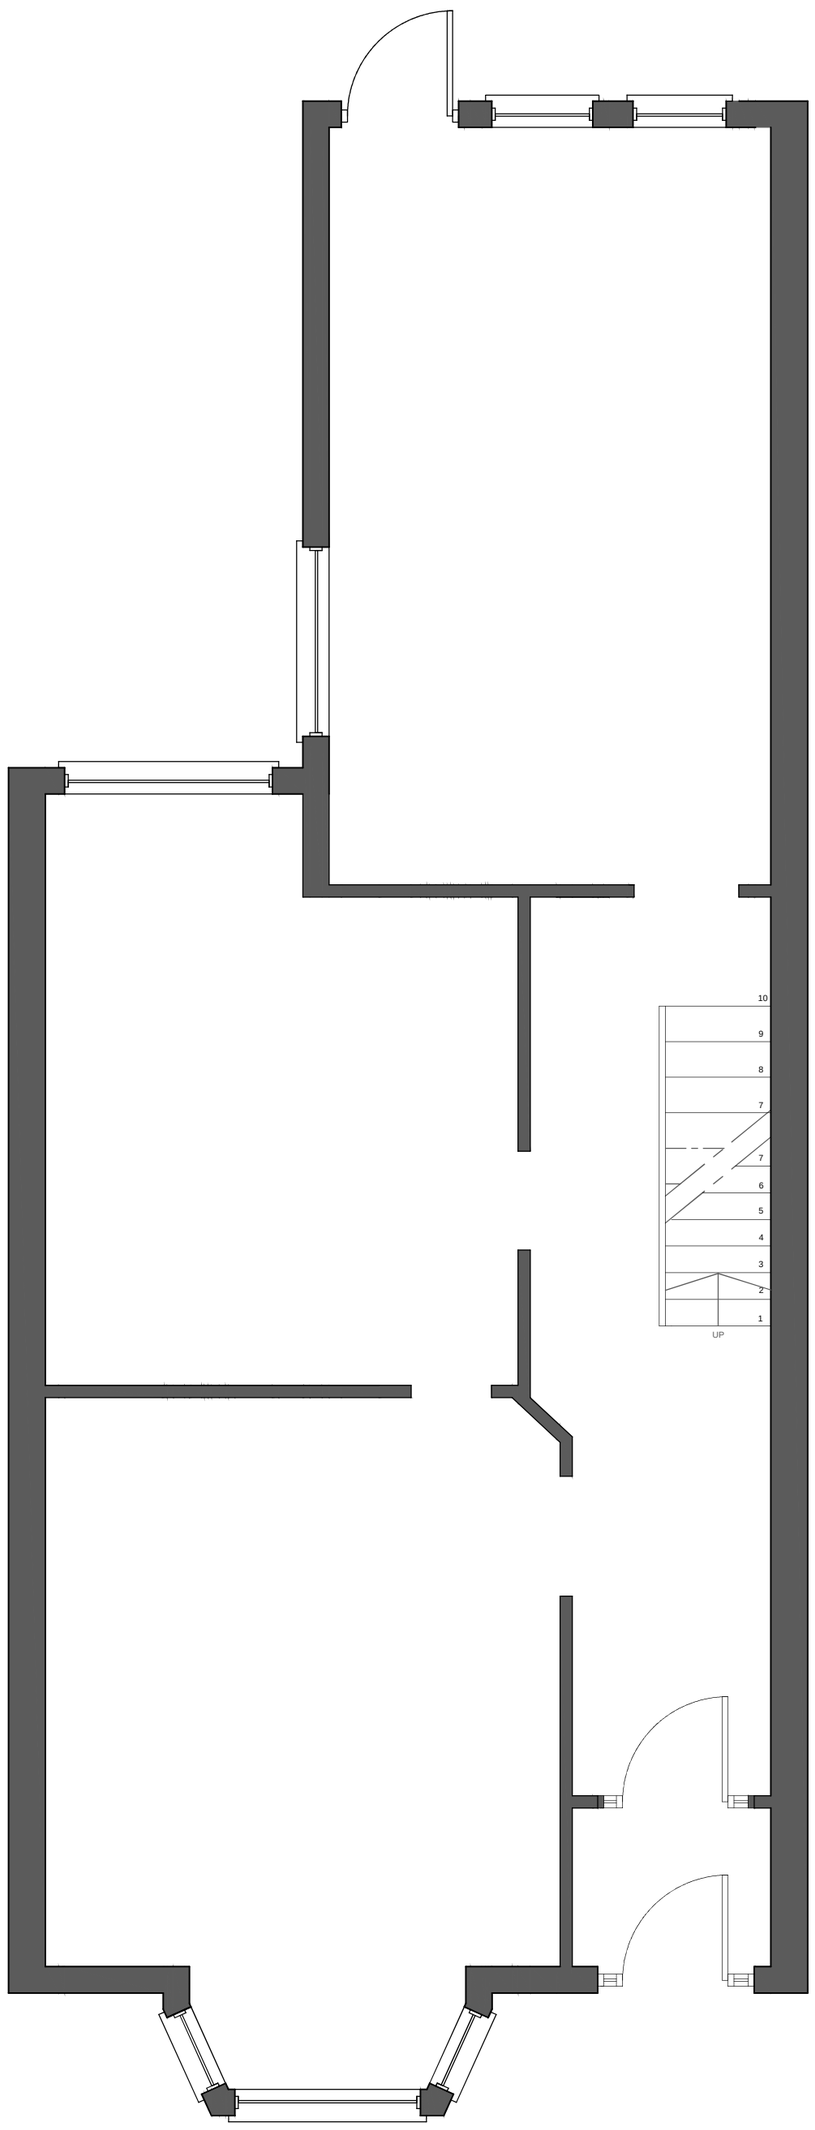

GROUND FLOOR

P2	11.09.13	Issued for Planning
P1	13.08.13	First Issue

STATUS PLANNING

unit3 designstudio

Client:	Mr Gerald Pearson
Project:	Residential Dwelling Conversion
Location:	854 Hyde Road Gorton Manchester M18 7LH
Drawing No:	AL-01-020
Drawing Name:	Existing Ground Floor Plan
Revision:	P2
Scale:	1:50 @ A2
Date:	August 2013

Drawn: AF Checked: AF

Existing Ground Floor Plan @ 1:50