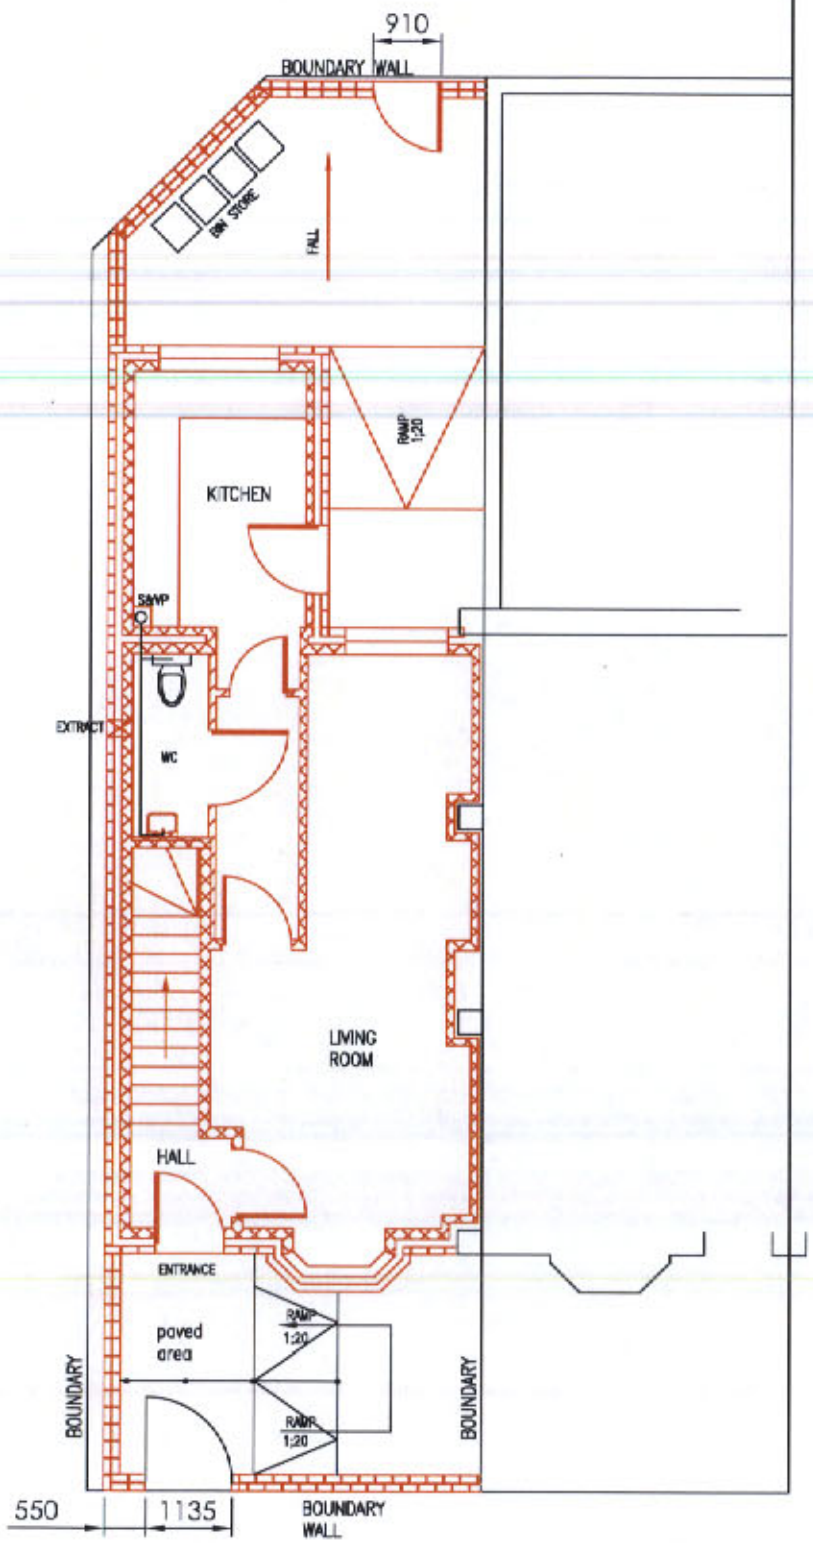

PROPOSED GROUND FLOOR PLAN

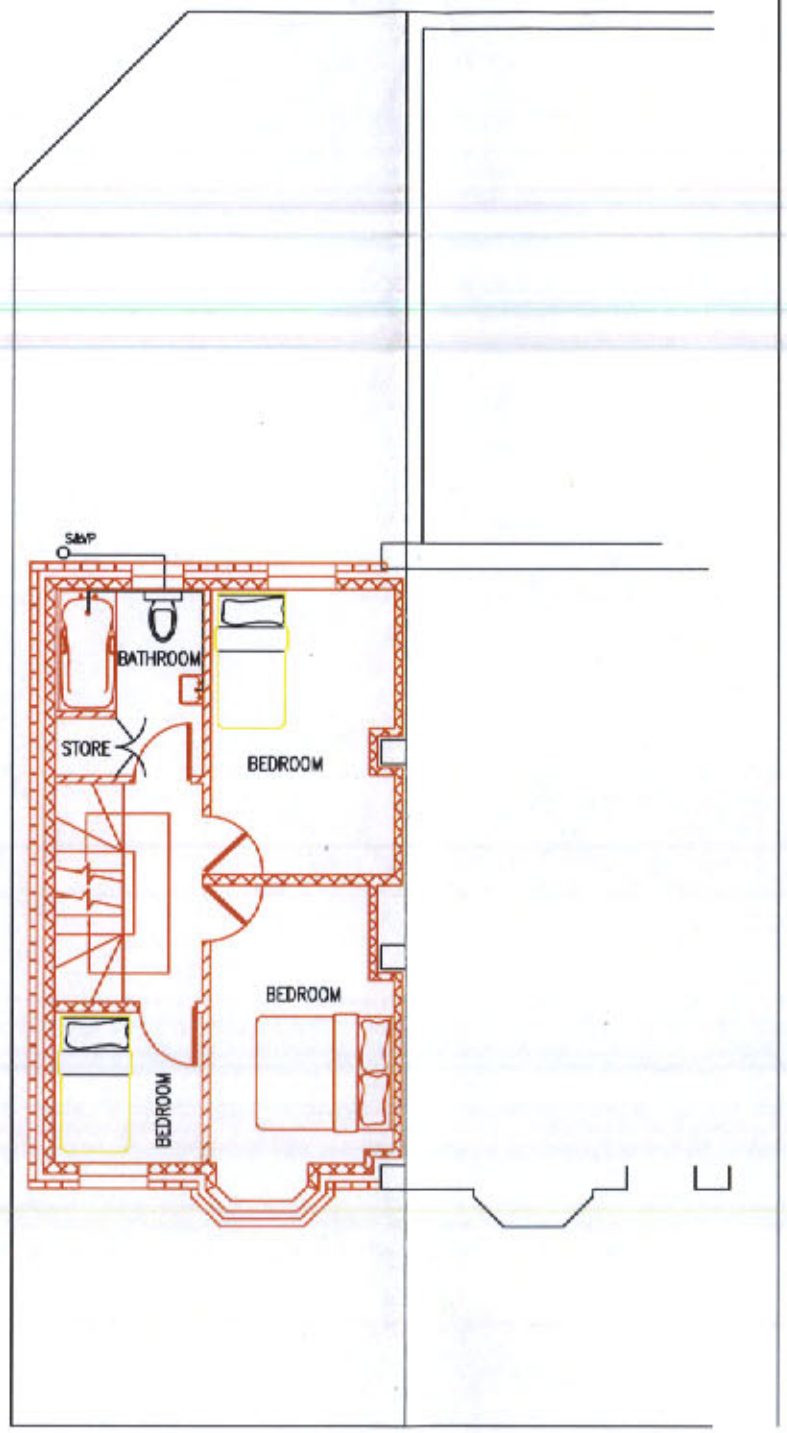

PROPOSED FIRST FLOOR PLAN

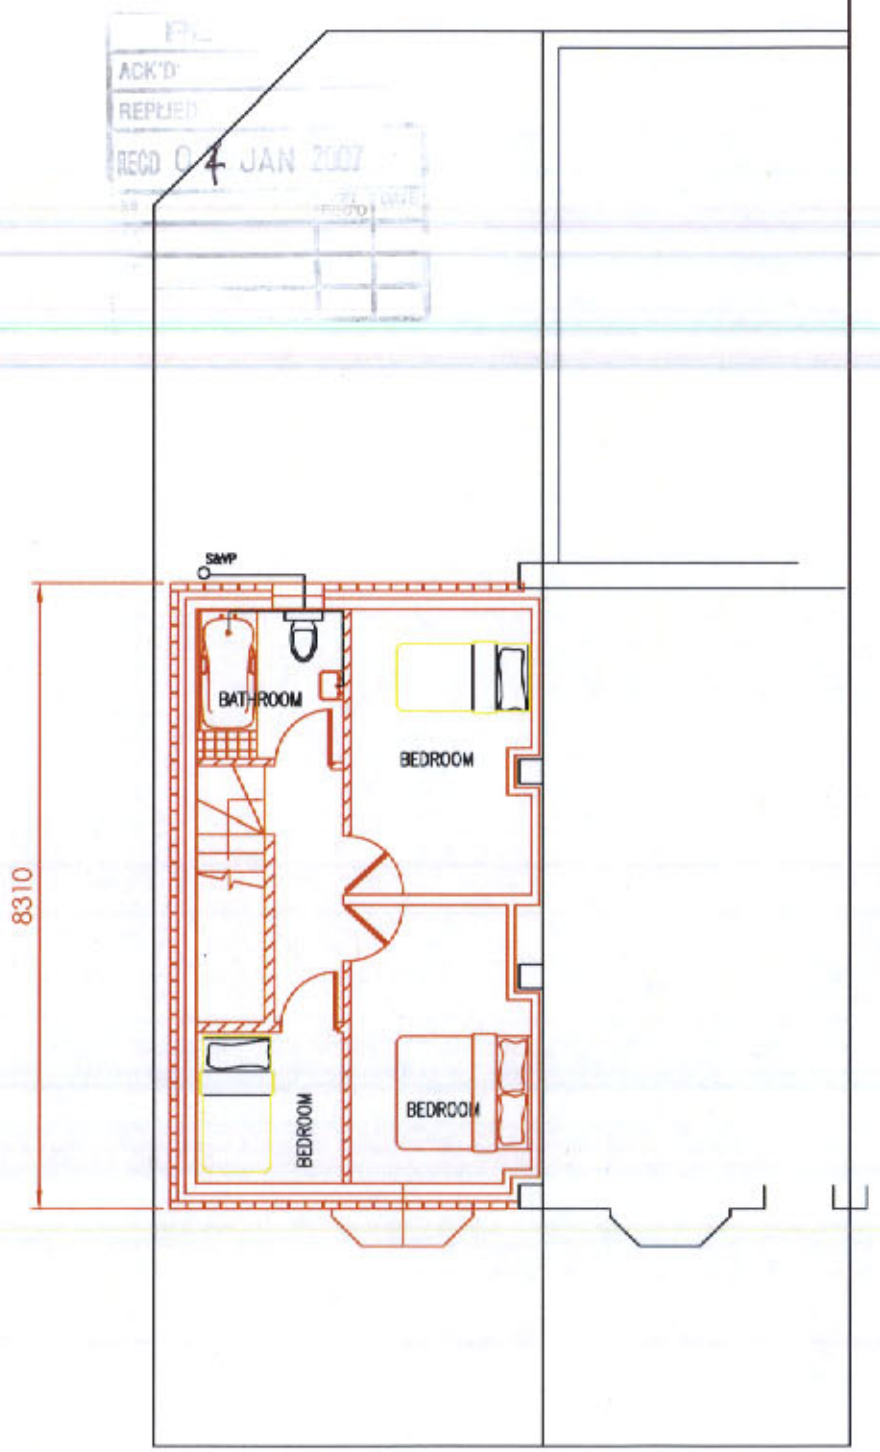

PROPOSED SECOND FLOOR PLAN

Project: **PROPOSED NEW DWELLING AT 303 CHEETHAM HILL ROAD**	Title: **PROPOSED FLOOR PLANS**	Drawing No. **02**	Revision C
		Status **PLANNING**	Sheet Size A3



PROPOSED FRONT ELEVATION

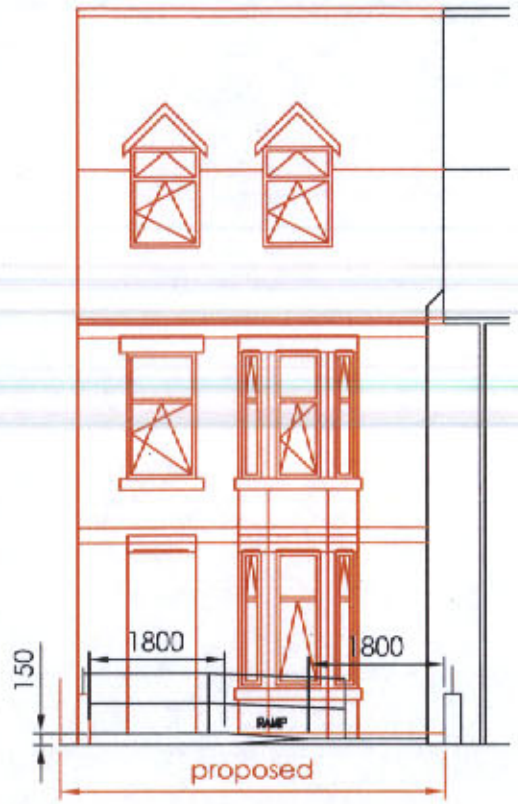

SECTION THRO RAMP ACCESS

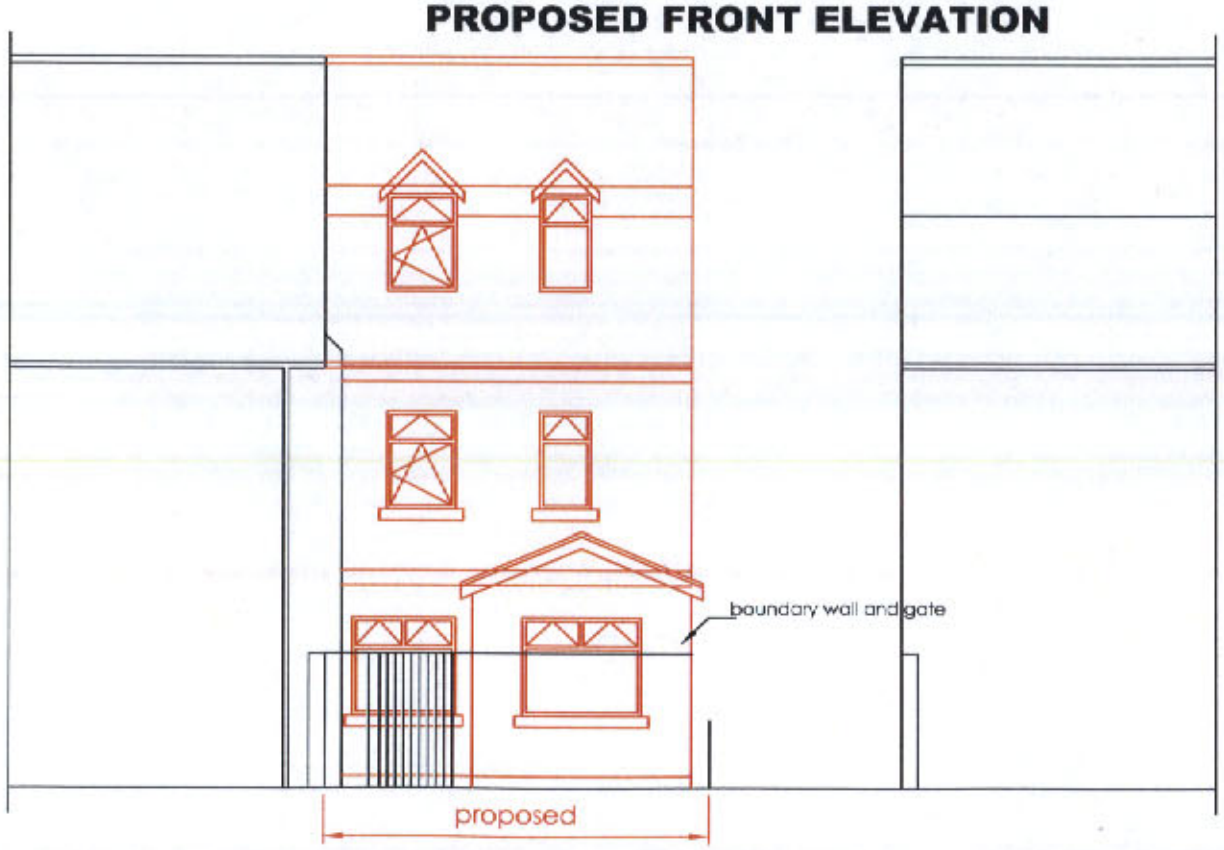

PROPOSED REAR ELEVATION

PLA
ACK'D
REPLIED
RECD 04 JAN 2007
M
M
M

Project	Title	Drawing No.	Revision
PROPOSED NEW DWELLING AT 303 CHEETHAM HILL ROAD	**PROPOSED ROOF PLAN AND ELEVATIONS**	**03**	C
		Status: **PLANNING**	Sheet Size: A3