

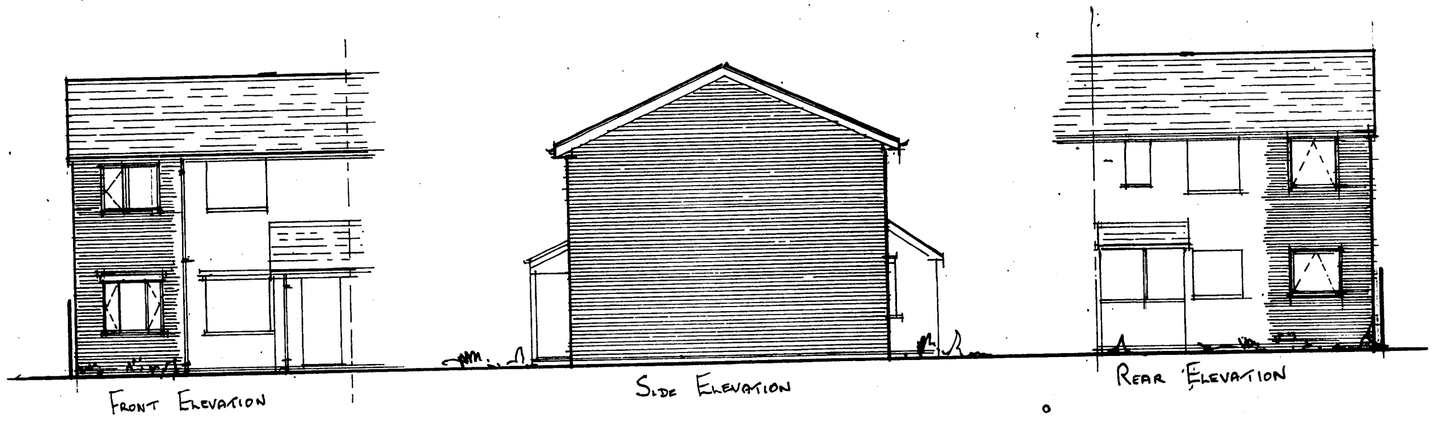


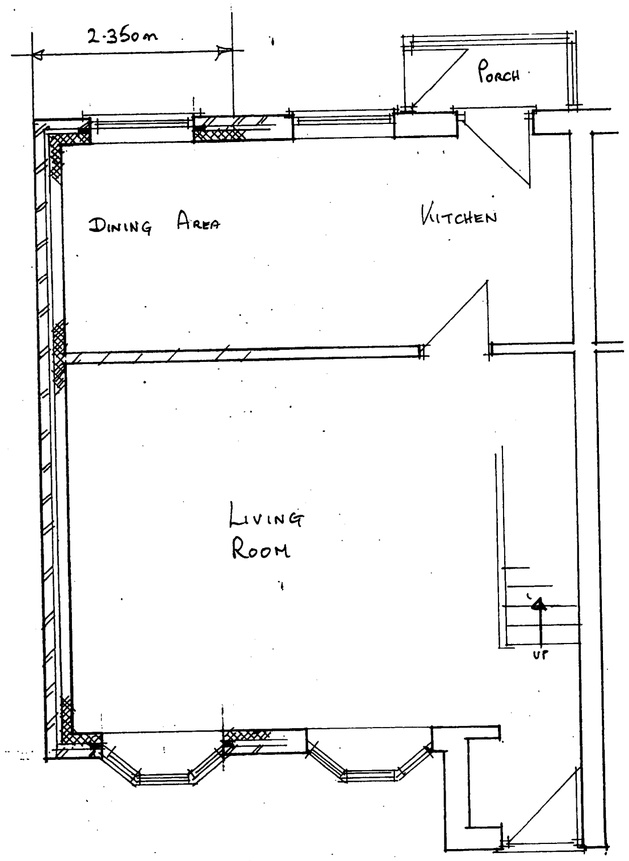

GROUND FLOOR PLAN

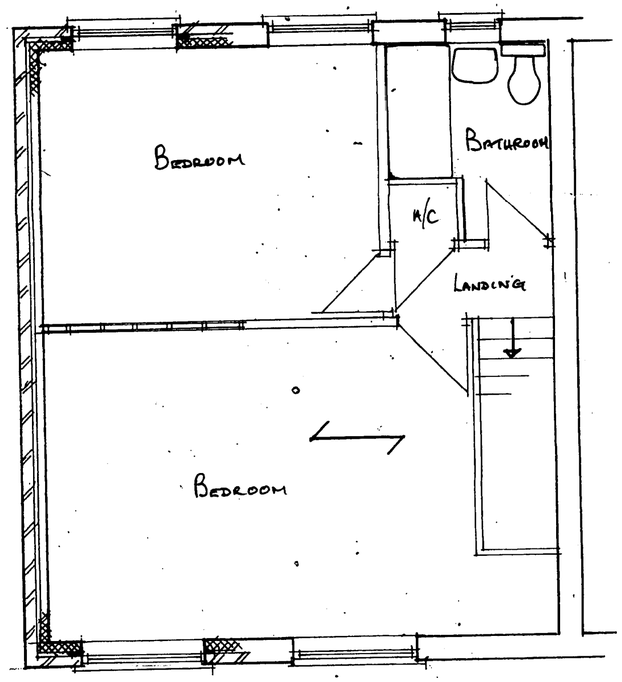

FIRST FLOOR PLAN

NOTES:
All dimensions must be checked on site and not scaled from this drawing.
NOTE: BUILDER TO VERIFY ALL DIMENSIONS ON SITE BEFORE WORKS COMMENCE

NOTE: HEATING + ELECTRICS TO BE AGREED ON SITE WITH BUILDER/OWNER

NOTE: PROVIDE T R V's TO NEW RADIATORS

© copyright

BRIAN MOSS ASSOCIATES
BRIAN A. MOSS MRICS
Chartered Surveyor
17 The Ridgeway, Disley,
Cheshire, SK12 2JG
Telephone: 01663 - 762614
Mobile: 07815 - 900616
RICS

Client
MISS D TARNEY

Job Title
PROPOSED TWO-STOREY SIDE EXTENSION
AT: 9 EASTPARK CLOSE
ARDWICK
MANCHESTER
M13 9SD

Drawing Title
PROPOSED PLANS + ELEVATIONS

Scale
1:100 + 1:50

Date
MARCH '08

Drawn by
BAM.

Drg.No.
08/0398/02

Rev.