

PHOTOGRAPH LOOKING UP AT SUNLIGHT HOUSE & THE CAR PARK FROM THE JUNCTION OF ATKINSON STREET & BYRON STREET. THE PROPOSED PLANT WOULD NOT BE VISIBLE FROM HERE.

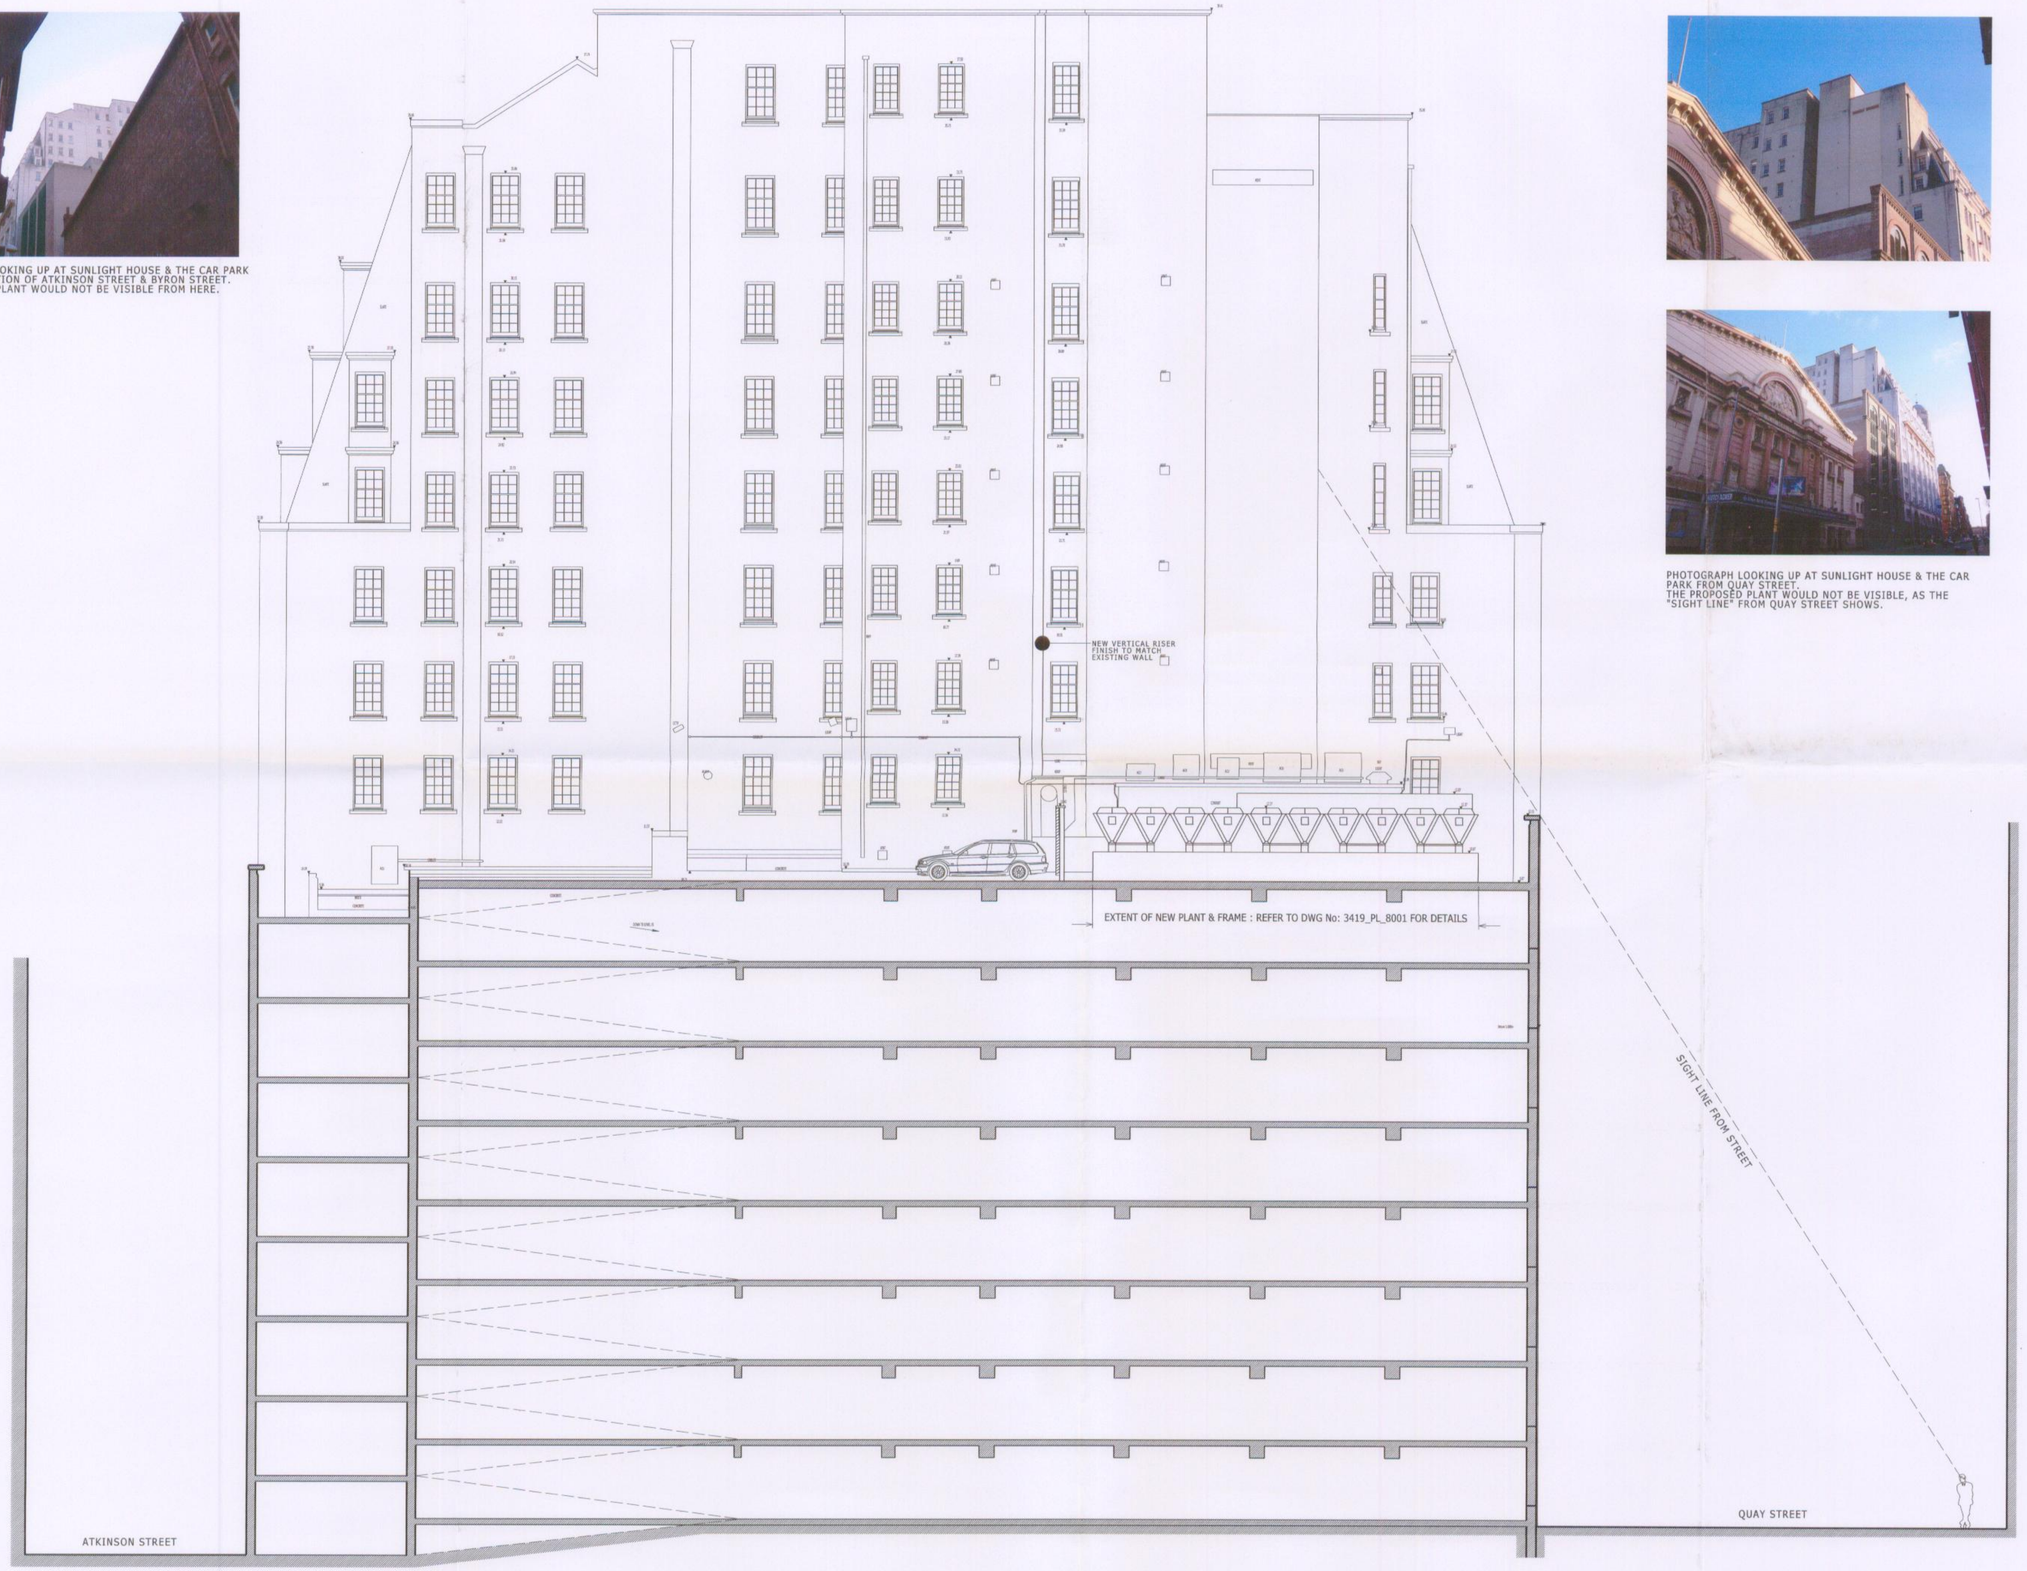

PHOTOGRAPH LOOKING UP AT SUNLIGHT HOUSE & THE CAR PARK FROM QUAY STREET.
THE PROPOSED PLANT WOULD NOT BE VISIBLE, AS THE "SIGHT LINE" FROM QUAY STREET SHOWS.

THIS DRAWING AND CAD DATA THEREIN IS PROTECTED BY COPYRIGHT AND MUST NOT BE COPIED OR REPRODUCED WITHOUT THE WRITTEN CONSENT OF DLG ARCHITECTS ©
NO DIMENSIONS ARE TO BE SCALED FROM THIS DRAWING. USE FIGURED DIMENSIONS ONLY.
ALL DIMENSIONS AND SIZES ARE TO BE CHECKED ON SITE AND ANY DISCREPANCIES REPORTED TO THE ARCHITECT PRIOR TO INITIATION OF ANY WORKS.

ACK'D
REPLIED
RECD 14 APR 2008

--/--/07

REV	DESCRIPTION	INITIALS/ DATE

Job Name
WARNER Est
SUNLIGHT HOUSE
QUAY STREET
MANCHESTER

Drawing Title
PROPOSED AC PLANT
SECTION AA

Status
PLANNING

Date	Sheet By	Scale @ Size
APR08	als	1:100@A1

Job Number	Code	Drawing Number	Rev
3419	PL	8003	-

DLG Architects
Marshall Mill
Marshall Street
Leeds LS11 9YJ

t +44(0)113 3946 900
f +44(0)113 3946 901
leeds@dlgarchitects.com

dlgarchitects.com

dlg architects