Existing fascia sprayed Nero Blue Ref: Dulux Colour Dimensions 1060 R80 B with pegged off, non-illuminated perspex letters. Please refer to sigange contractor for details.

Dutch Awning, Colour: 'Nero Blue' Ref: Dulux colour dimensions 1060 R80 B with Caffe Nero signage text

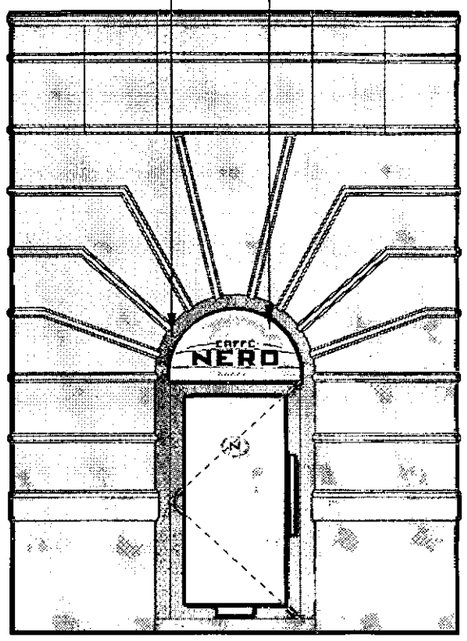

Elevation A - A

Existing timber shopfront, made good & prepared to recieve Farrow & Ball exterior paint finish in No.31 Railings, with black vinyl text with copper key line decals applied to the inner face of glass. Clear film applied to the back to help prevent "picking" - refer to Stylo for details

Existing fascia sprayed Nero Blue Ref: Dulux Colour Dimensions 1060 R80 B with pegged off, non-illuminated perspex letters. Please refer to sigange contractor for details.

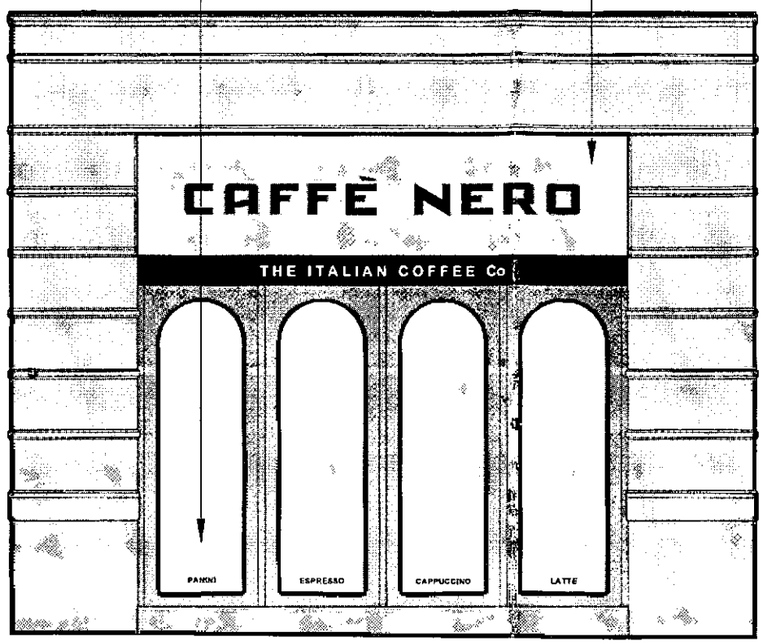

Elevation B - B

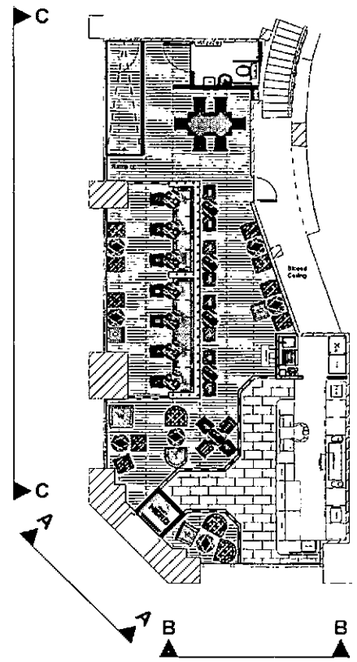

Key Plan 1:200

Existing door replaced with glazed window to match existing shopfront windows

Existing fascia sprayed Nero Blue Ref: Dulux Colour Dimensions 1060 R80 B with pegged off, non-illuminated perspex letters. Please refer to sigange contractor for details.

Existing timber shopfront, made good & prepared to recieve Farrow & Ball exterior paint finish in No.31 Railings, with black vinyl text with copper key line decals applied to the inner face of glass. Clear film applied to the back to help prevent "picking" - refer to Stylo for details

Existing fascia sprayed Nero Blue Ref: Dulux Colour Dimensions 1060 R80 B with pegged off, non-illuminated perspex letters. Please refer to sigange contractor for details.

Existing timber shopfront, made good & prepared to recieve Farrow & Ball exterior paint finish in No.31 Railings, with black vinyl text with copper key line decals applied to the inner face of glass. Clear film applied to the back to help prevent "picking" - refer to Stylo for details

Existing fascia sprayed Nero Blue Ref: Dulux Colour Dimensions 1060 R80 B with pegged off, non-illuminated perspex letters. Please refer to sigange contractor for details.

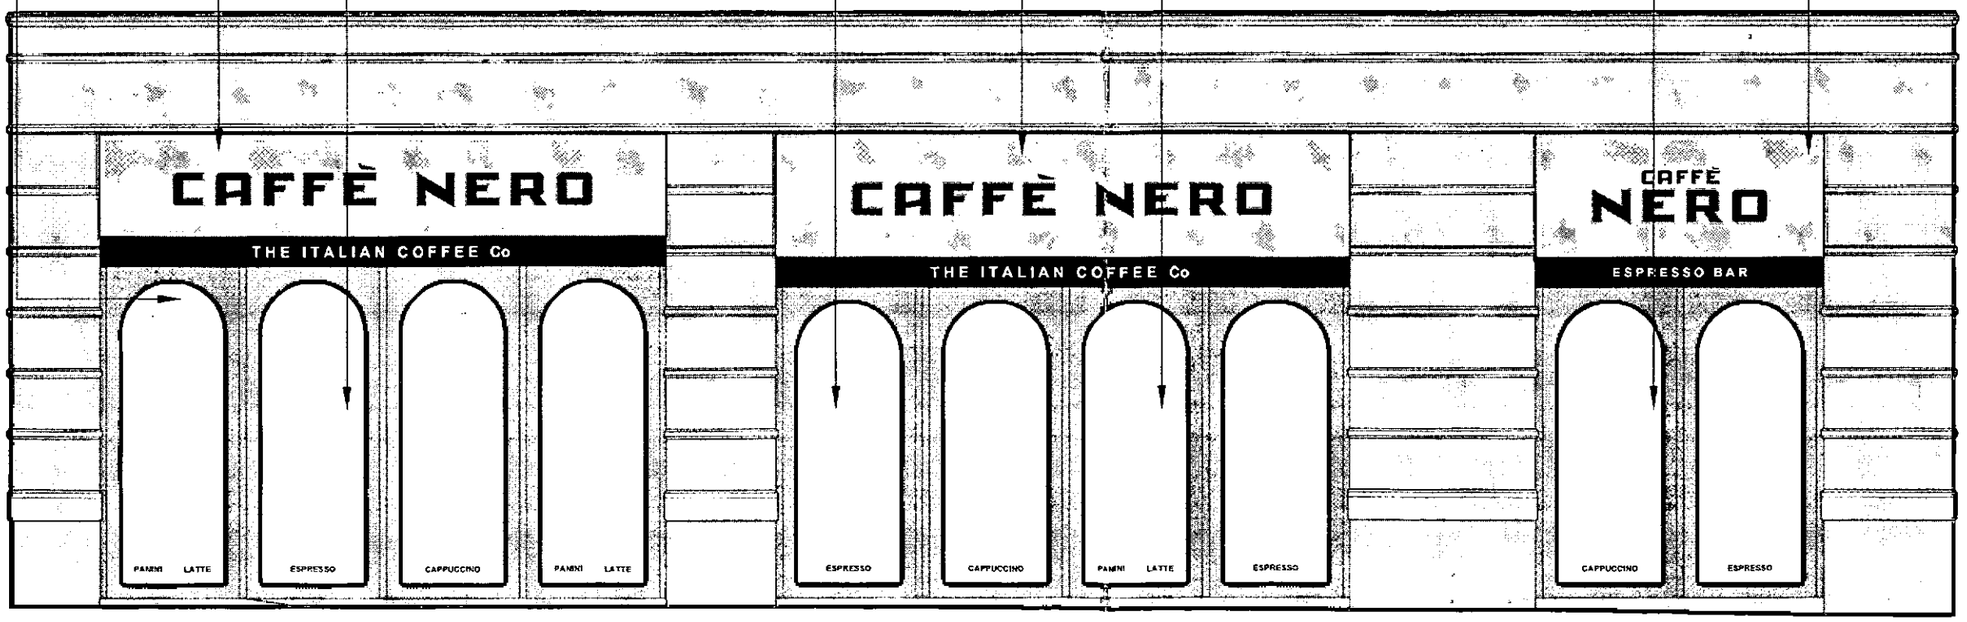

Elevation C - C

Rev N°	Description	Drawn by	Date
A	Existing side door replaced with glazed window to match existing shopfront	PA	04/03/2013

Notes

This drawing represents a performance guide upon which the contractor/subcontractor must base his/her working drawings & details. Include all necessary tolerances prior to manufacture and installation

Contractor to must undertake a full survey of the area to establish all dimensions & ensure accurate setting out.

Advise on suitability of all details shown to ensure structural stability, ease and economy of construction

Refer to digital master artwork in regard to all graphic work shown

PLANNING AND BUILDING CONTROL
25 MAR 2013

bedrock
Bedrock Design Consultants Ltd
2nd Floor, 39 Gold Street, Northampton, NN1 1RA
T 01604 250002
F 01604 250003
info@bedrockdesign.co.uk

Client: Caffe Nero

Project: 56 Peter St, Manchester

Description: Proposed Shopfront Option 1

Scale	Drawn by	Date
1:75@A3	JS	12/04/12

Drawing N°: CNSK-601

Revision: A

This drawing is the copyright of Bedrock Design Consultants Ltd. This drawing cannot be copied, reproduced, retained or disclosed to any unauthorised person without prior permission in writing from the designer.