archer architects
Copyright Archer Architects. All dimensions to be verified on site.
QM STS ISO 9001 REGISTERED FIRM

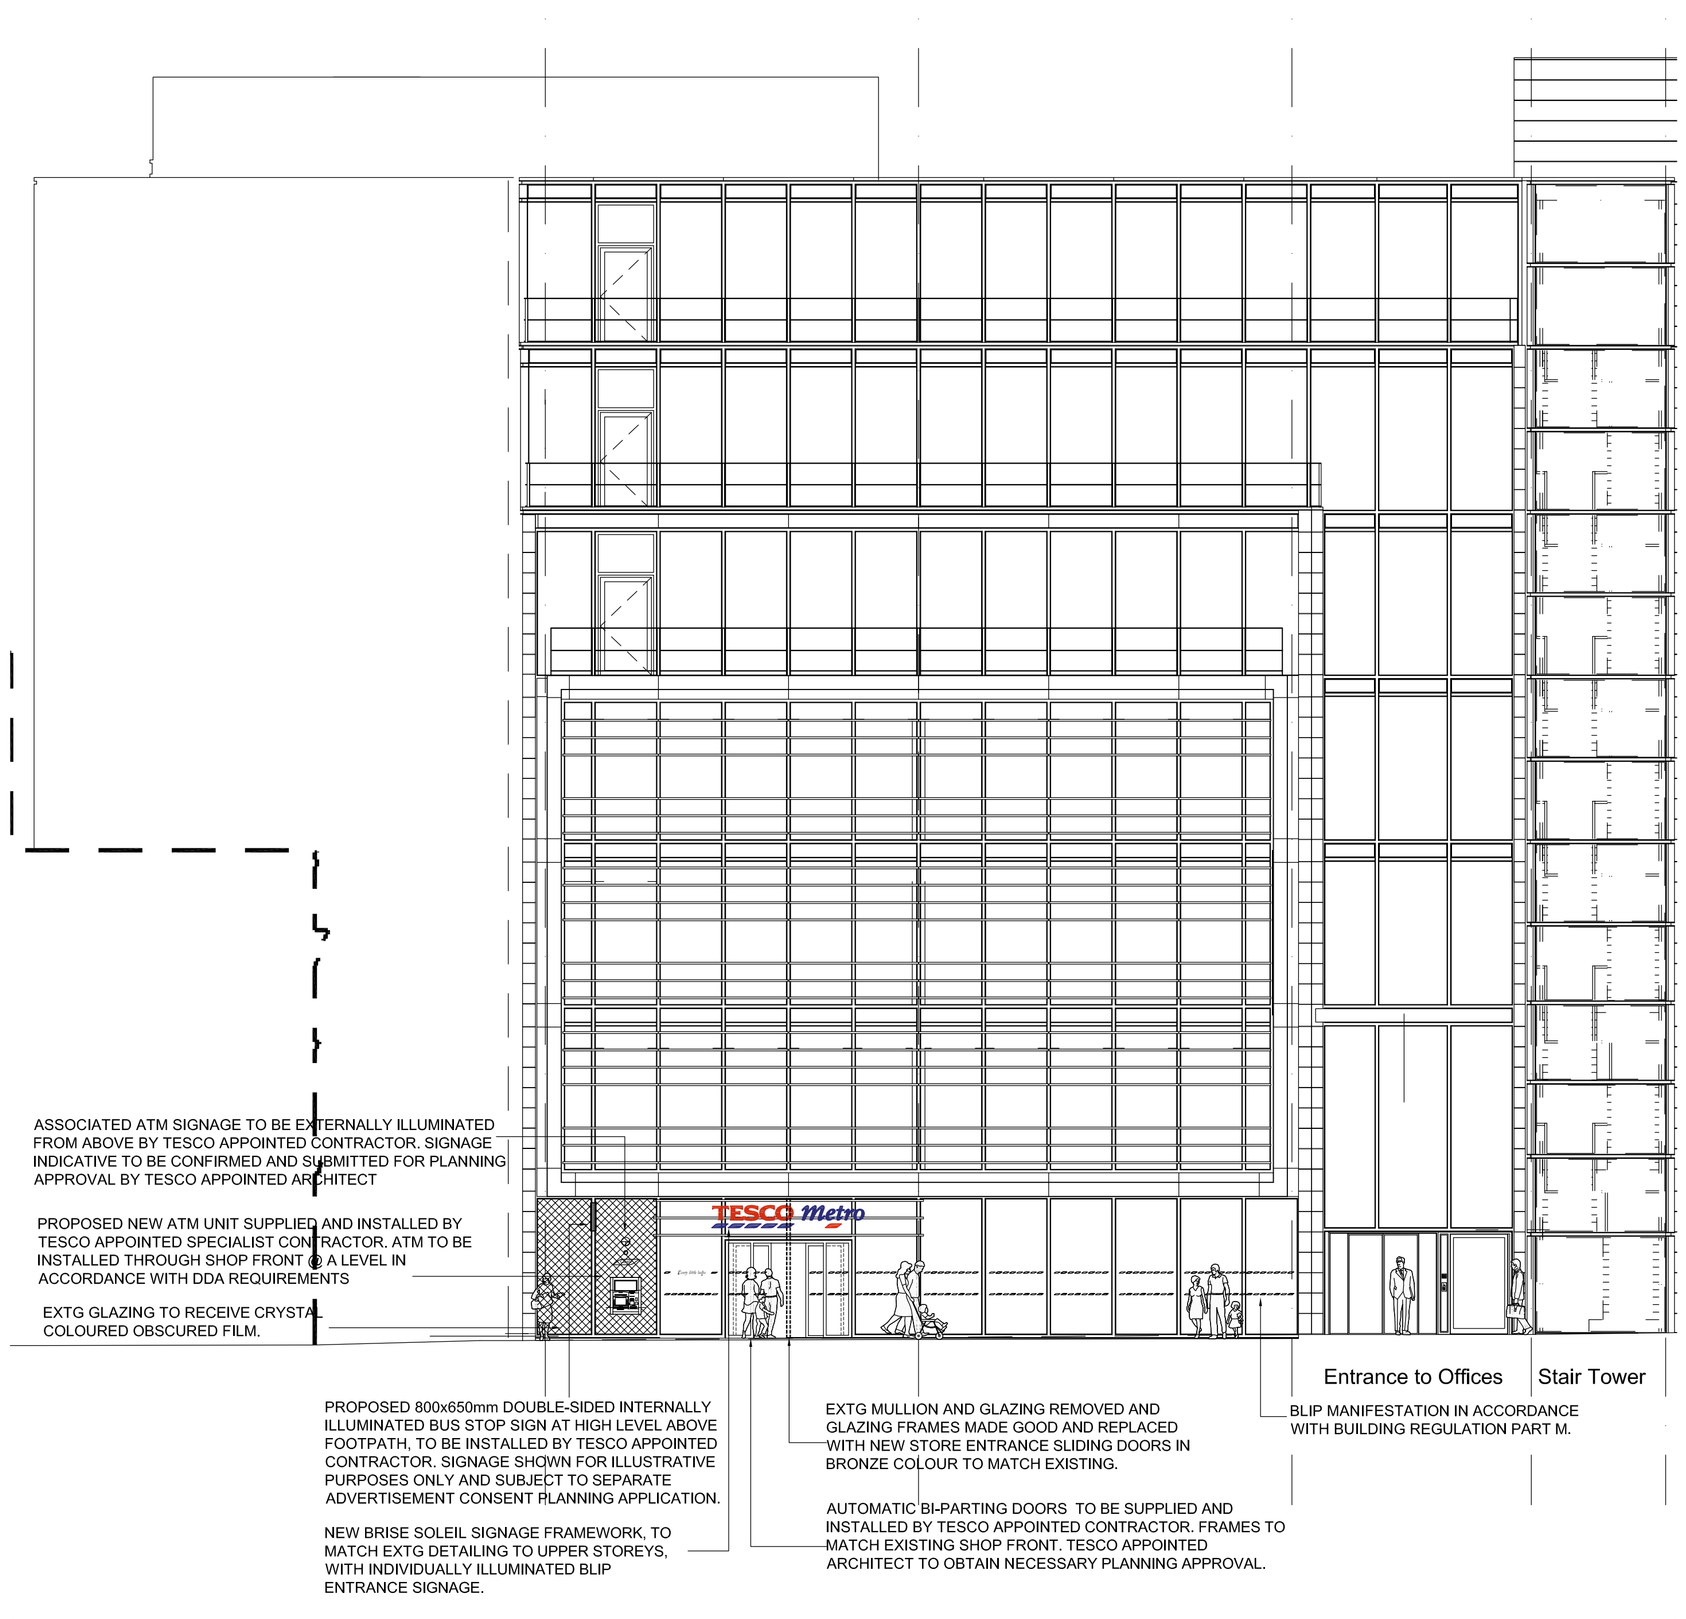

Princess Street (Proposed)

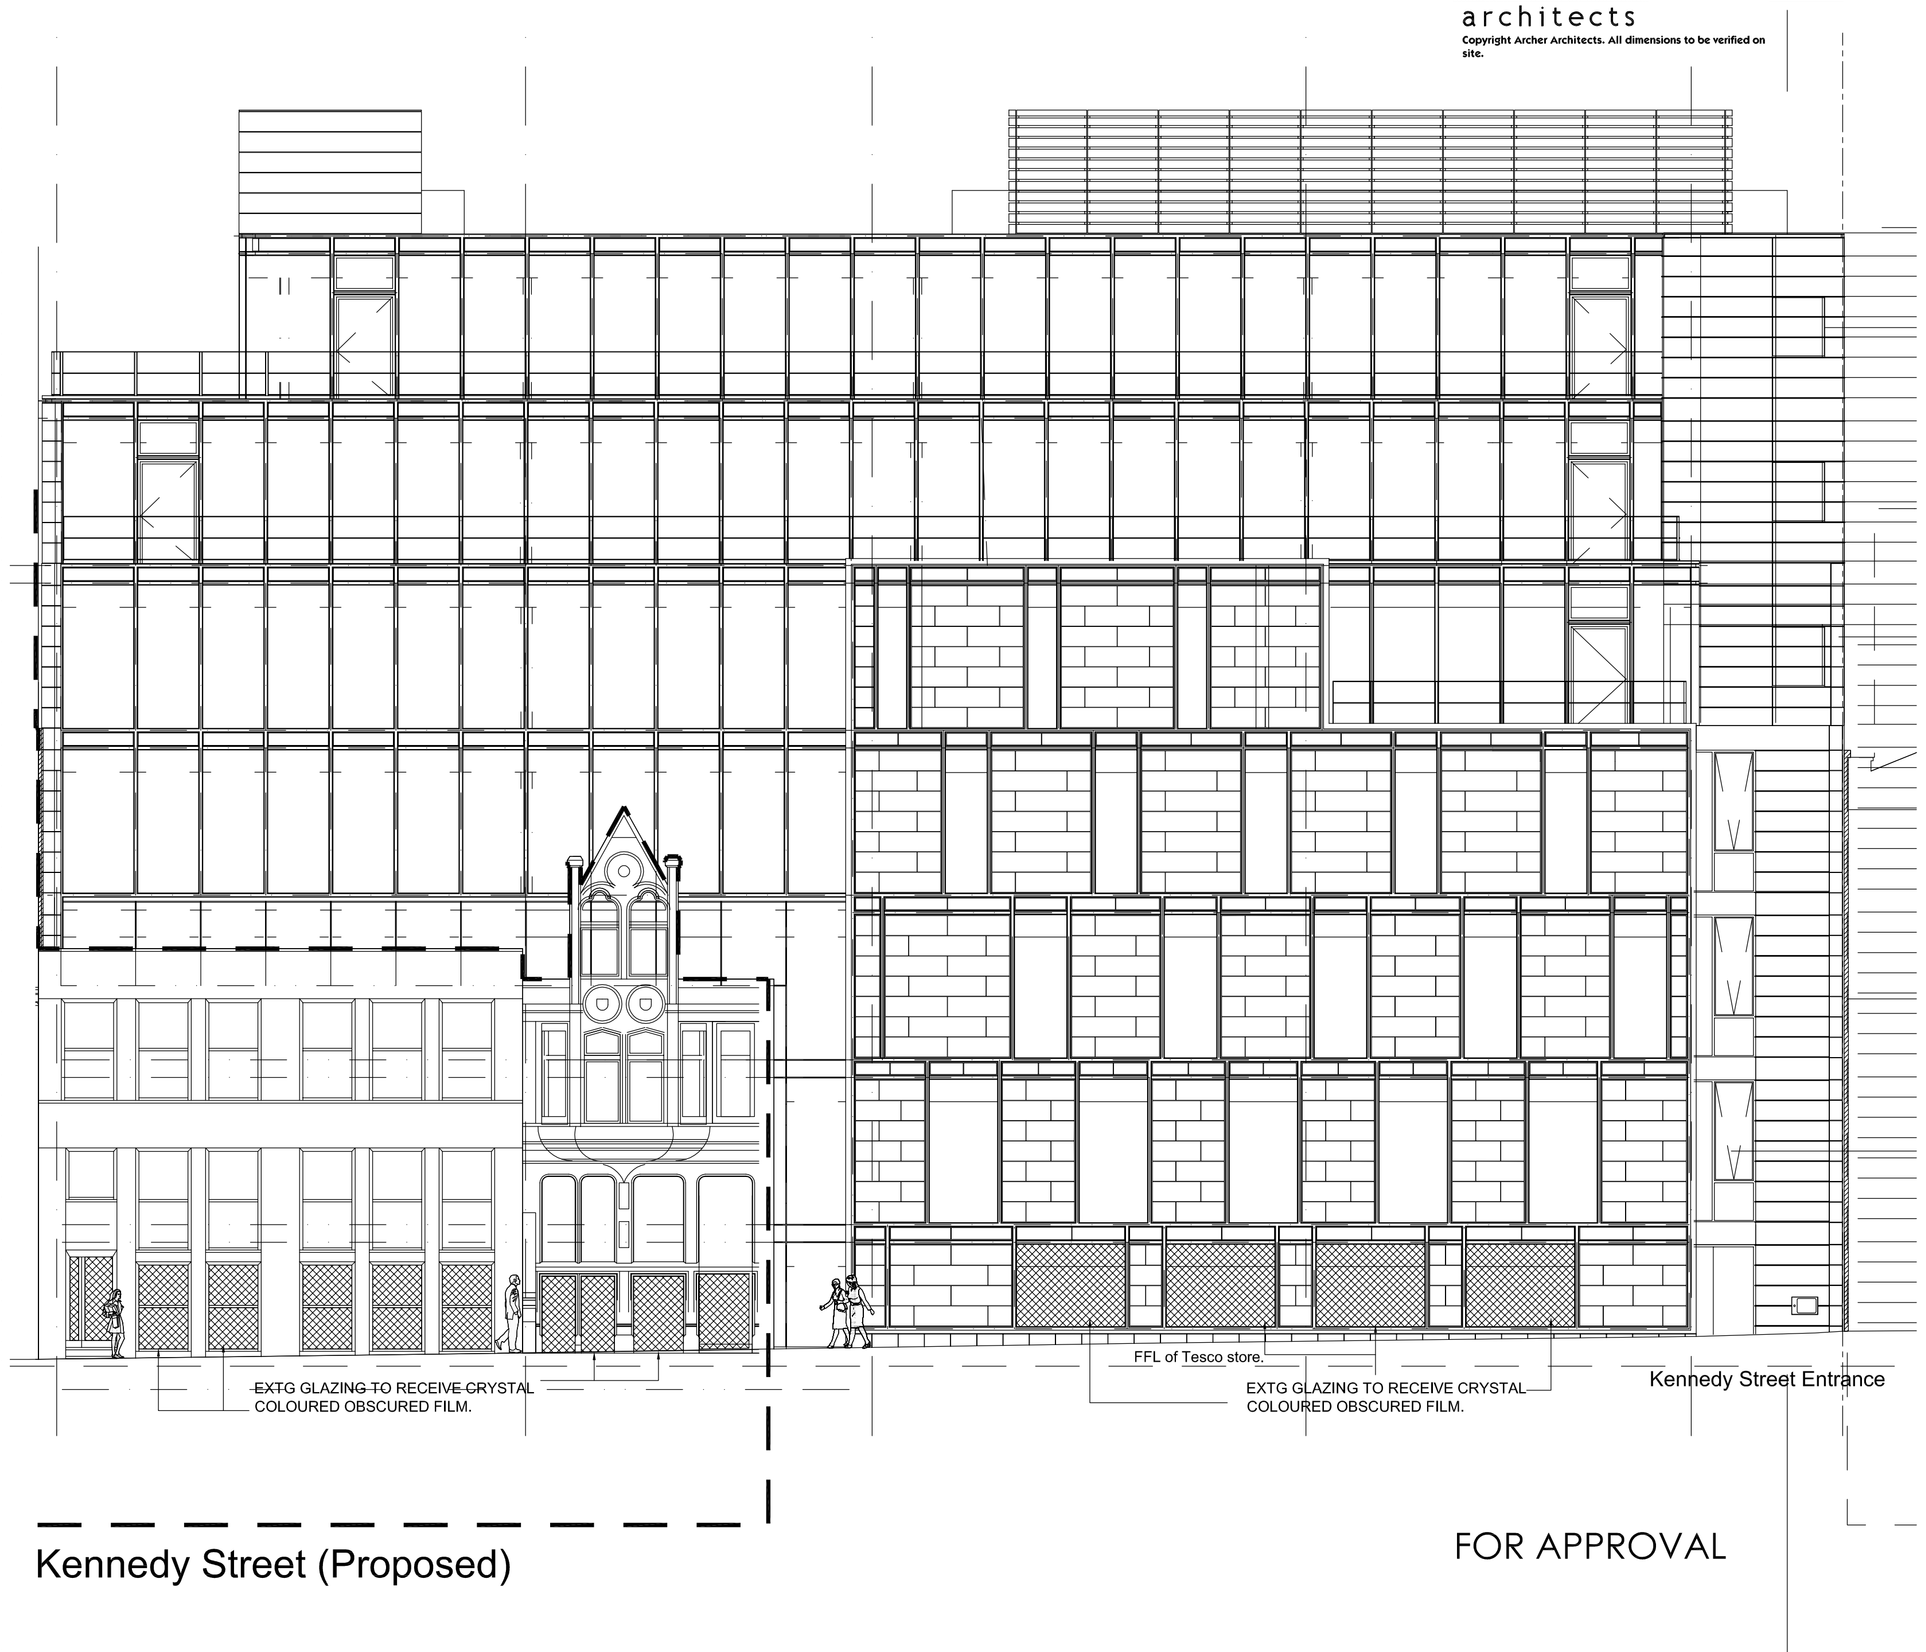

Kennedy Street (Proposed)

FOR APPROVAL

Revision: By Approved

archer architects
Office 7, Gateway 1000
Arlington Business Park
Whittle Way
Stevenage
Hertfordshire
SG1 2FP
t: 01438 749400
f: 01438 749591
e: arc@archer.uk.com
www.archerarchitects.co.uk

Client:
TESCO Metro

Project:
PRINCESS STREET MANCHESTER

Drawing Title:
PROPOSED ELEVATIONS

Scale:	Date:	Drawn:	Checked:
1:100	APR 2008	KW	

Project No:	Drawing No:	Revision:
3221	(L)202	