




SOUTHEAST ELEVATION

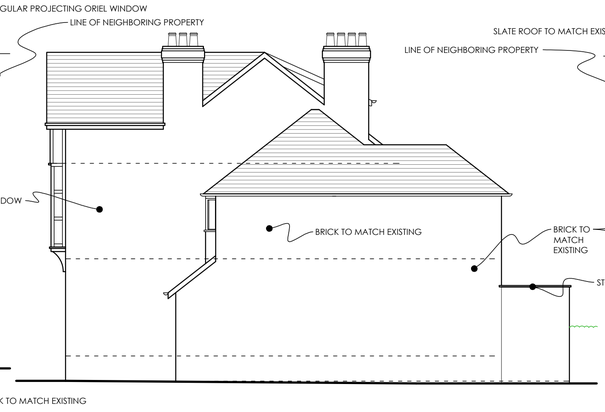


NORTHEAST ELEVATION

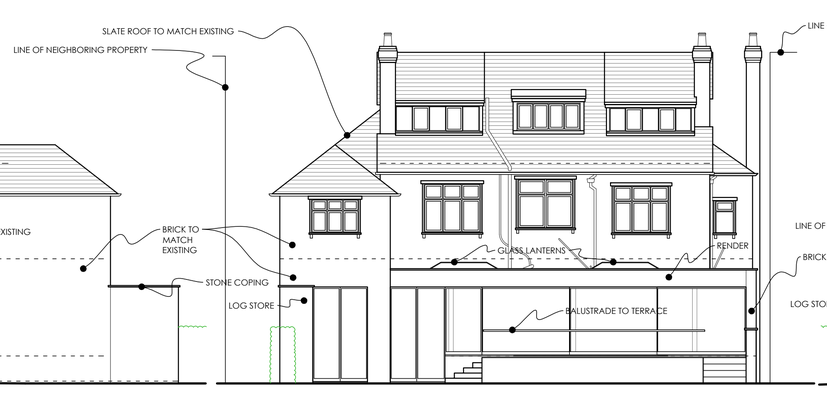


NORTHWEST ELEVATION

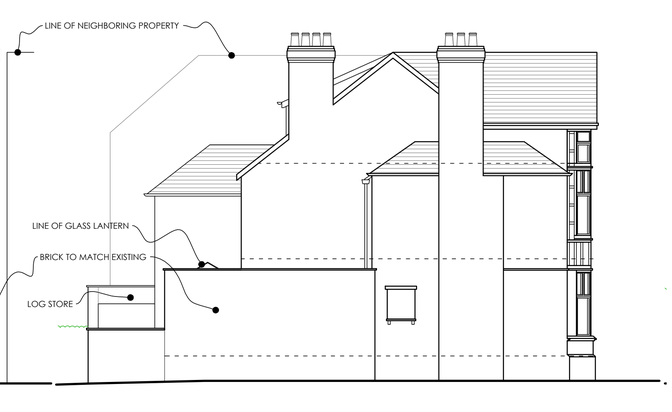


SOUTHWEST ELEVATION

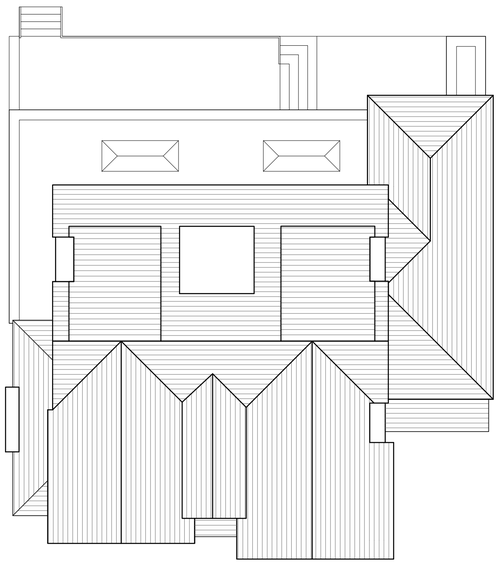


ROOF PLAN

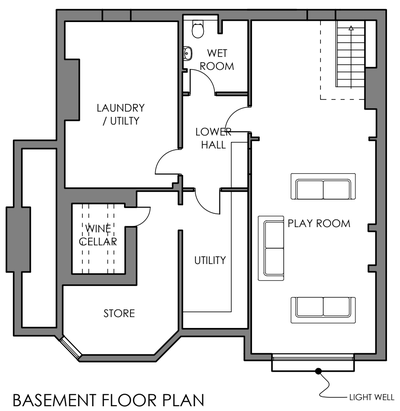


BASEMENT FLOOR PLAN

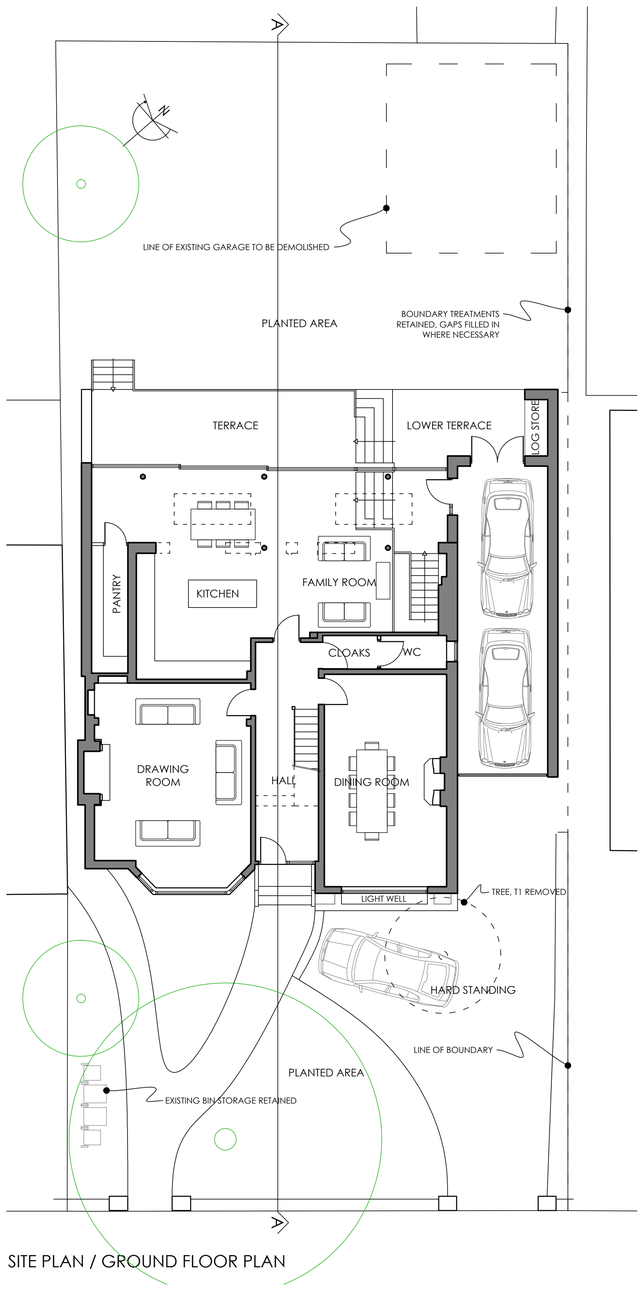


SITE PLAN / GROUND FLOOR PLAN

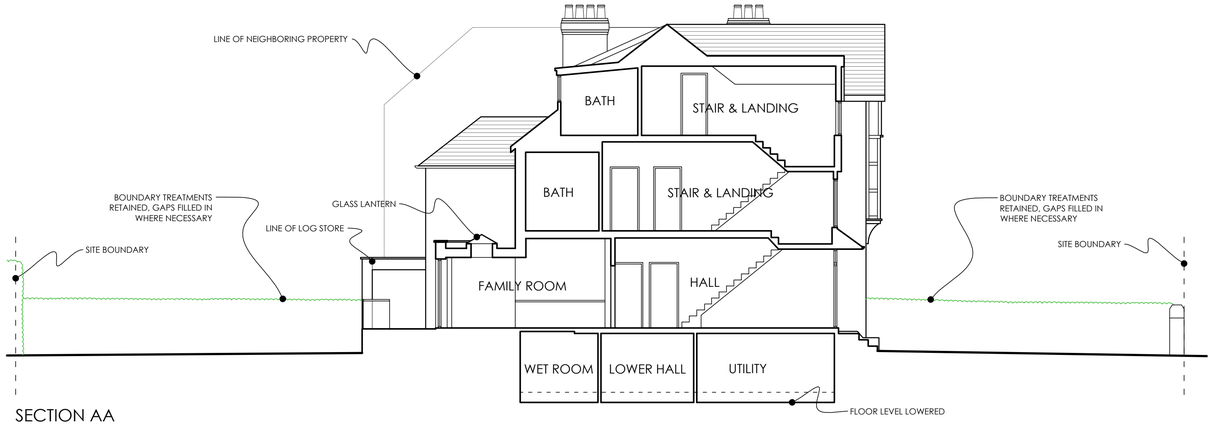

SECTION AA

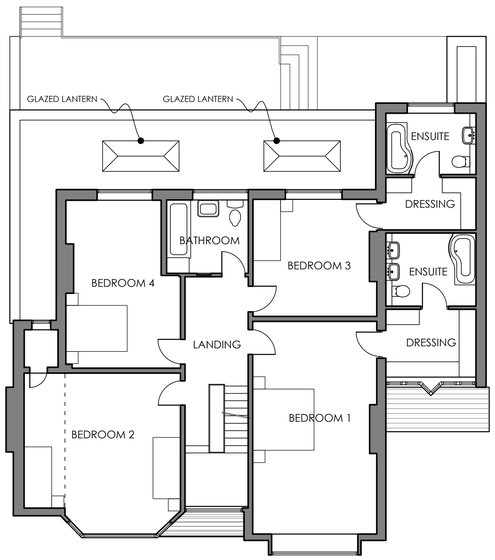

FIRST FLOOR PLAN

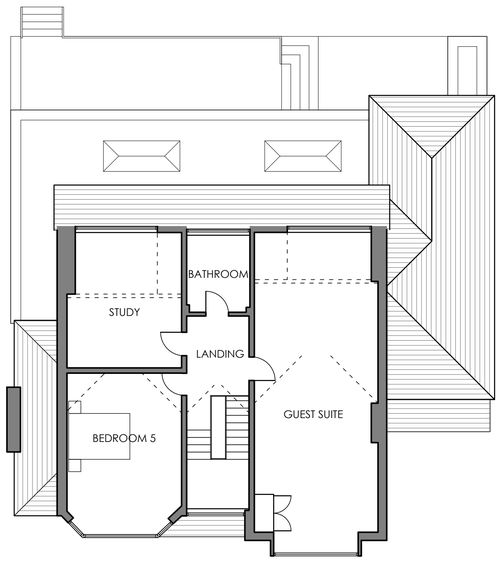

SECOND FLOOR PLAN

G	Revised	13.03.12
F	Revised	13.03.12
E	Revised	25.01.12
D	Revised	19.01.12
C	Revised	11.01.12
B	Revised	05.01.12
A	Revised	22.12.11

AMENDMENTS

NOTE: Do not scale off this drawing. All dimensions to be verified/ checked before commencement of construction/ fabrication.
© Fasciato Architects

SCALE 1m 2m 3m 4m 5m 6m 7m

SCALE AS INDICATED ONLY WHEN PRINTED AT A1

FASCIATO • ARCHITECTS
www.fasciato.co.uk 17 Stoney Lane, Wilmslow, Ches. SK9 6LG
Tel: 01625 536622 Fax: 01625 444862 email: architects@fasciato.co.uk

Project: 11 ELM ROAD, DIDSBURY

Scale: 1:100

Date: 12.10.11

Title: PROPOSED PLANS, ELEVATIONS, SECTION

Dwg No.: **1410.PL01G**