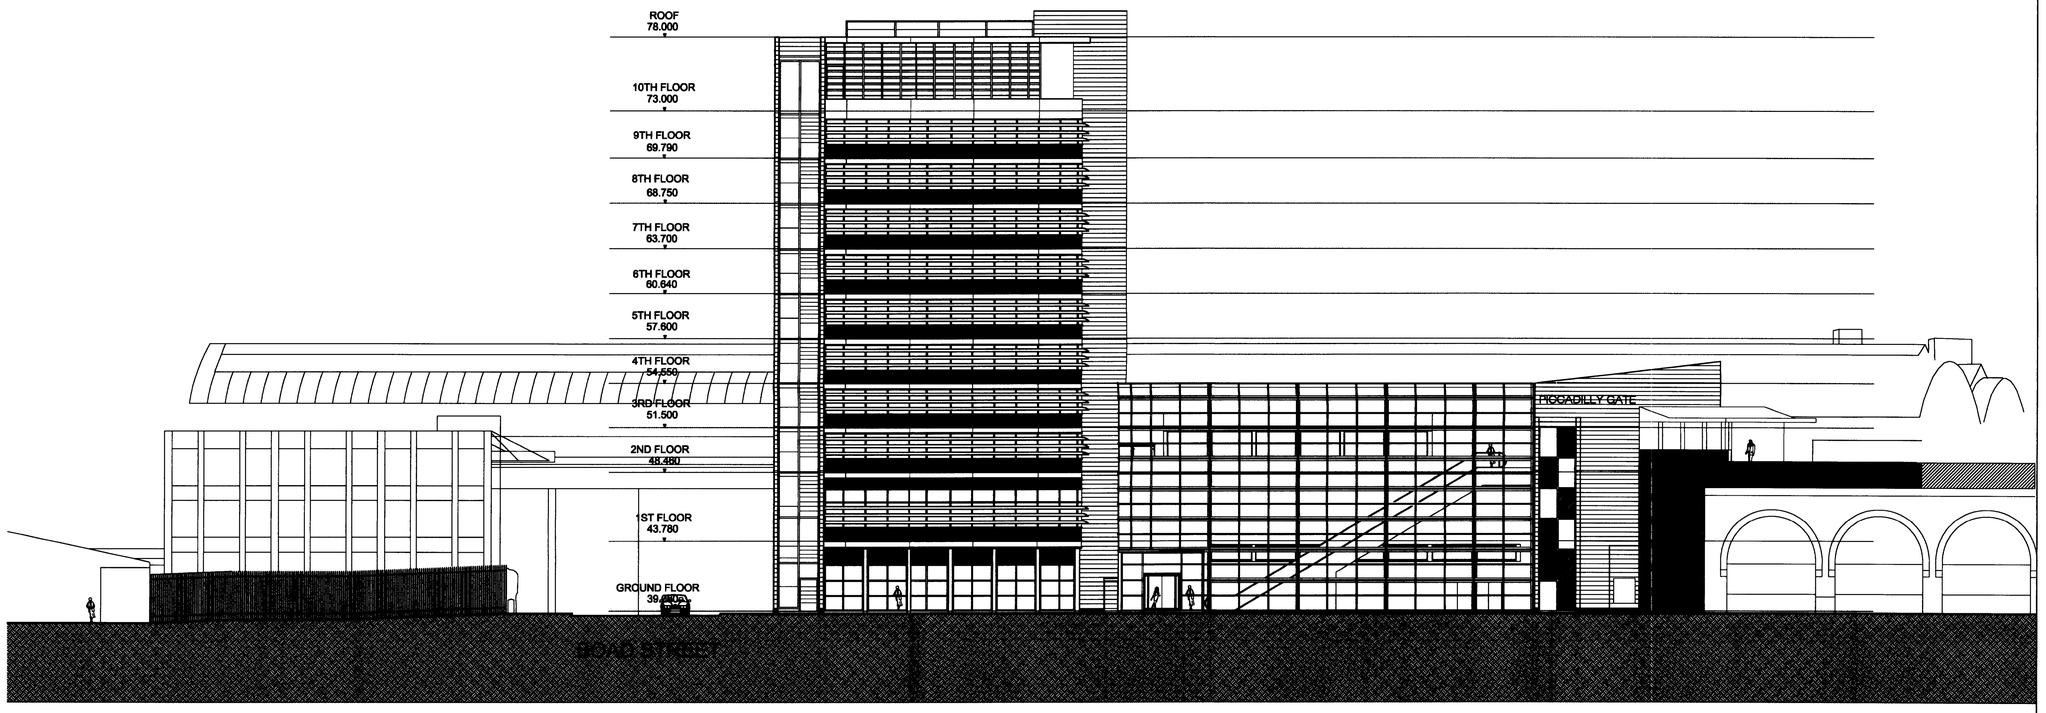

All site dimensions shall be verified by the contractor on site prior to work commencing

Do not scale from this drawing
Only work to written dimensions

This drawing is the property of SMC DTR:UK Ltd and copyright is reserved by them.
The drawing is not to be copied or disclosed by or to any unauthorised persons without the prior written consent of SMC DTR:UK Ltd.

notes

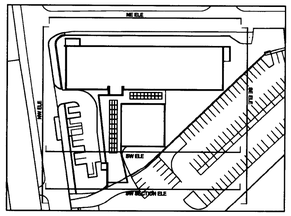

LOCATION PLAN SCALE 1:1250

FOR MATERIALS SPECIFICATION REFER TO SMC DTR DRAWING 07054-(20)18

revisions

status PLANNING

date JAN 08

scale @ a1 1:200

by/checked DP/EPA

office Manchester

PLANNING
ACK'D
REPLIED
RECD 27 FEB 2008

project Office Refurbishment
Rail House,
Store Street
Manchester

drawing no **07054-(20)15**
060107054 Rail House\CAD\MODELS\ELEVATIONS

drawing title Proposed NW Elevation in context

SMC
DTR:UK
Architects and Designers

Alberton House St. Mary's Parsonage Manchester M3 2WJ
Tel: +44(0)161 834 4880 Fax: +44(0)161 834 4886 email: manchester@smc-dtruk.com

84 North Street Leeds LS2 7PN
Tel: +44(0)113 244 0066 Fax: +44(0)113 244 3388 email: leeds@smc-dtruk.com

No1 Old Hall Street Liverpool L3 9HF
Tel: +44(0)151 236 0044 Fax: +44(0)151 255 0132 email: liverpool@smc-dtruk.com

The Barracks White Cross South Road Lancaster LA1 4XQ
Tel: +44(0)1524 842 714 Fax: +44(0)1524 842 731 email: lancaster@smc-dtruk.com

www.smc-dtruk.com

INCORPORATING
SMC HILLS ERWIN

Form 4.05.2b