
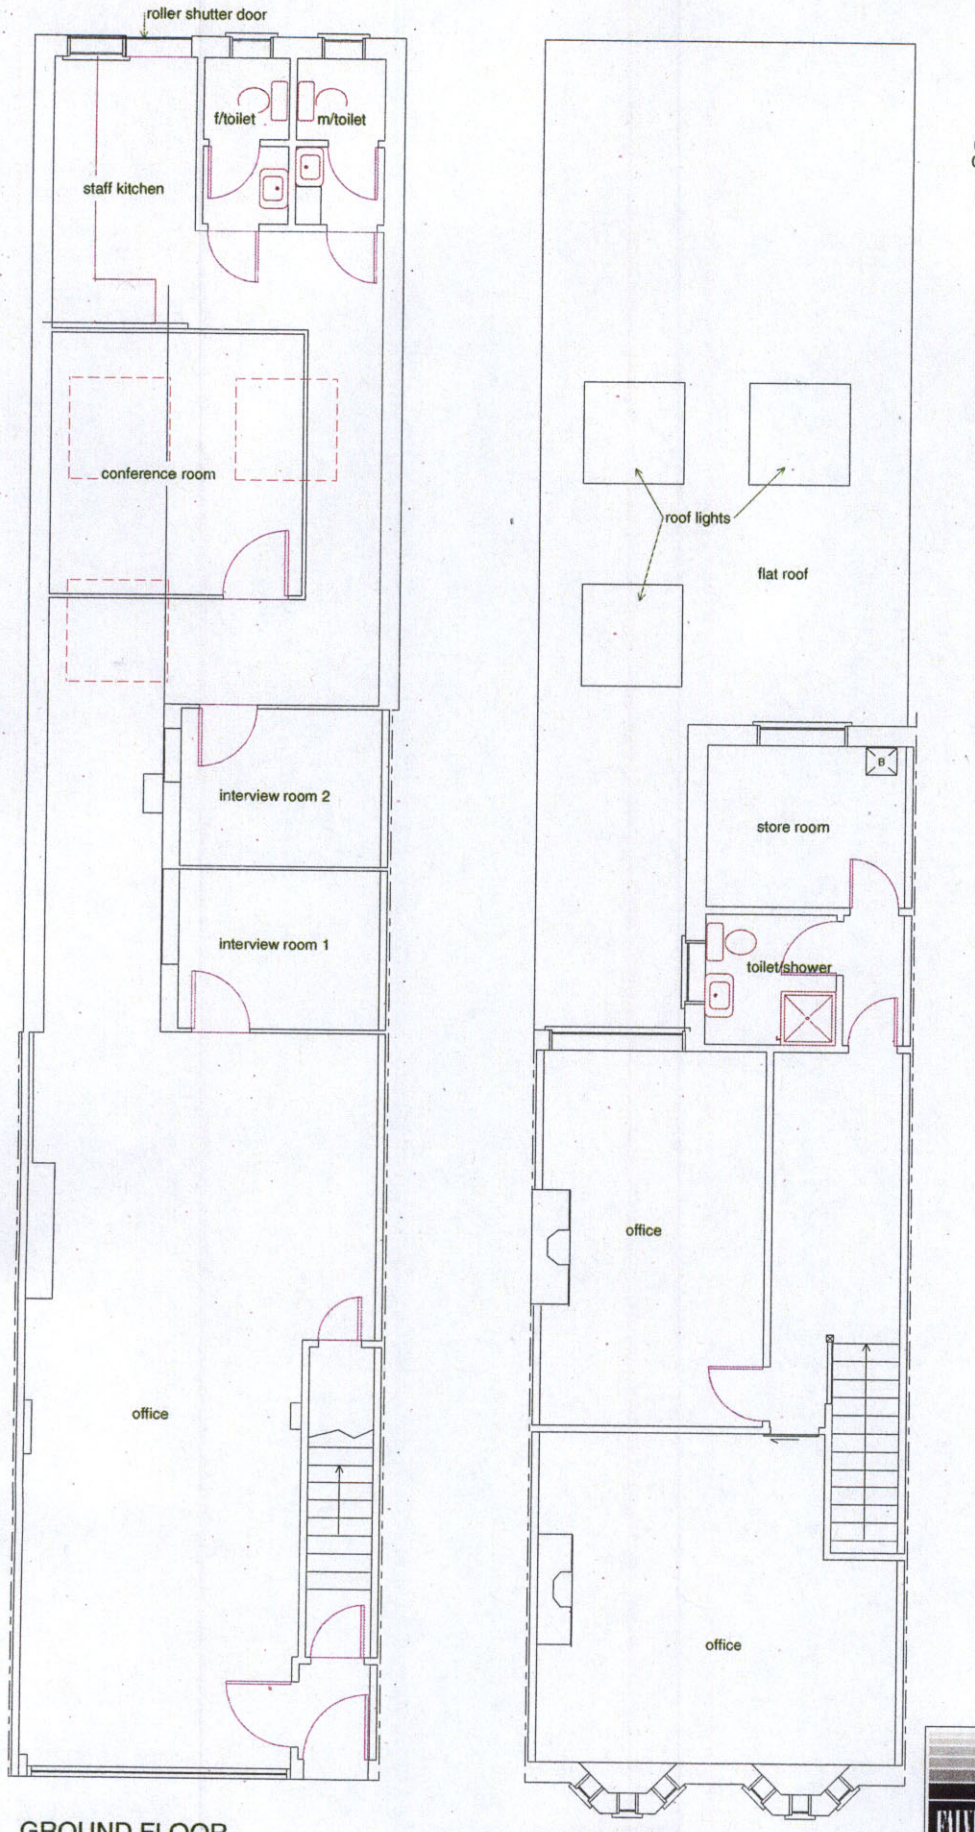


GROUND FLOOR

FIRST FLOOR

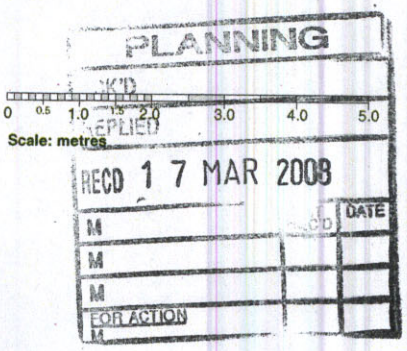

292 BARLOW MOOR ROAD,
CHORLTON MANCHESTER M21 8HA
drwg no.: 752/1 scale: 1/100 @ A4
drawn by: gff date: 05.03.08
EXISTING FLOOR PLANS

pdfMachine
A pdf writer that produces quality PDF files with ease!
Produce quality PDF files in seconds and preserve the integrity of your original documents. Compatible across nearly all Windows platforms, simply open the document you want to convert, click "print", select the "Broadgun pdfMachine printer" and that's it! Get yours now!