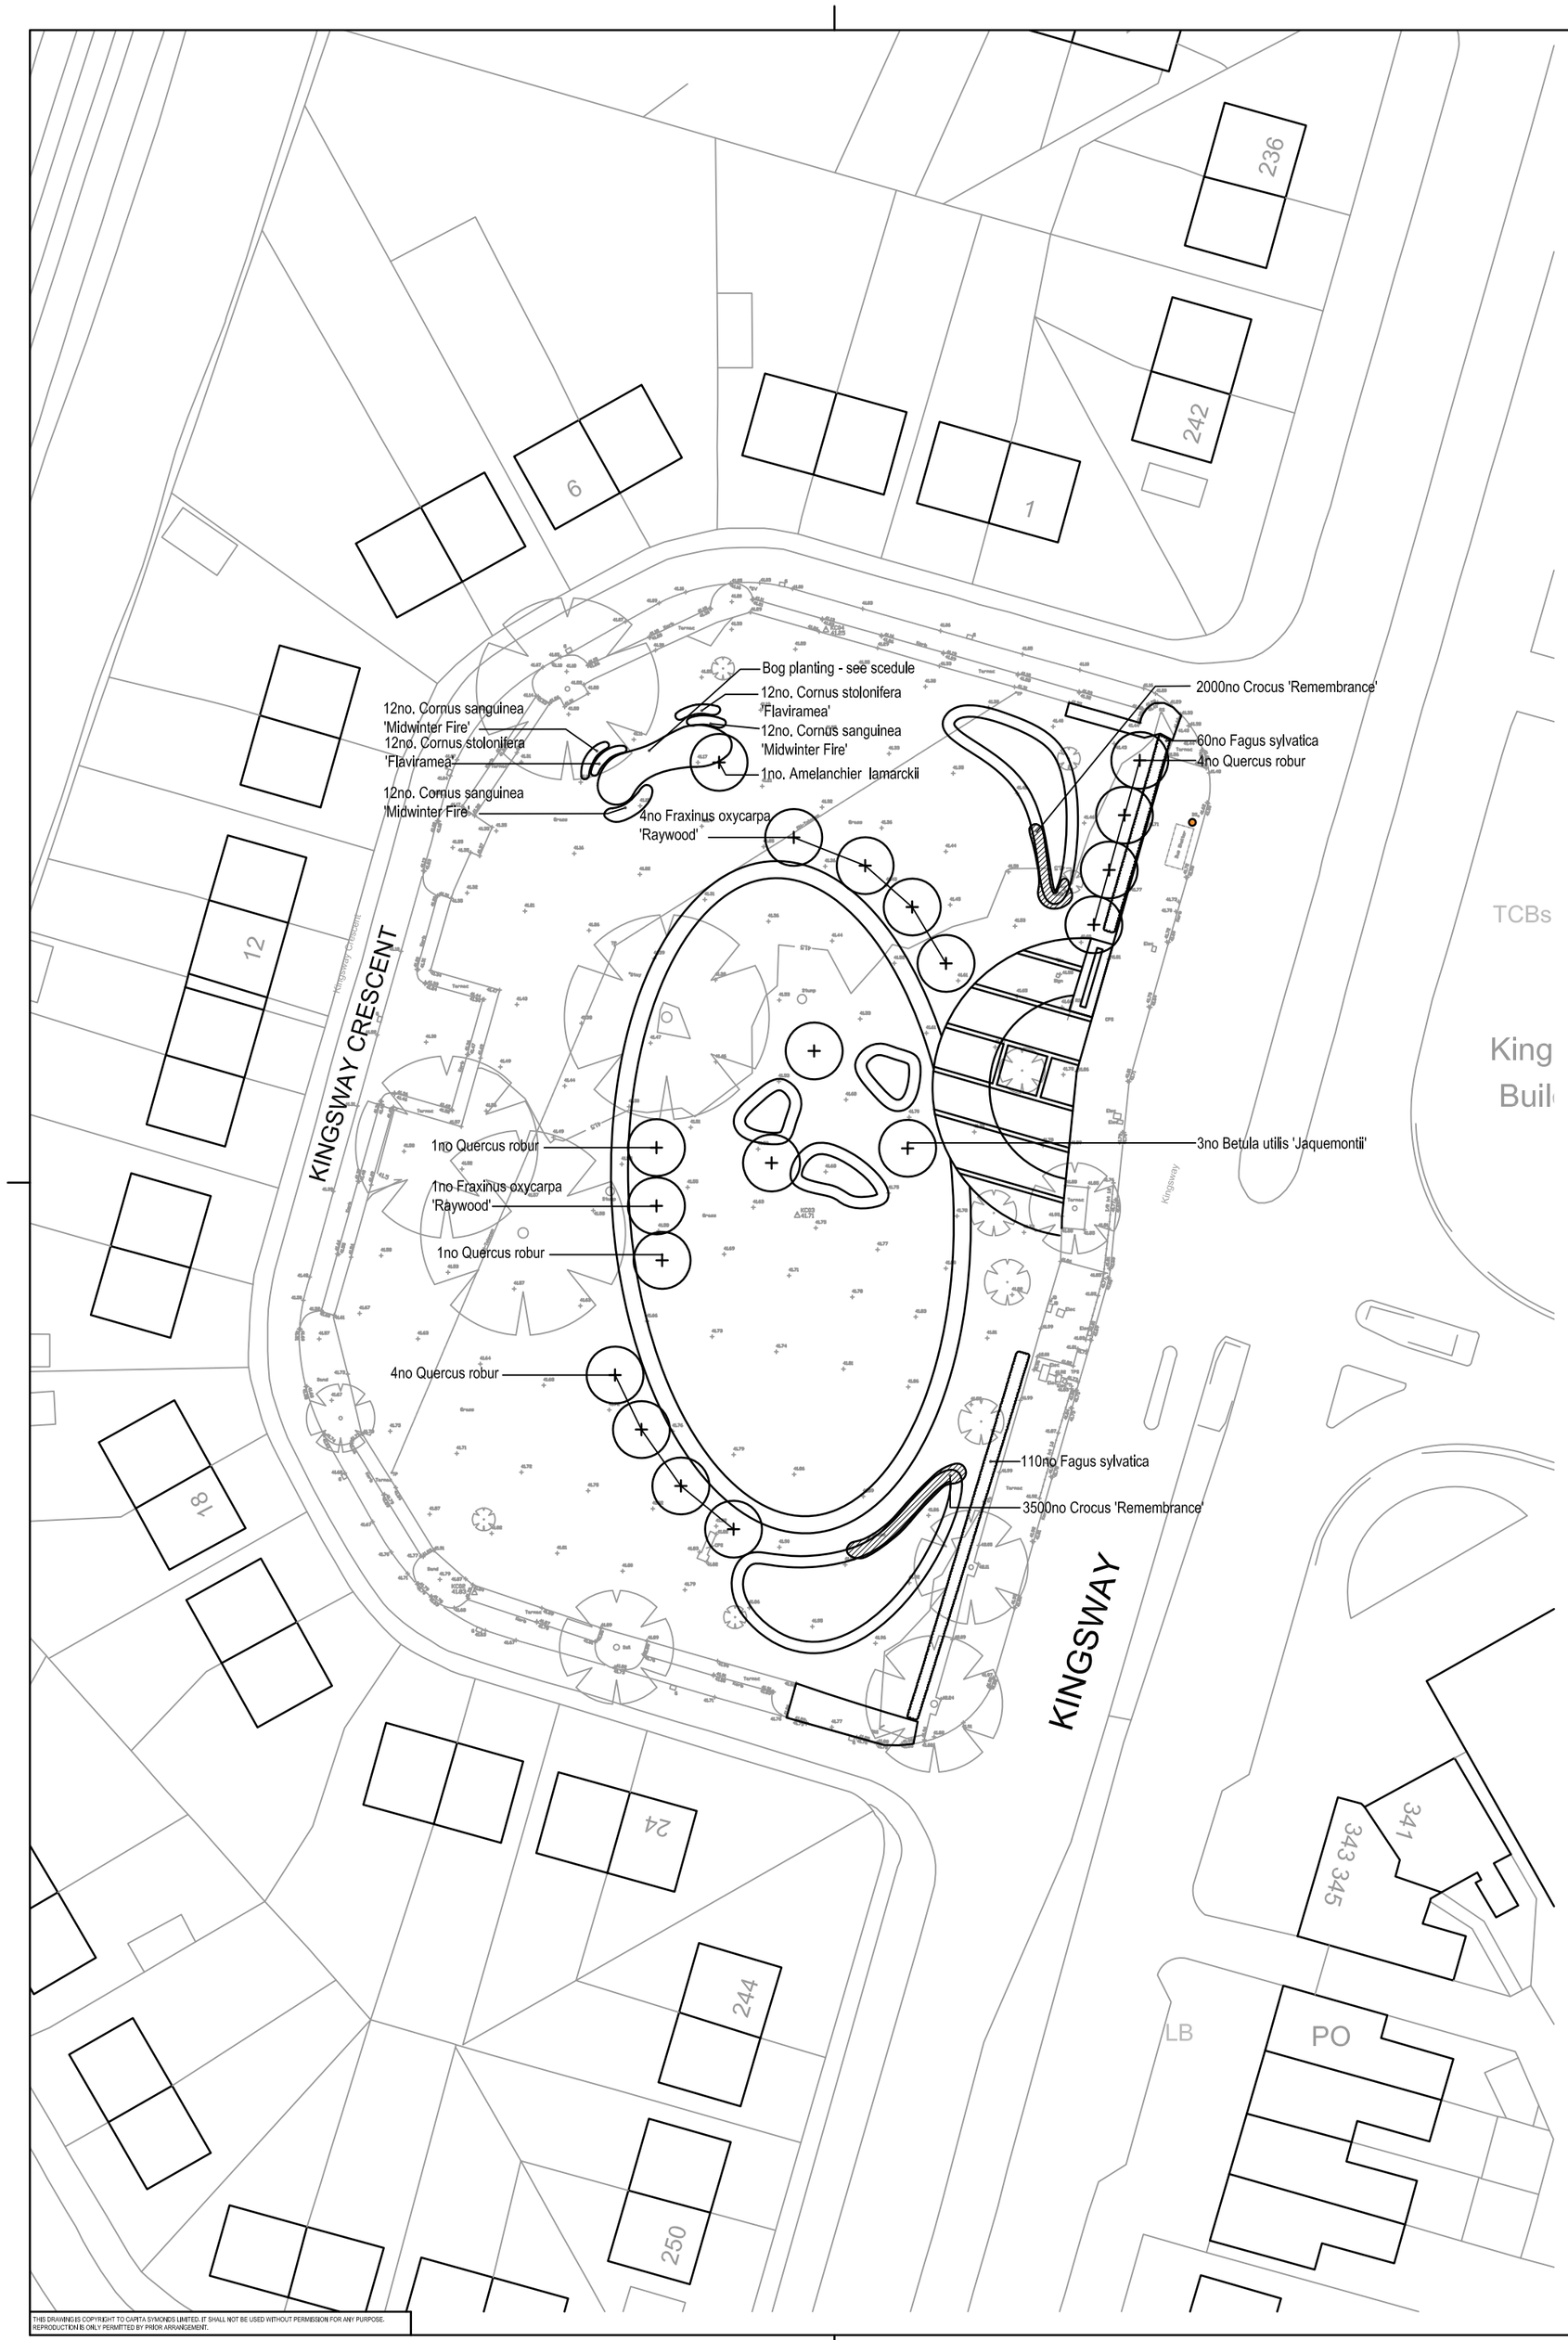

THIS DRAWING IS COPYRIGHT TO CAPITA SYMONDS LIMITED. IT SHALL NOT BE USED WITHOUT PERMISSION FOR ANY PURPOSE. REPRODUCTION IS ONLY PERMITTED BY PRIOR ARRANGEMENT.

SG8 - Planting Schedule

Trees						
Species	Abb.	Size	Girth	Root/pot	Notes	No
Amelanchier lamarckii	Al	EHS	14-16cm	BR	Tall stake	1
Betulus utilis 'Jacquemontii'	BuJ	EHS	14-16cm	RB	underground guyed	3
Fraxinus oxycarpa 'Raywood'	FoR	EHS	14-16cm	BR	tall stake	5
Quercus robur	Qr	EHS	14-16cm	BR	tall stake	10

Bog Planting				
Species	Size	Pot	No	
Achillea ptarmica - Sneezewort	20-30cm	1L	10	
Astrantia major	20-30cm	1L	10	
Cardamine pratensis - Cuckoo Flower	20-30cm	1L	30	1 litre containers
Filipendula ulmaria - Meadowsweet	20-30cm	1L	10	Planted randomly in species groups of 3-5
Iris pseudocoris 'Roy Davidson'	20-30cm	1L	20	
Lotus peduncularis - Greater Birds Foot Trefoil	20-30cm	1L	15	
Lychnis flos - cuculi - Ragged Robin	20-30cm	1L	20	
Valeriana dioica - Marsh Valerian	20-30cm	1L	15	

Hedges				
Species	Size	Pot	Notes	No
Fagus sylvatica	90-120cm	BR	Planted at 300mm spacings, single row	170

Bulbs				
Species	no/m²		Notes	No
Crocus 'Remembrance'	200			5500

Shrubs				
Species	Size	Pot	Density	No
Cornus sanguinea "Midwinter Fire"	30-40	3L	4/m2	36
Cornus stolonifera "Flaviramea"	60-80	3L	4/m2	24

SCALE m 0 5 10 15 20 25 30 35 40 45 50
1:500

SAFETY, HEALTH AND ENVIRONMENTAL INFORMATION

In addition to the hazards / risks associated with the types of work detailed on this drawing, note the following:

Construction;

Maintenance / Cleaning;

Decommissioning / Demolition;

It is assumed that all works will be carried out by a competent contractor working, where appropriate, to an approved method statement.

Reproduced from Ordnance Survey digital map data © Crown copyright 2011. All rights reserved. Licence number 0100031673

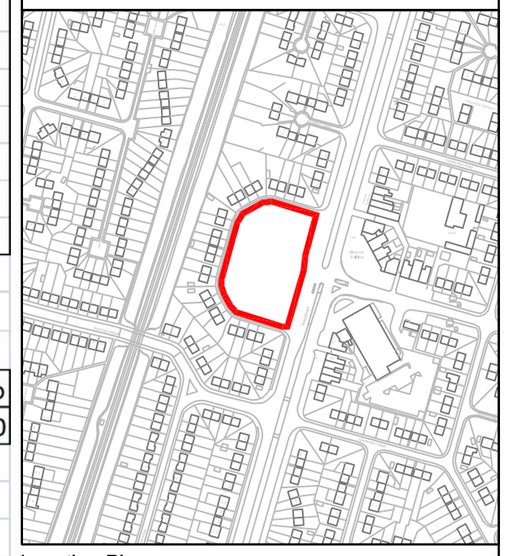

Location Plan
1:5000

REV	DESCRIPTION	DRAWN	CHK	APP	DATE

CAPITA SYMONDS
EMERSON HOUSE
ALBERT STREET
ECCLES
MANCHESTER
M30 0TE
TEL 0161 779 4800
www.capitasymonds.co.uk

status: DETAIL DESIGN

client: Southway Housing Trust

project title: Southway Environmental Improvements
Area 3 Burnage and East Didsbury
AMENITY GREENSPACE PROGRAMME

drawing title: SG8: Kingsway Crescent - Proposals

Soft Landscaping

scale @ A2	designed by	drawn by	checked by	approved by	date drawn
1:500	RS	RS	BV		8-10-12

project no. UV002257

drawing no. UV002257-L-AM-C203.02.1 revision

Do Not Scale From This Drawing