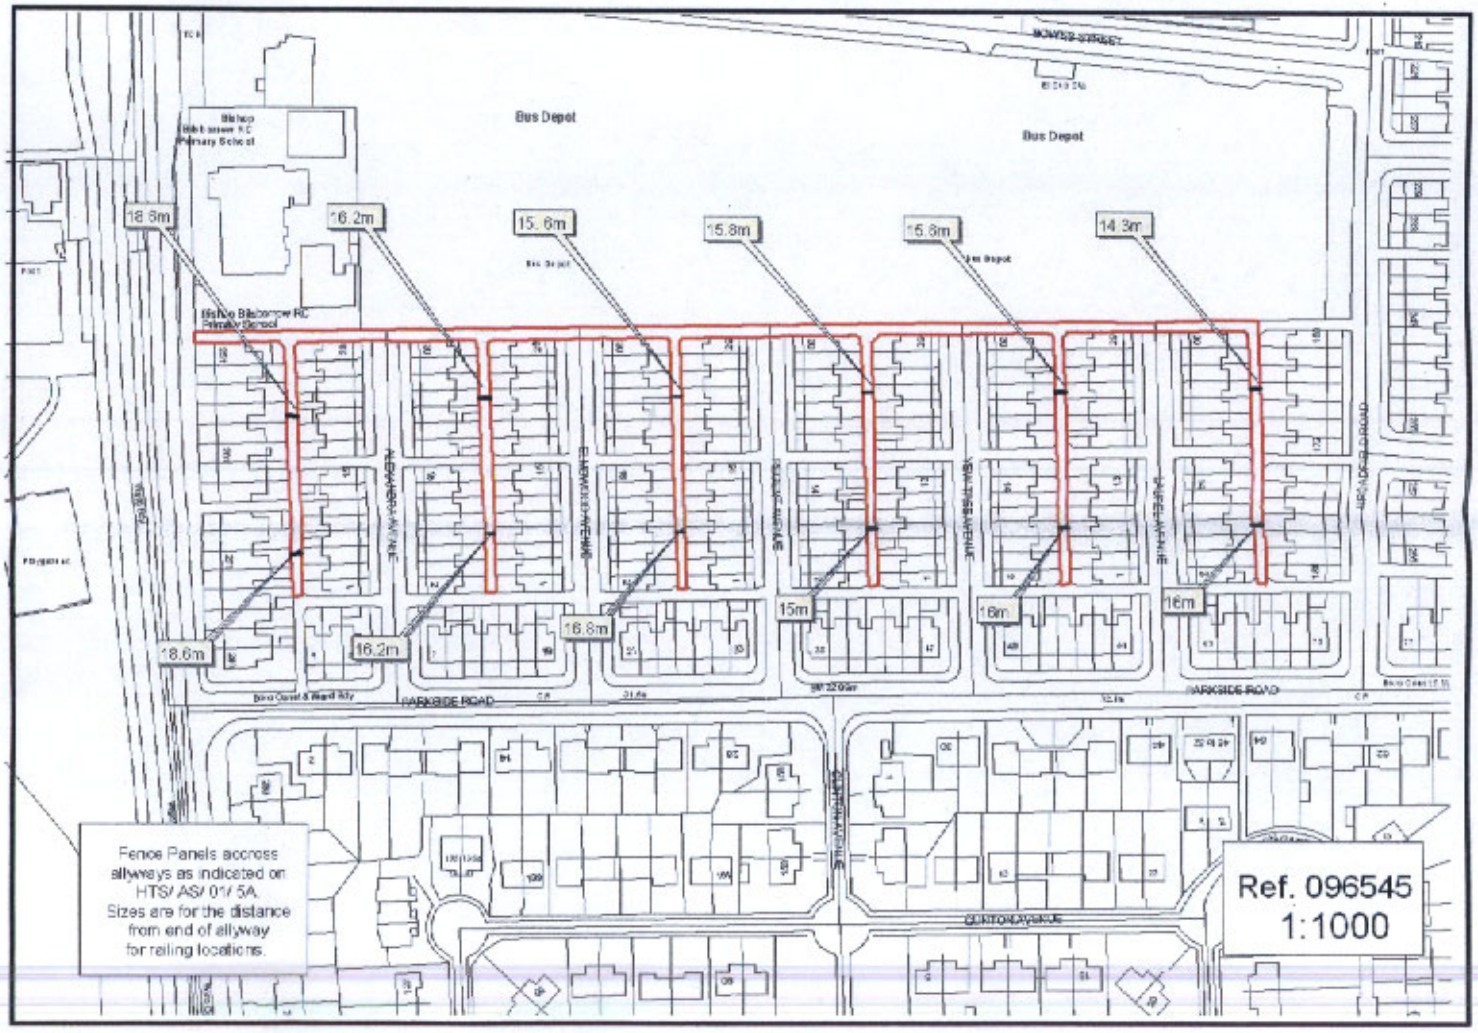
Bus Depot
Bus Depot
18.8m
16.2m
15. 6m
15.8m
15.8m
14.3m
18.6m
16.2m
16.8m
15m
16m
16m
Fence Panels accross allyways as indicated on HTS/ AS/ 01/ 5A. Sizes are for the distance from end of allyway for railing locations.
Ref. 096545
1:1000

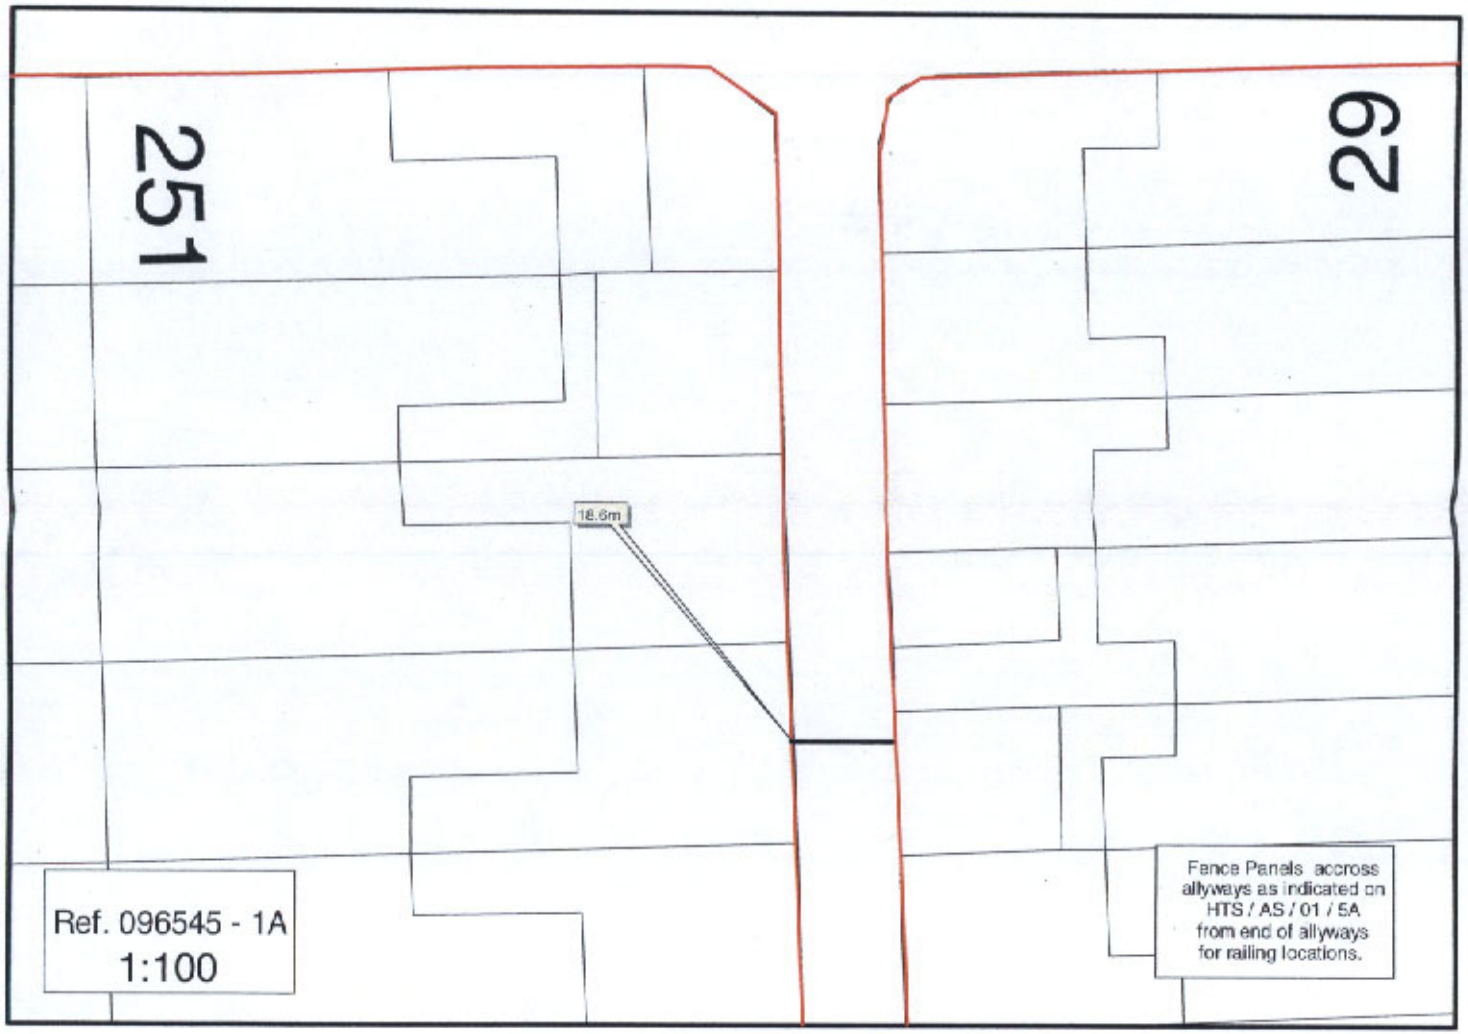
251
29
18.6m
Ref. 096545 - 1A
1:100
Fence Panels accross allyways as indicated on HTS / AS / 01 / 5A from end of allyways for railing locations.

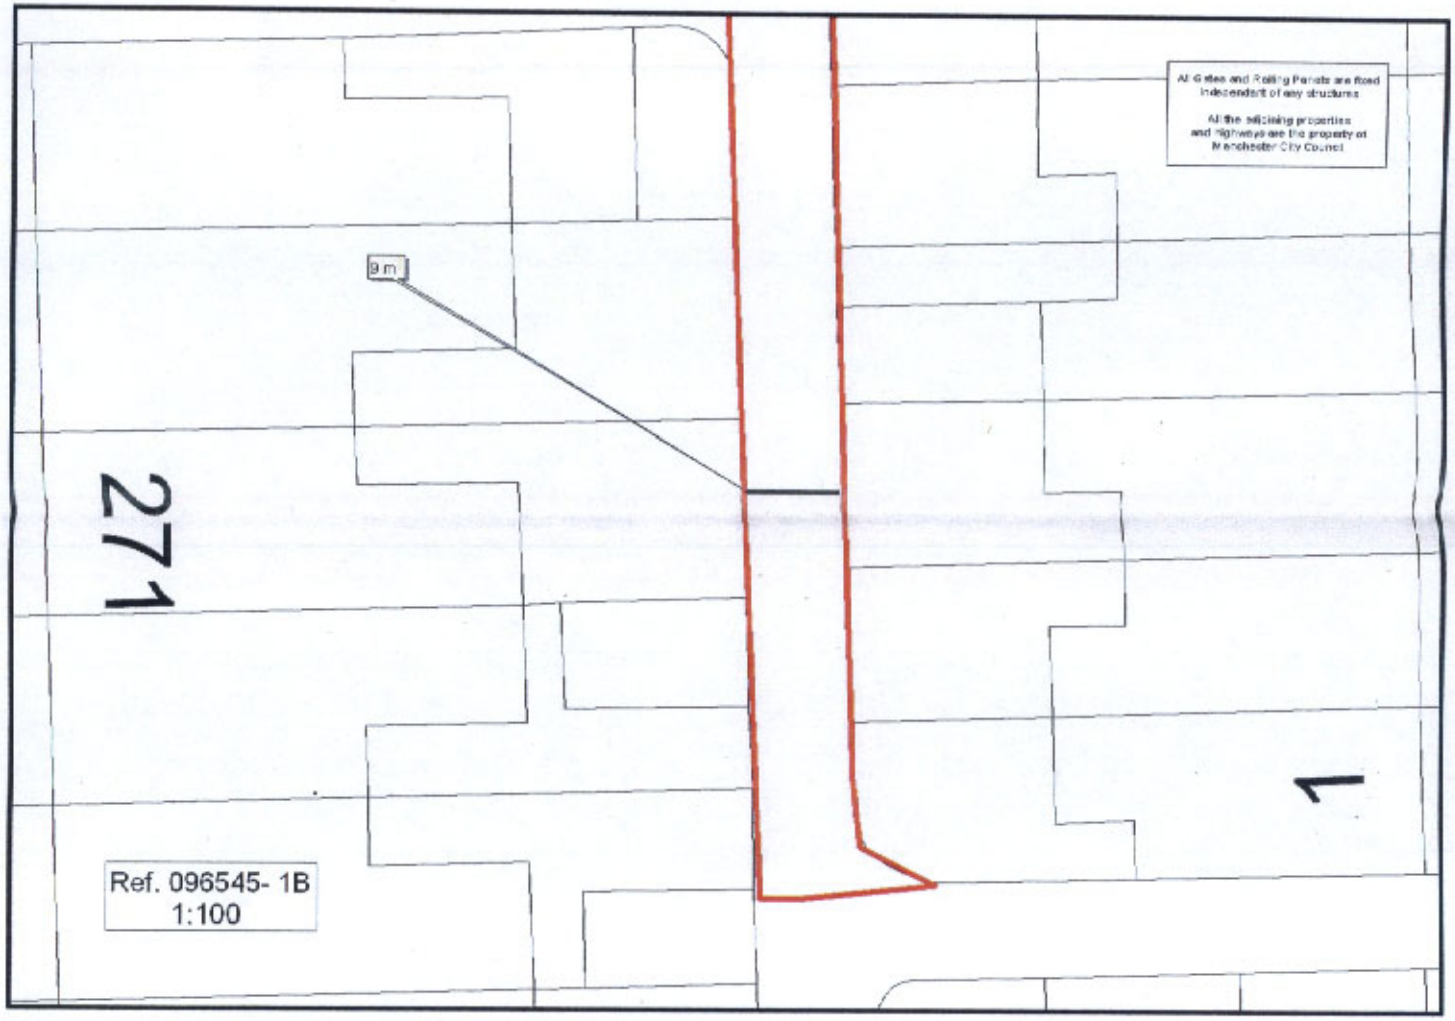
All Gates and Rolling Panels are fixed independent of any structures
All the adjoining properties and highways are the property of Manchester City Council
9 m
271
1
Ref. 096545- 1B
1:100

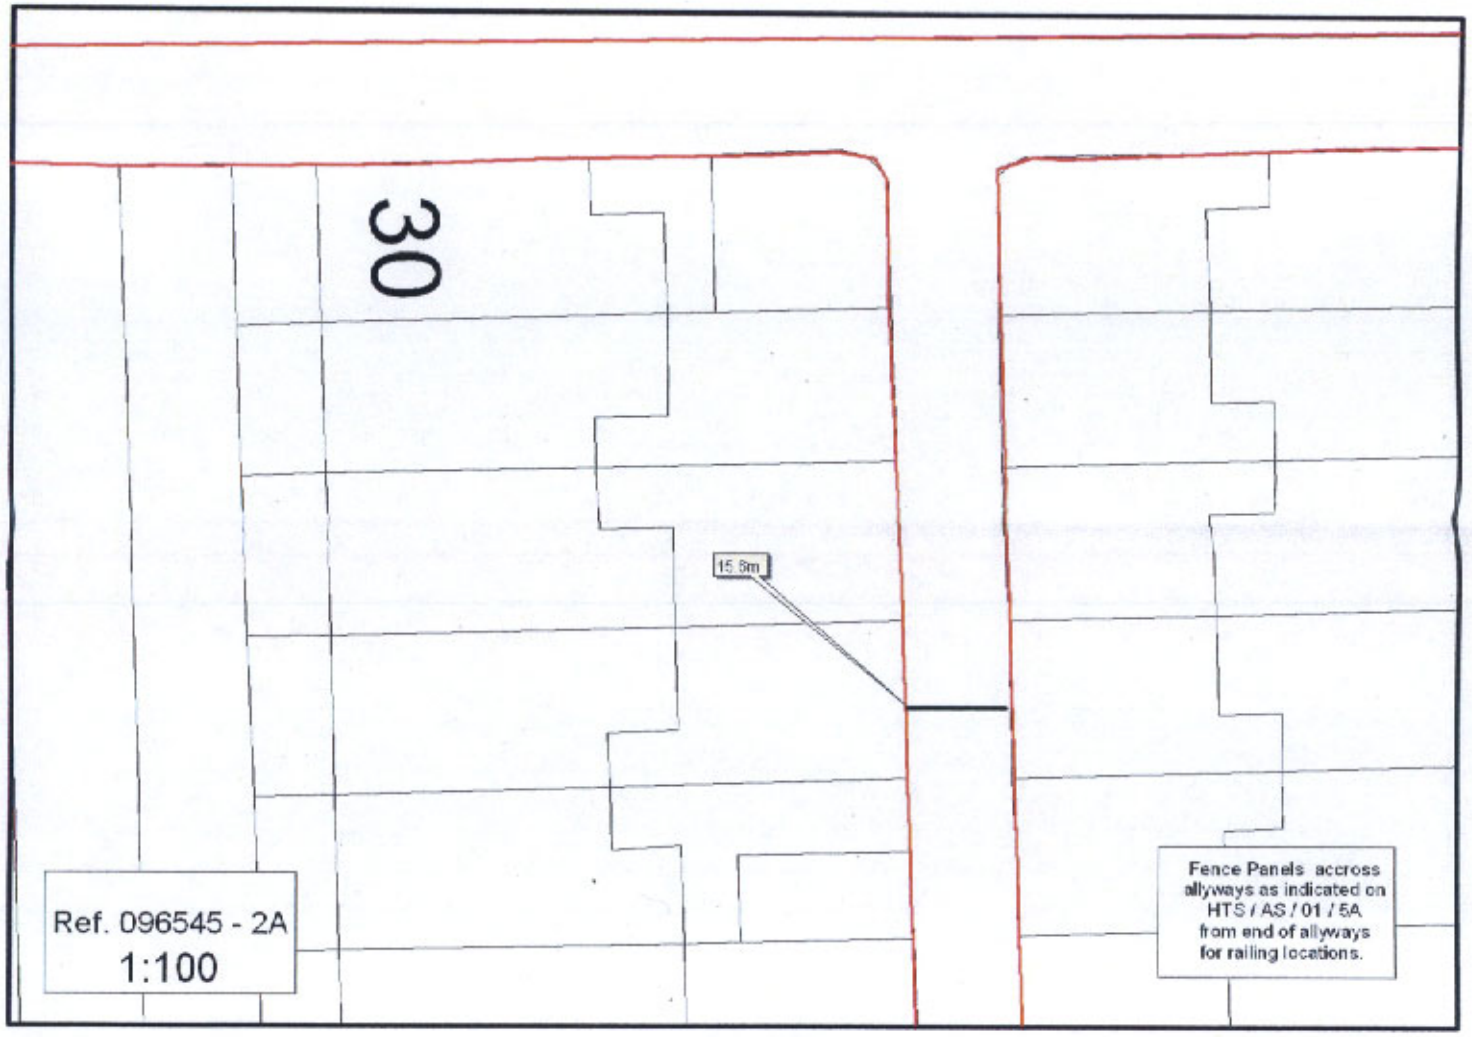
30
15.8m
Ref. 096545 - 2A
1:100
Fence Panels accross allyways as indicated on HTS / AS / 01 / 5A from end of allyways for railing locations.

- 3 APR 2008

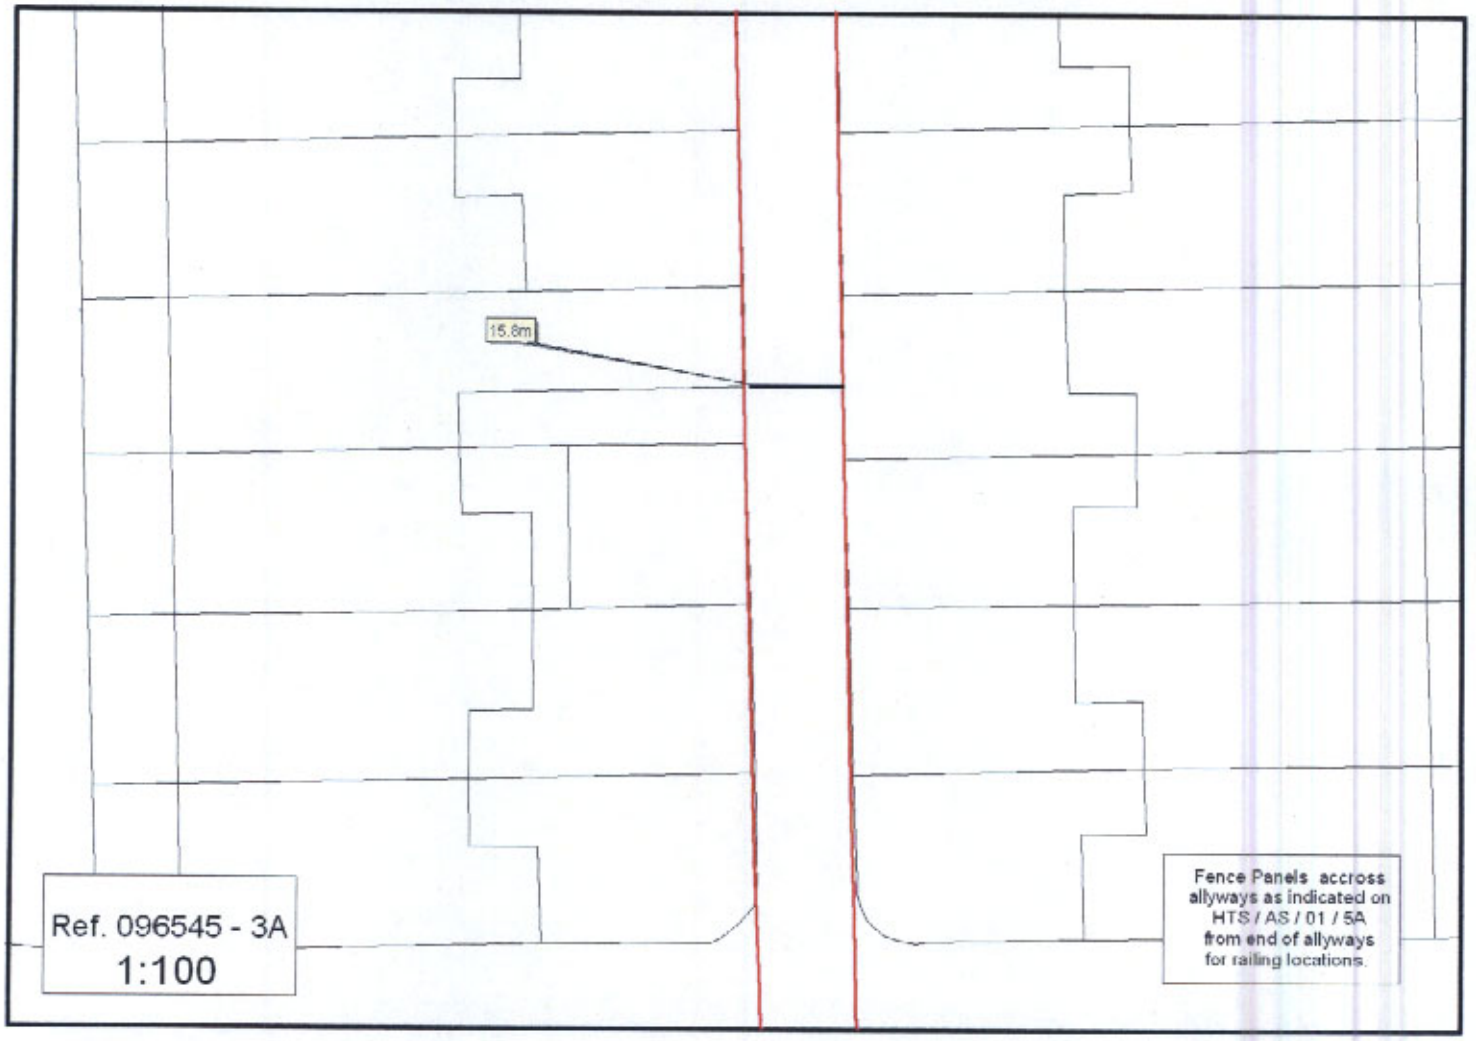
15.8m
Ref. 096545 - 3A
1:100
Fence Panels accross allyways as indicated on HTS / AS / 01 / 5A from end of allyways for railing locations.

ACKD
REPLIED
RECD - 3 APR 2008
M
M
M
FOR A
D

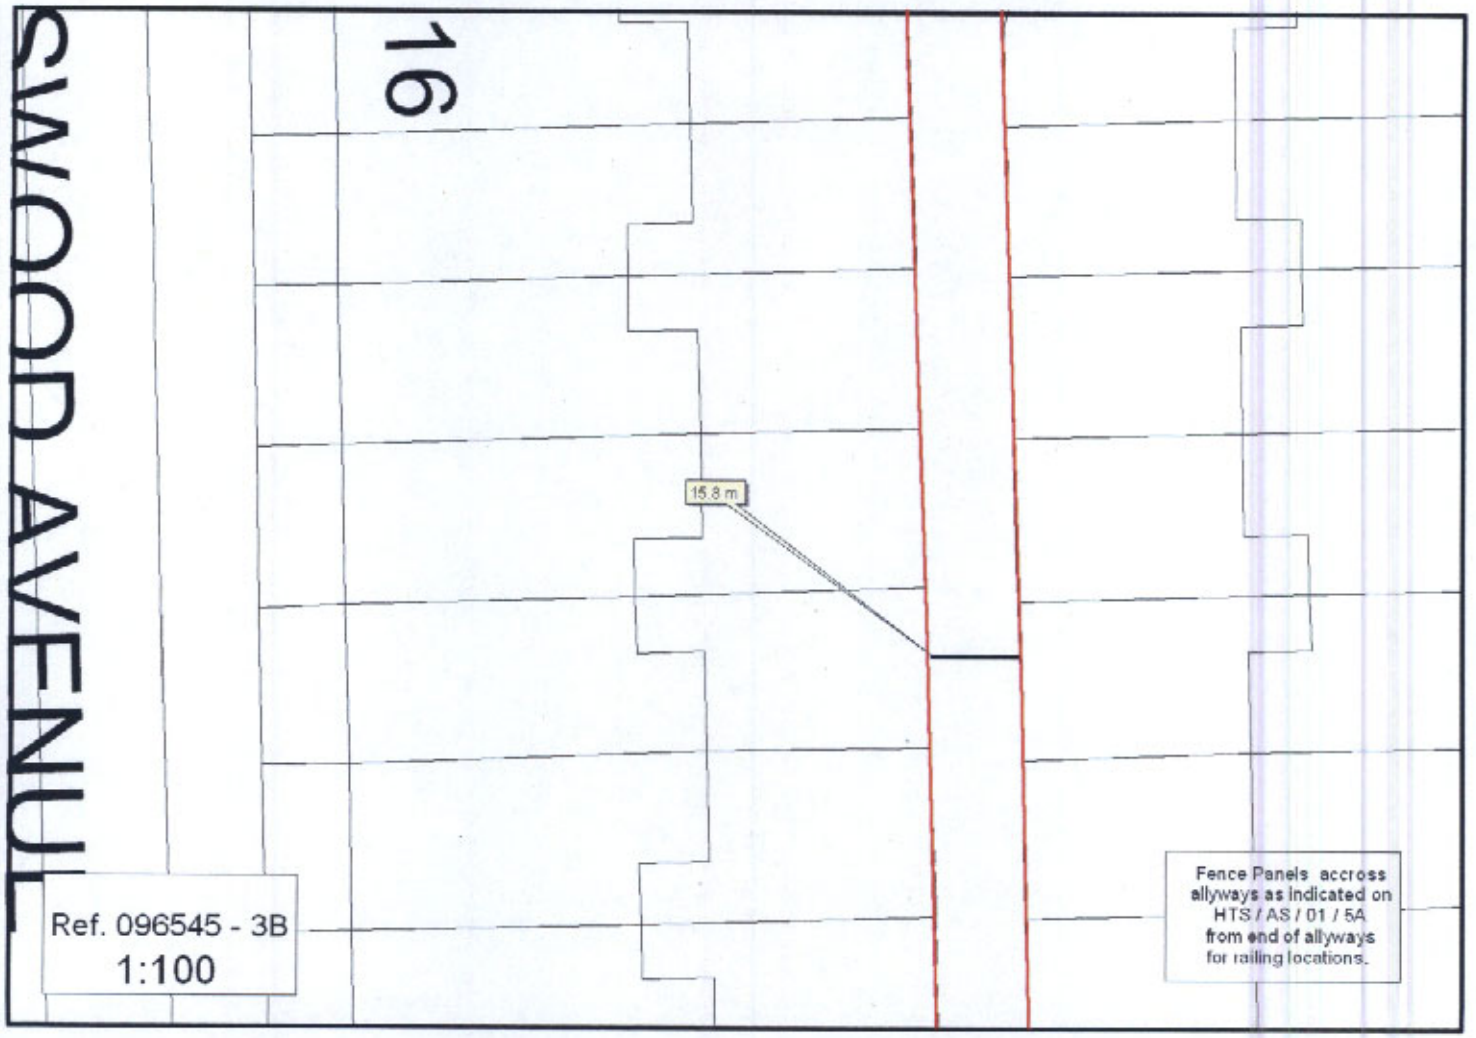

- 3 APR 2008

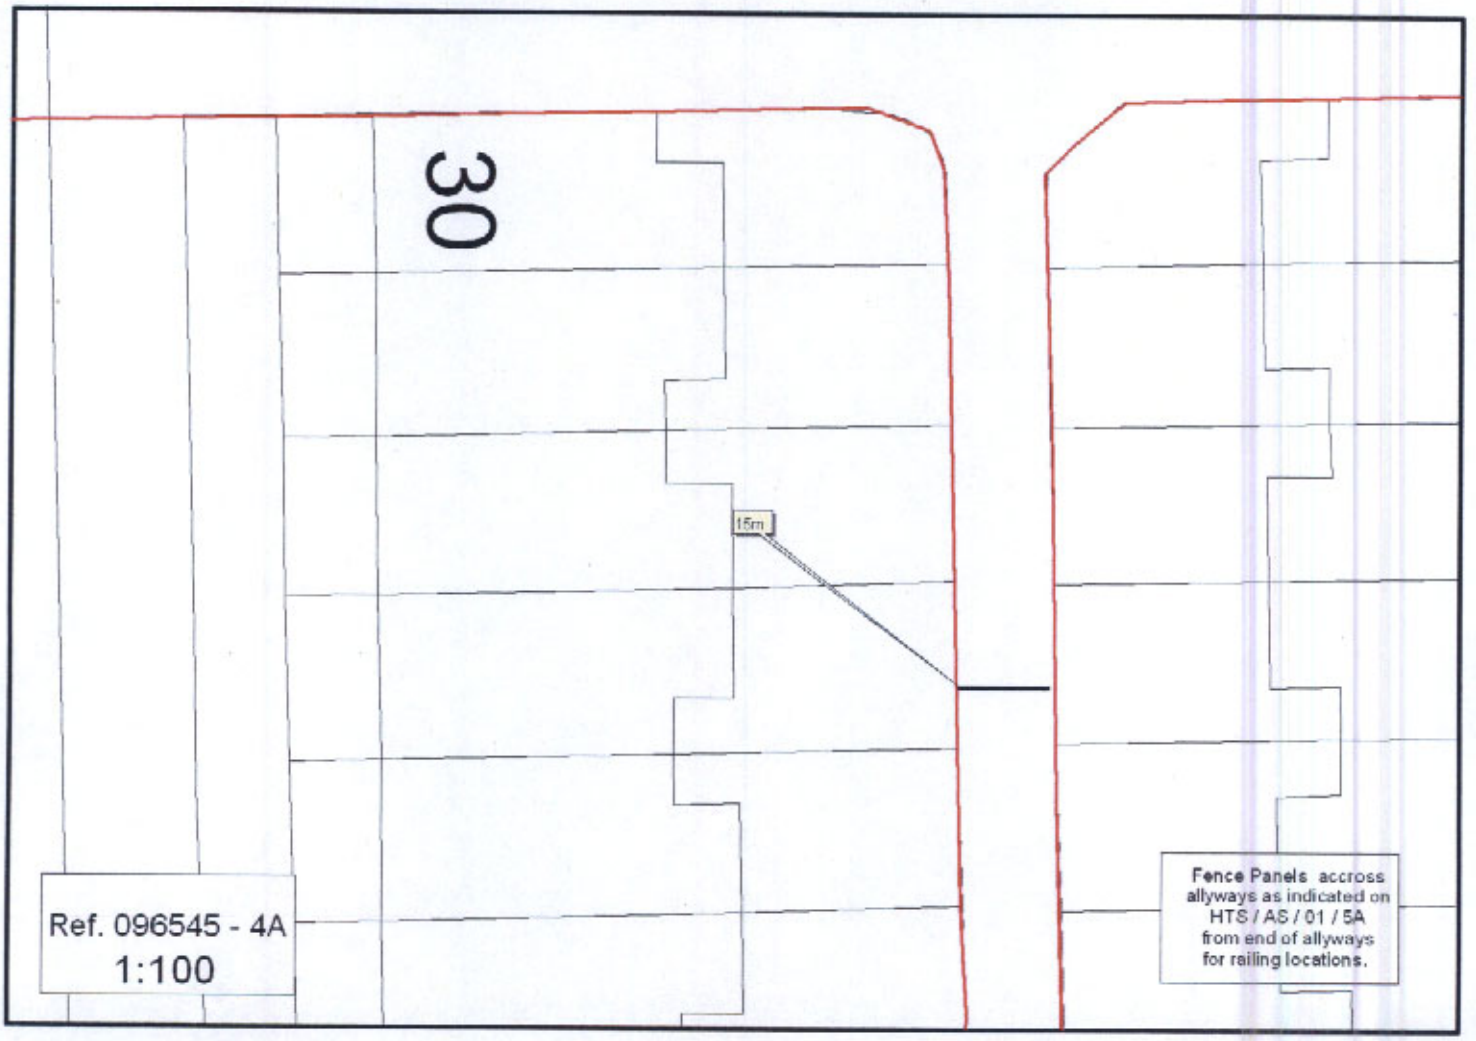
30
15m
Ref. 096545 - 4A
1:100
Fence Panels accross allyways as indicated on HTS / AS / 01 / 5A from end of allyways for railing locations.

NING
APR 2008
DATE

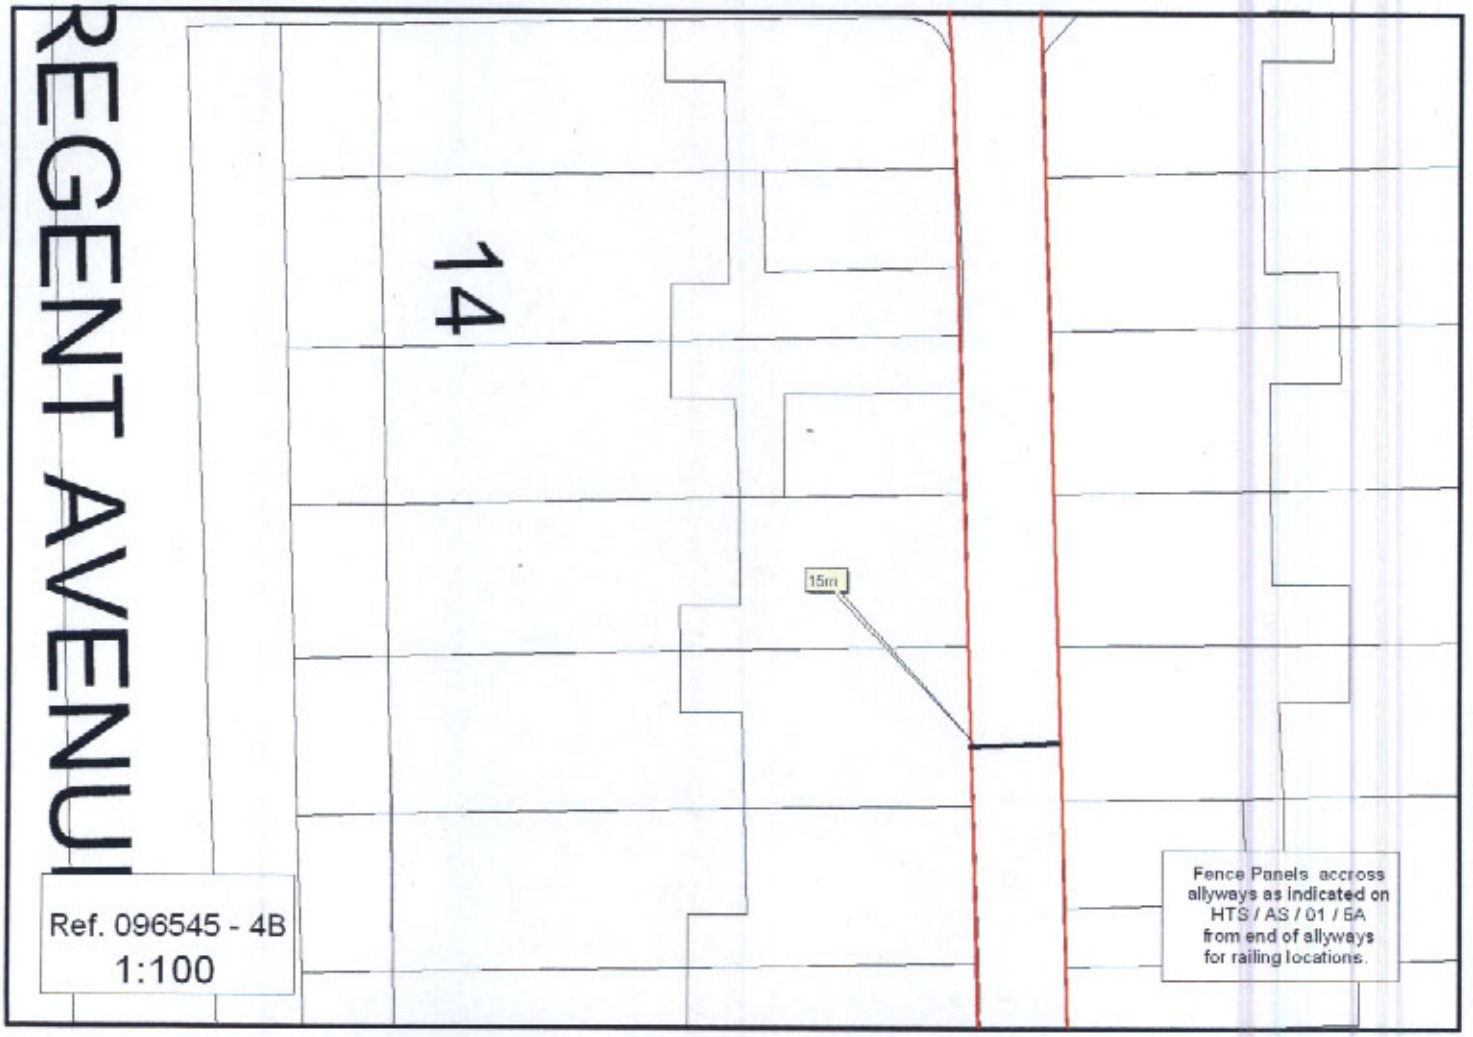

PLANNING

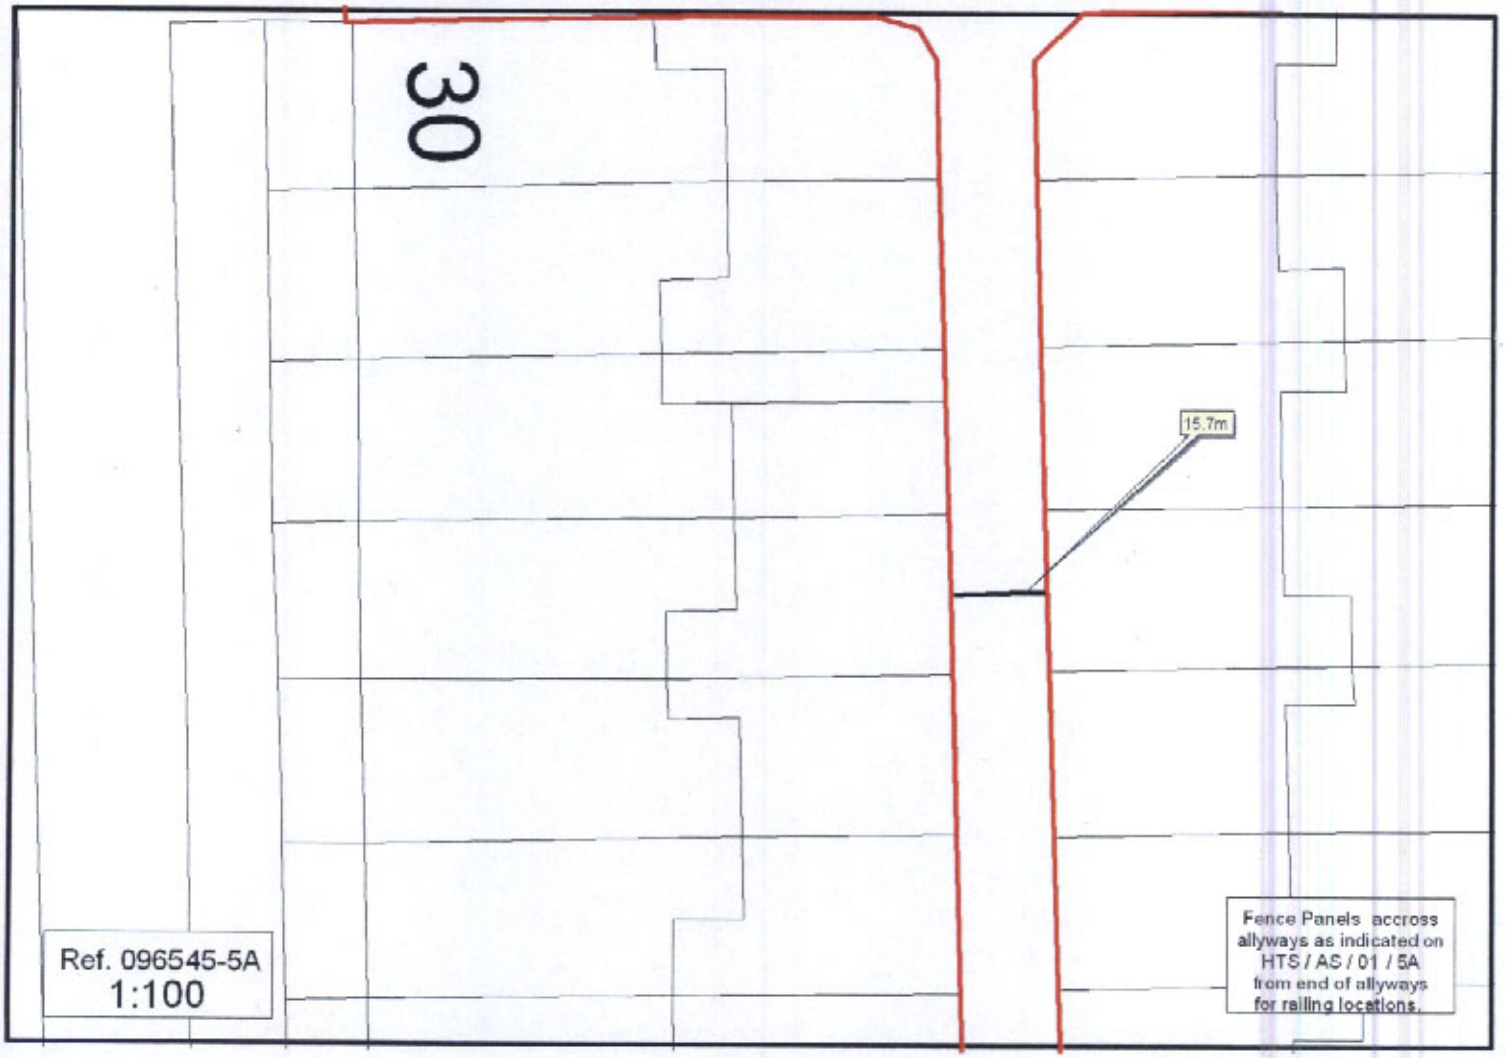
30
15.7m
Ref. 096545-5A
1:100
Fence Panels accross allyways as indicated on HTS / AS / 01 / 5A from end of allyways for railing locations.

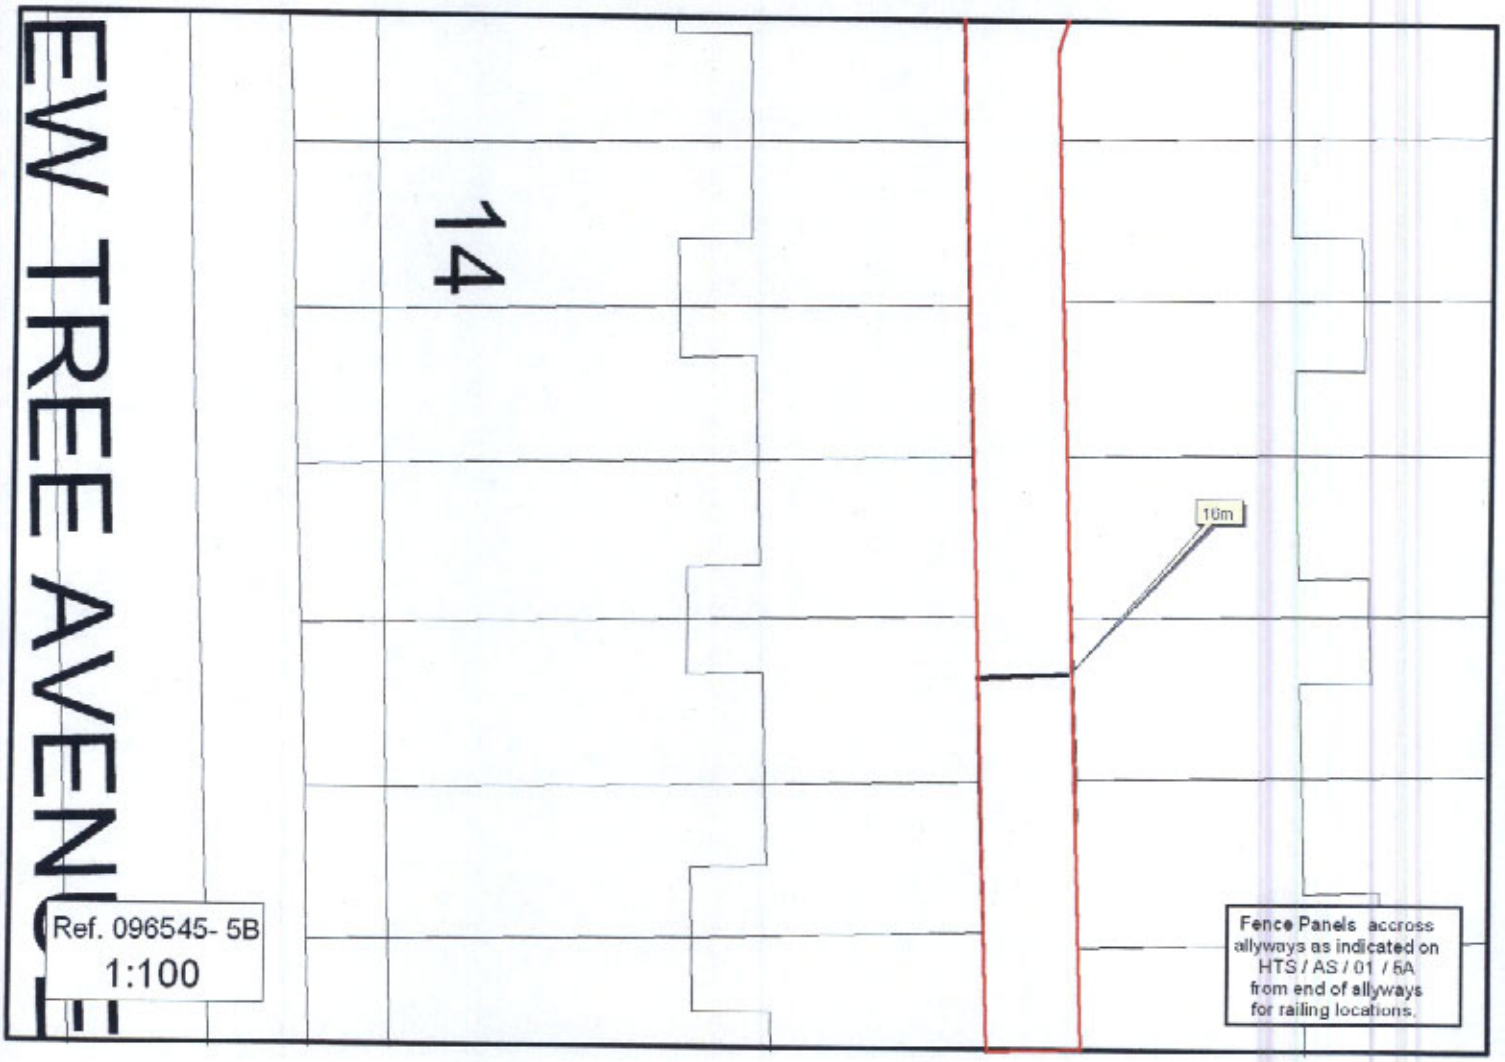

PLANNING
ACK'D
REPLIED
RECD - 3 APR 2008
FOR ACTION

PLANNING
CKD
RECD
- 3 APR 2008

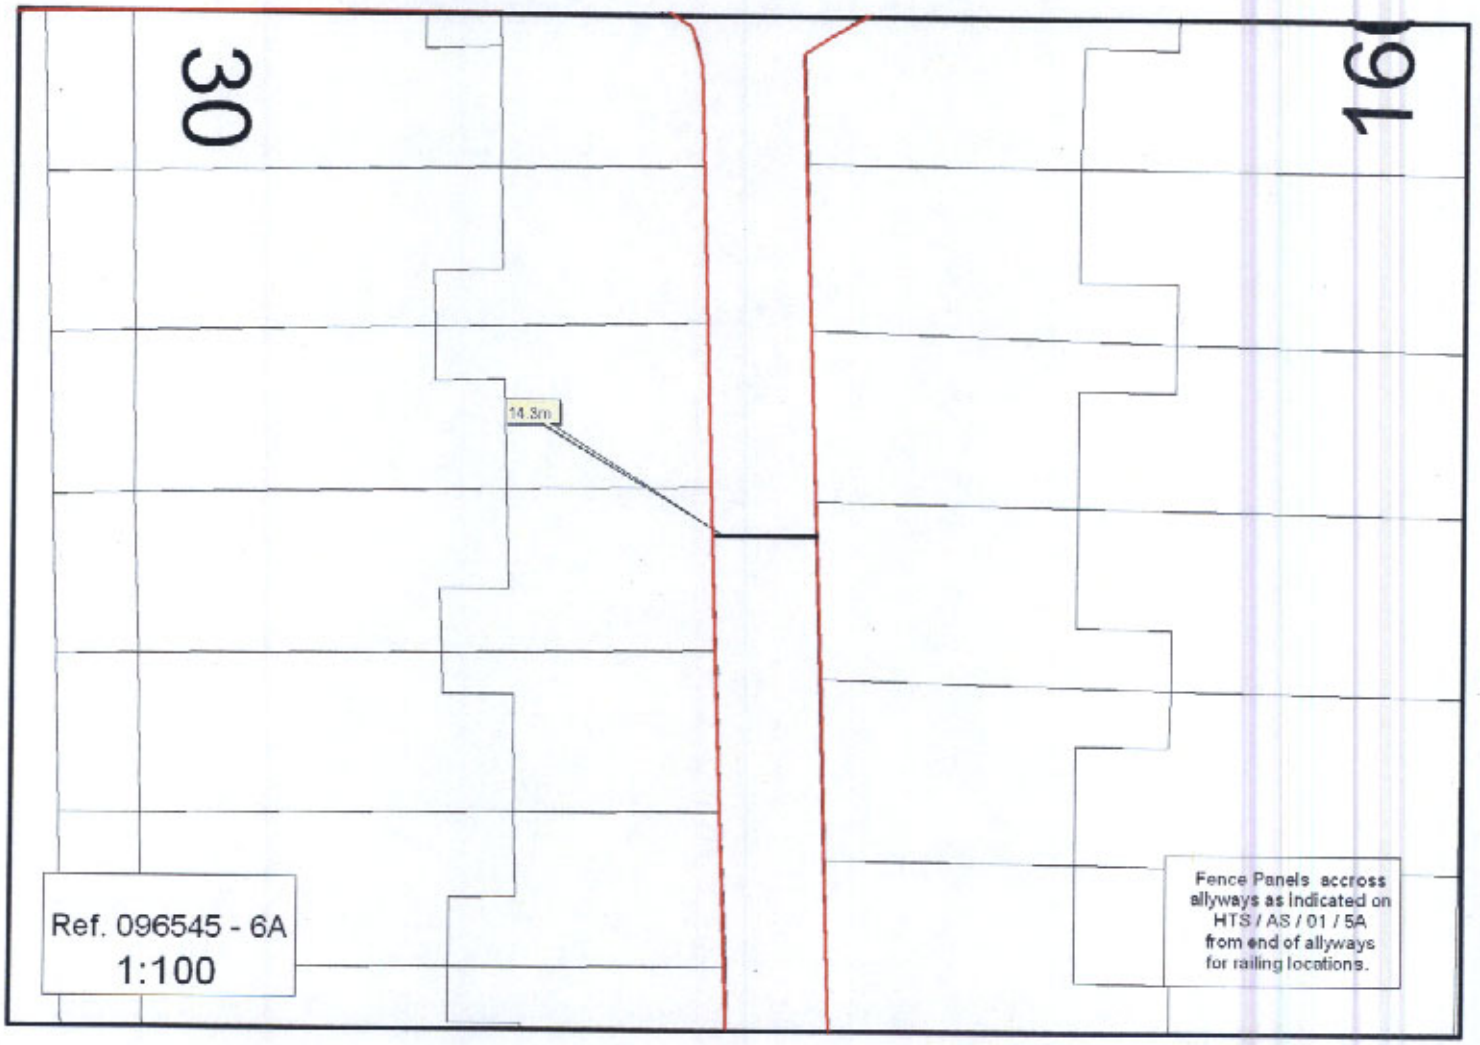

ACK'D
REPLIED
RECD - 3 APR 2008
M

