
NOTE:DO NOT SCALE FROM THIS DRAWING.ALL DIMENSIONS TO BE CHECKED ON SITE.TO BE READ IN CONJUNCTION WITH ALL RELEVANT CONSULTANTS DOCUMENTATION

..... Walls shown dotted to be removed

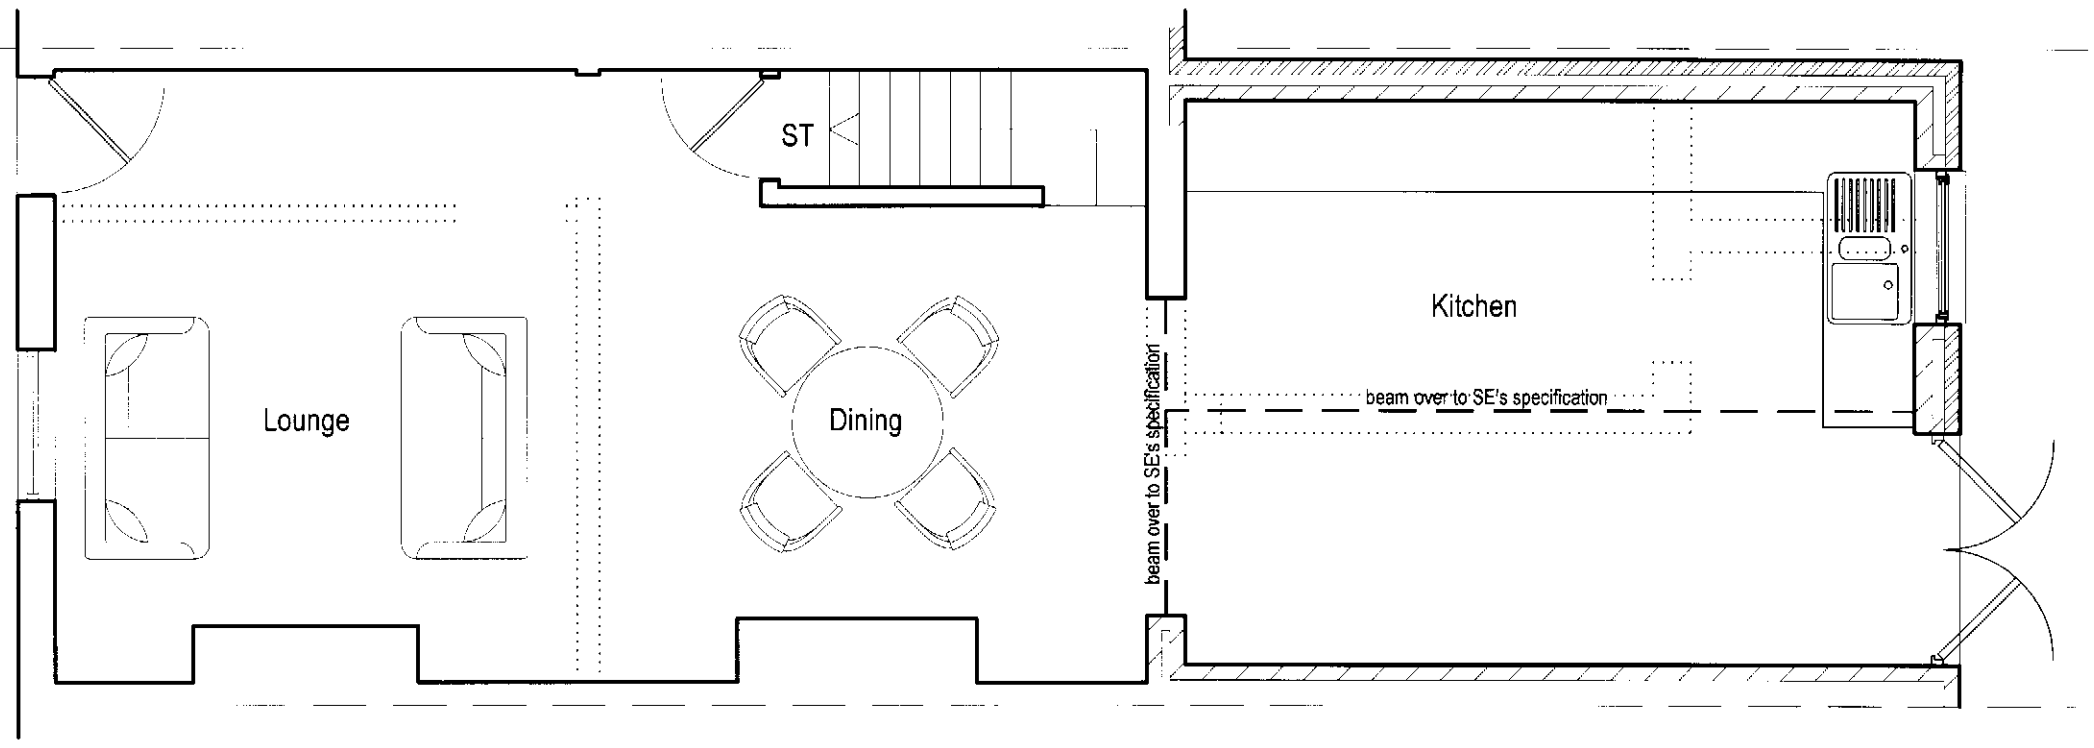

	revision:	date:

client:	project:	drawing:
M AND M LEAHY	31 HENWOOD ROAD WITHINGTON	PROPOSED EXTENSION PROPOSED GROUND FLOOR PLAN


project no:	drawing no:	revision:	drawn:	checked:	date:	scale @ A3
5437	PS 05		KB		15.02.08	1:50

street design partnership
architects

16 brewery yard deva centre trinity way salford m3 7bb t:0161 834 7262 f:0161 834 7112 e:info@street-design.net

NOTE:DO NOT SCALE FROM THIS DRAWING.ALL DIMENSIONS TO BE CHECKED ON SITE.TO BE READ IN CONJUNCTION WITH ALL RELEVANT CONSULTANTS DOCUMENTATION

..... Walls shown dotted to be removed

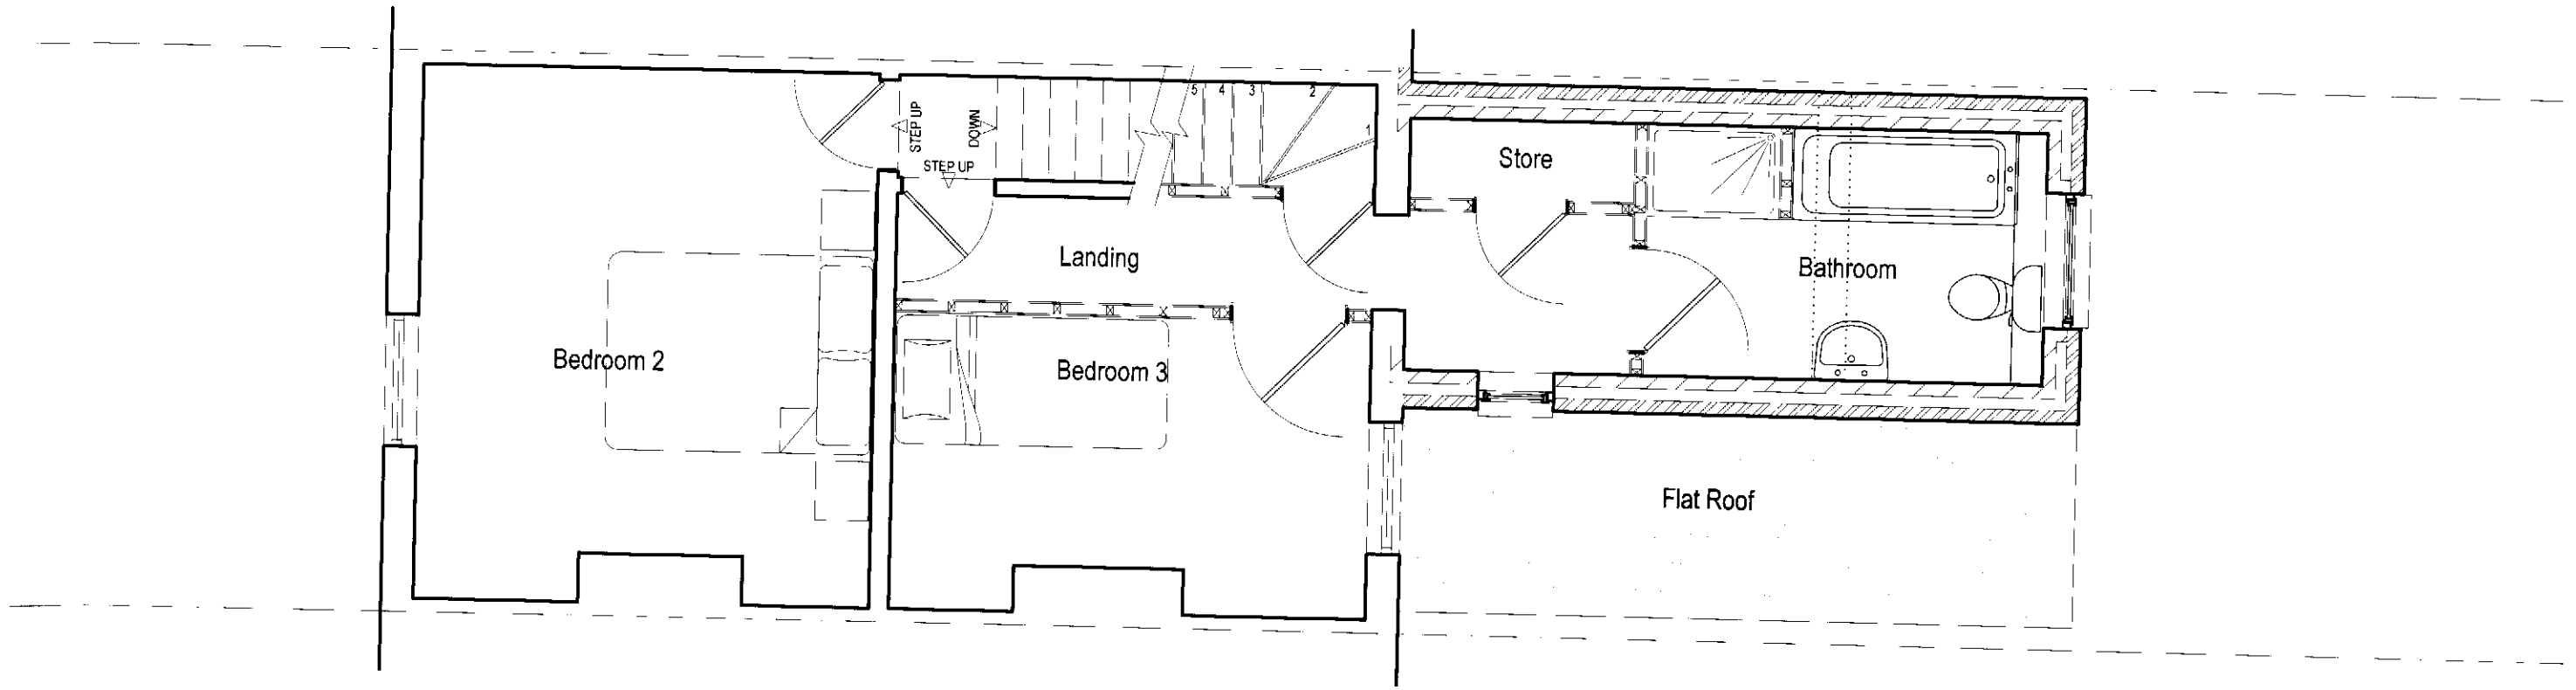


revision:					date:	
client:	project:				drawing:	
M AND M LEAHY	31 HENWOOD ROAD WITHINGTON				PROPOSED EXTENSION PROPOSED FIRST FLOOR PLAN	
project no:	drawing no:	revision:	drawn:	checked:	date:	scale @ A3
5437	PS 06		KB		15.02.08	1:50

street design partnership
architects

16 brewery yard deva centre trinity way salford m3 7bb t.0161 834 7262 f 0161 834 7112 e:info@street-design.net

NOTE:DO NOT SCALE FROM THIS DRAWING.ALL DIMENSIONS TO BE CHECKED ON SITE.TO BE READ IN CONJUNCTION WITH ALL RELEVANT CONSULTANTS DOCUMENTATION

..... Walls shown dotted to be removed

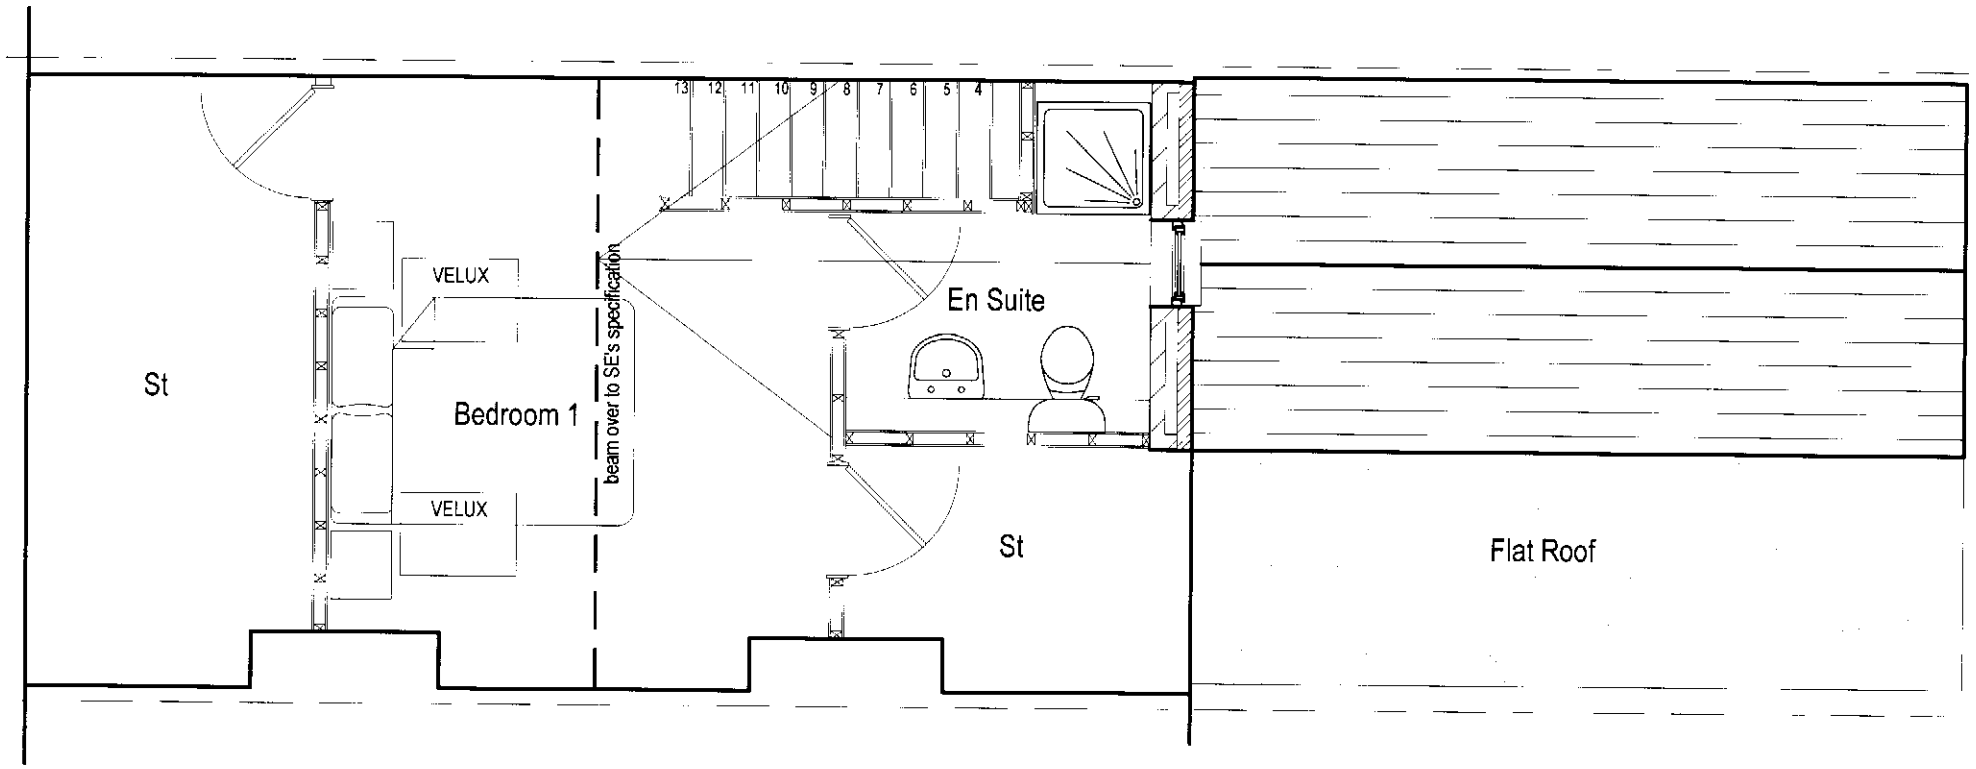

	revision:				date:
client:	project:			drawing:	
M AND M LEAHY	31 HENWOOD ROAD WITHINGTON			PROPOSED EXTENSION PROPOSED SECOND FLOOR PLAN	

project no:	drawing no:	revision:	drawn:	checked:	date:	scale @ A3
5437	PS 07		KB		15.02.08	1:50

street design partnership
architects

16 brewery yard deva centre trinity way salford m3 7bb t:0161 834 7262 f:0161 834 7112 e:info@street-design.net