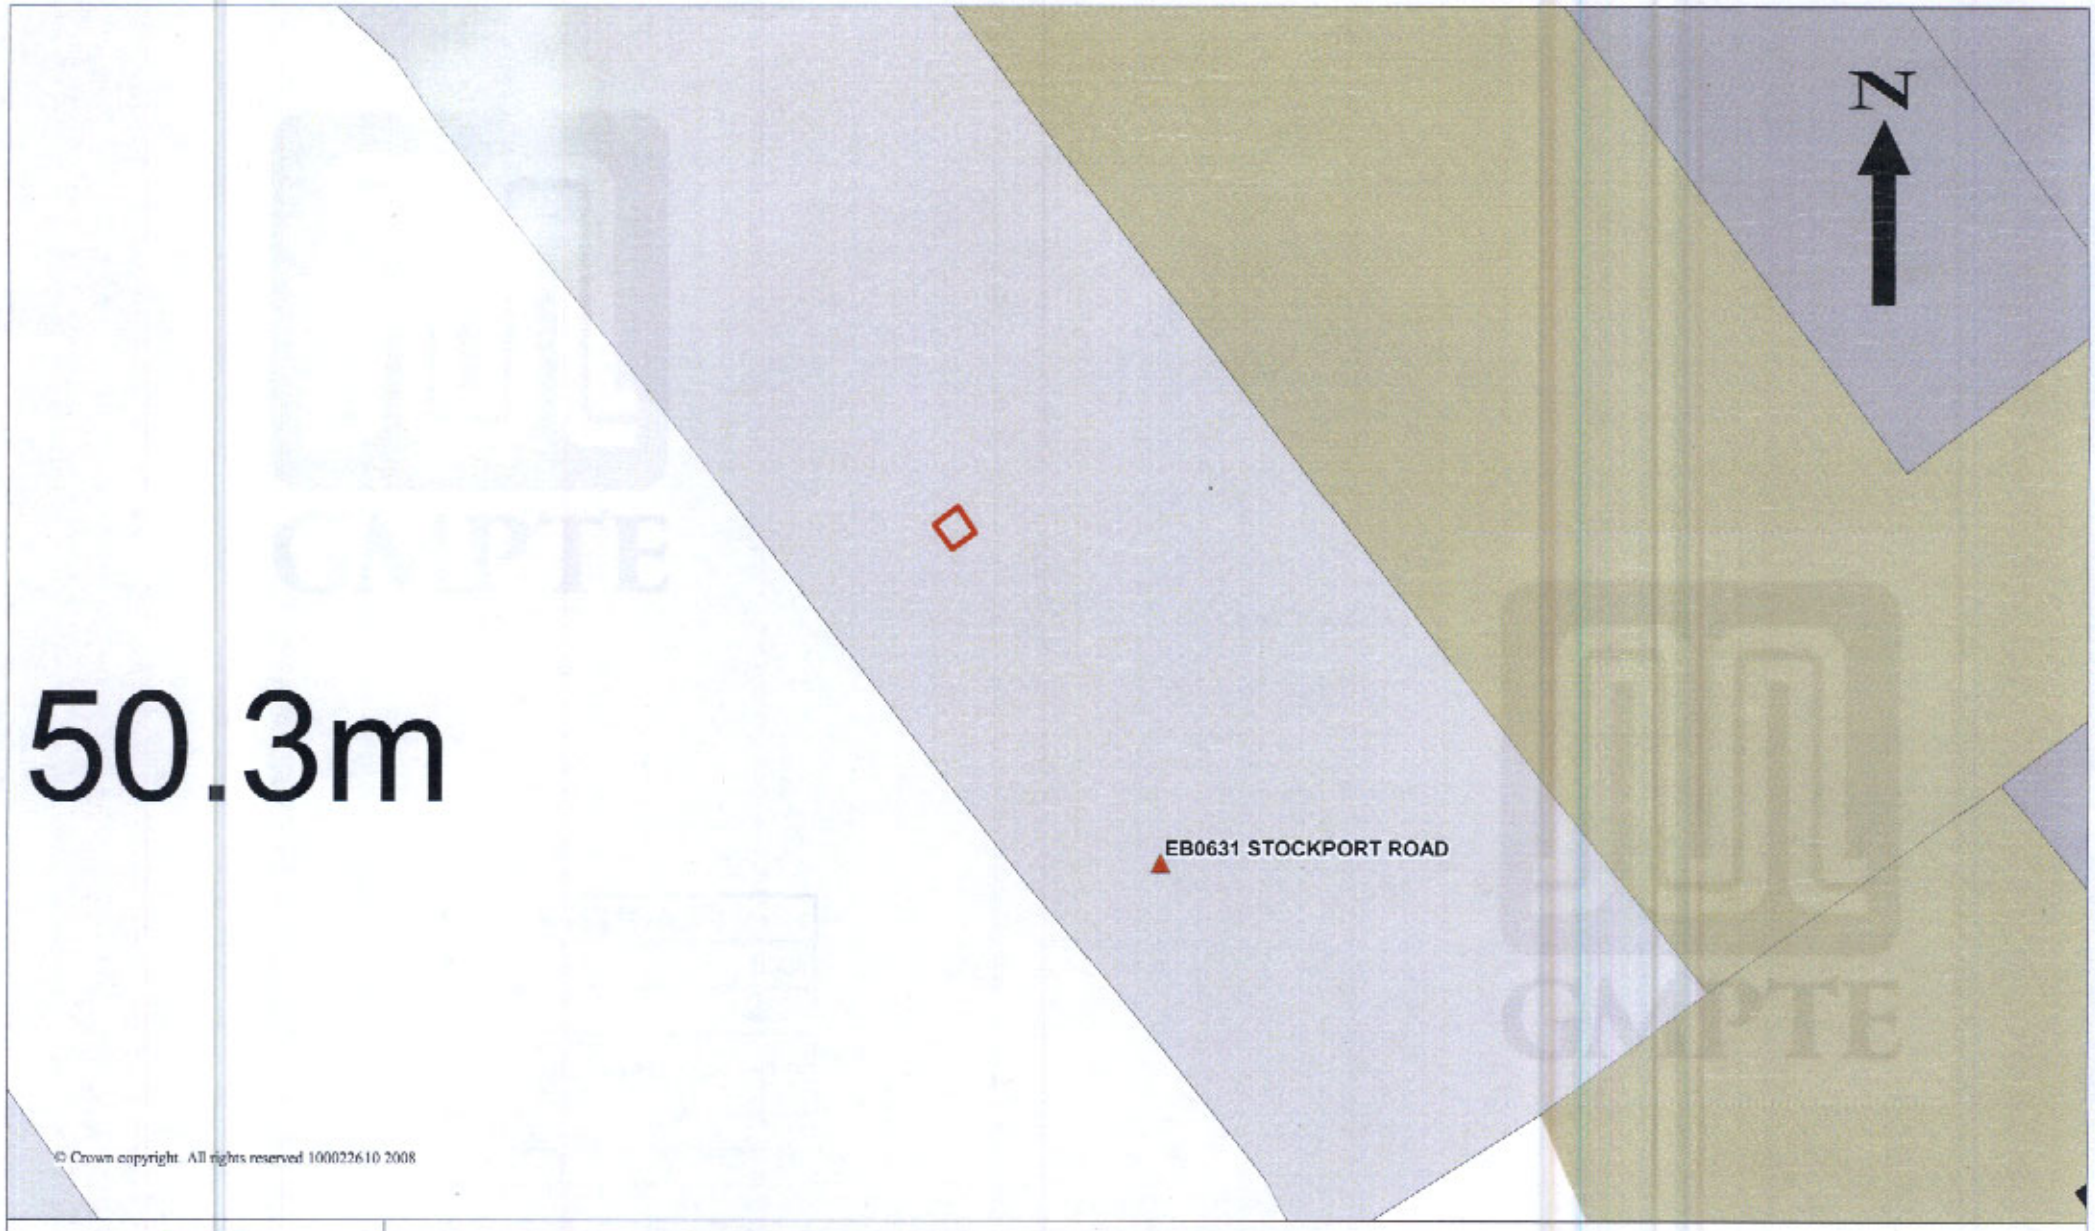

© Crown copyright. All rights reserved 100022610 2008

GMPTE

EB0631 - Site Plan for Stockport Road, Longsight (Southbound)

Drawn By : P.Wallwork	Scale : 1:100	Date : 3/3/2008