SITE LOCATION



0 1km 2km

Scale

SITE LOCATION
(Scale 1:50000)

Ordnance Survey map extract
based upon Landranger map series
with the permission of the controller of
Her Majesty's Stationery Office
Mono Consultants Limited licence no. ES100017753
Crown copyright.

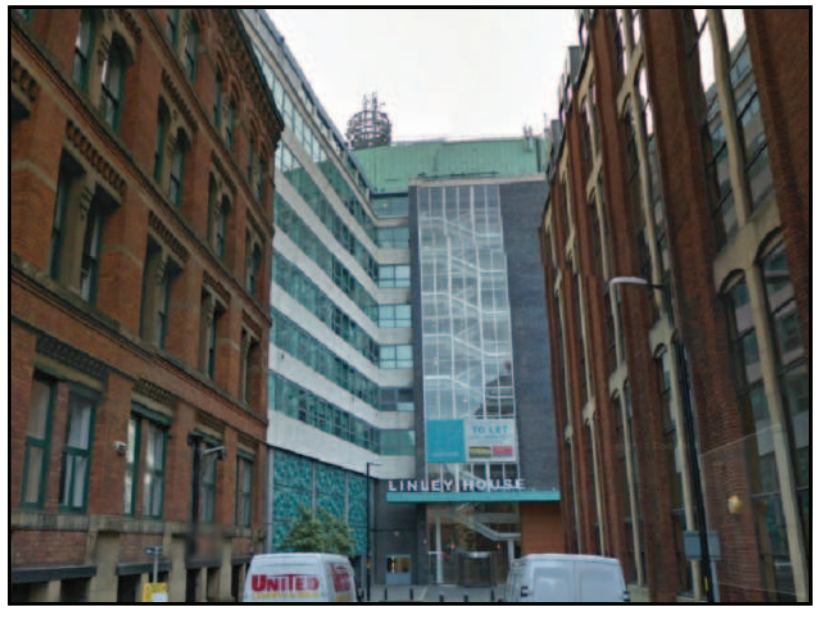

SITE PHOTOGRAPH

N
W E
S

= Access Route

= Directions to Site

SITE LOCATION

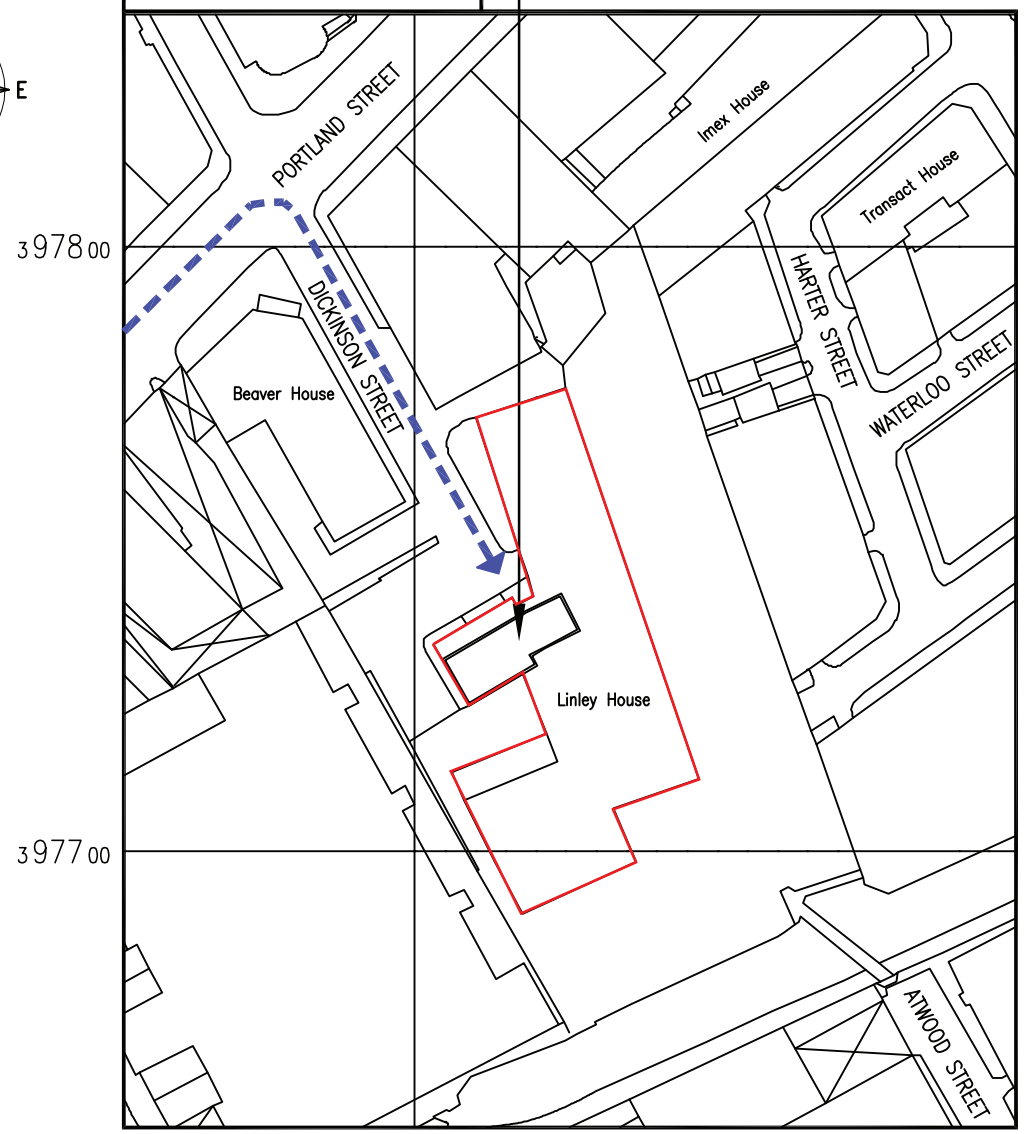

DETAILED SITE LOCATION
(Scale 1:1250)

Based upon Ordnance Survey map extract
with the permission of the Controller of
Her Majesty's Stationery Office.
Crown copyright.
Mono Consultants Limited licence no. ES100017753
Promap licence no. A152065A0001

Notes:

1 ALL DIMENSIONS ARE IN MM UNLESS NOTED OTHERWISE

N.G.R	E: 384122	N: 397738

Directions

TAKE THE M60 TO JUNCTION 7 AND TAKE THE A56 INTO MANCHESTER. TURN RIGHT ONTO WHITWORTH STREET AND THEN TAKE A LEFT INTO OXFORD STREET. TURN RIGHT INTO PORTLAND STREET AND THEN ANOTHER RIGHT INTO DICKINSON STREET. CAR PARKING MAY OR MAY NOT BE AVAILABLE. VANS WITH ROOF RACKS OR TALLER VEHICLES MAY NOT BE ABLE TO GAIN ACCESS.

REV	MODIFICATION	BY	CH	DATE
A	Issued for Approval	BG	DM	10/04/13

MONO CONSULTANTS LIMITED
No. 58 Cygnet Court
Timothy's Bridge Road
Stratford-upon-Avon
Warwickshire
CV37 9NW
t. 44 (0)1789 206500
f. 44 (0)1789 206529
www.monoconsultants.com

CTIL

Cell Name	Opt
LINLEY HOUSE	A

Cell ID No

CTIL	Host	Sharer
(CTIL) 126084	(VF) 13176	(TEF) N/A

Site Address / Contact Details

LINLEY HOUSE
DICKINSON STREET
MANCHESTER
M1 6HR

Drawing Title: SITE LOCATION MAPS

Purpose of issue: PLANNING

Drawing Number: 100

Scale:	Drawn:	Date:	Issue:
As Shown	BG	10/04/13	B

Checked:	Date:	Approved:	Date:
DM	10/04/13	MH	10/04/13

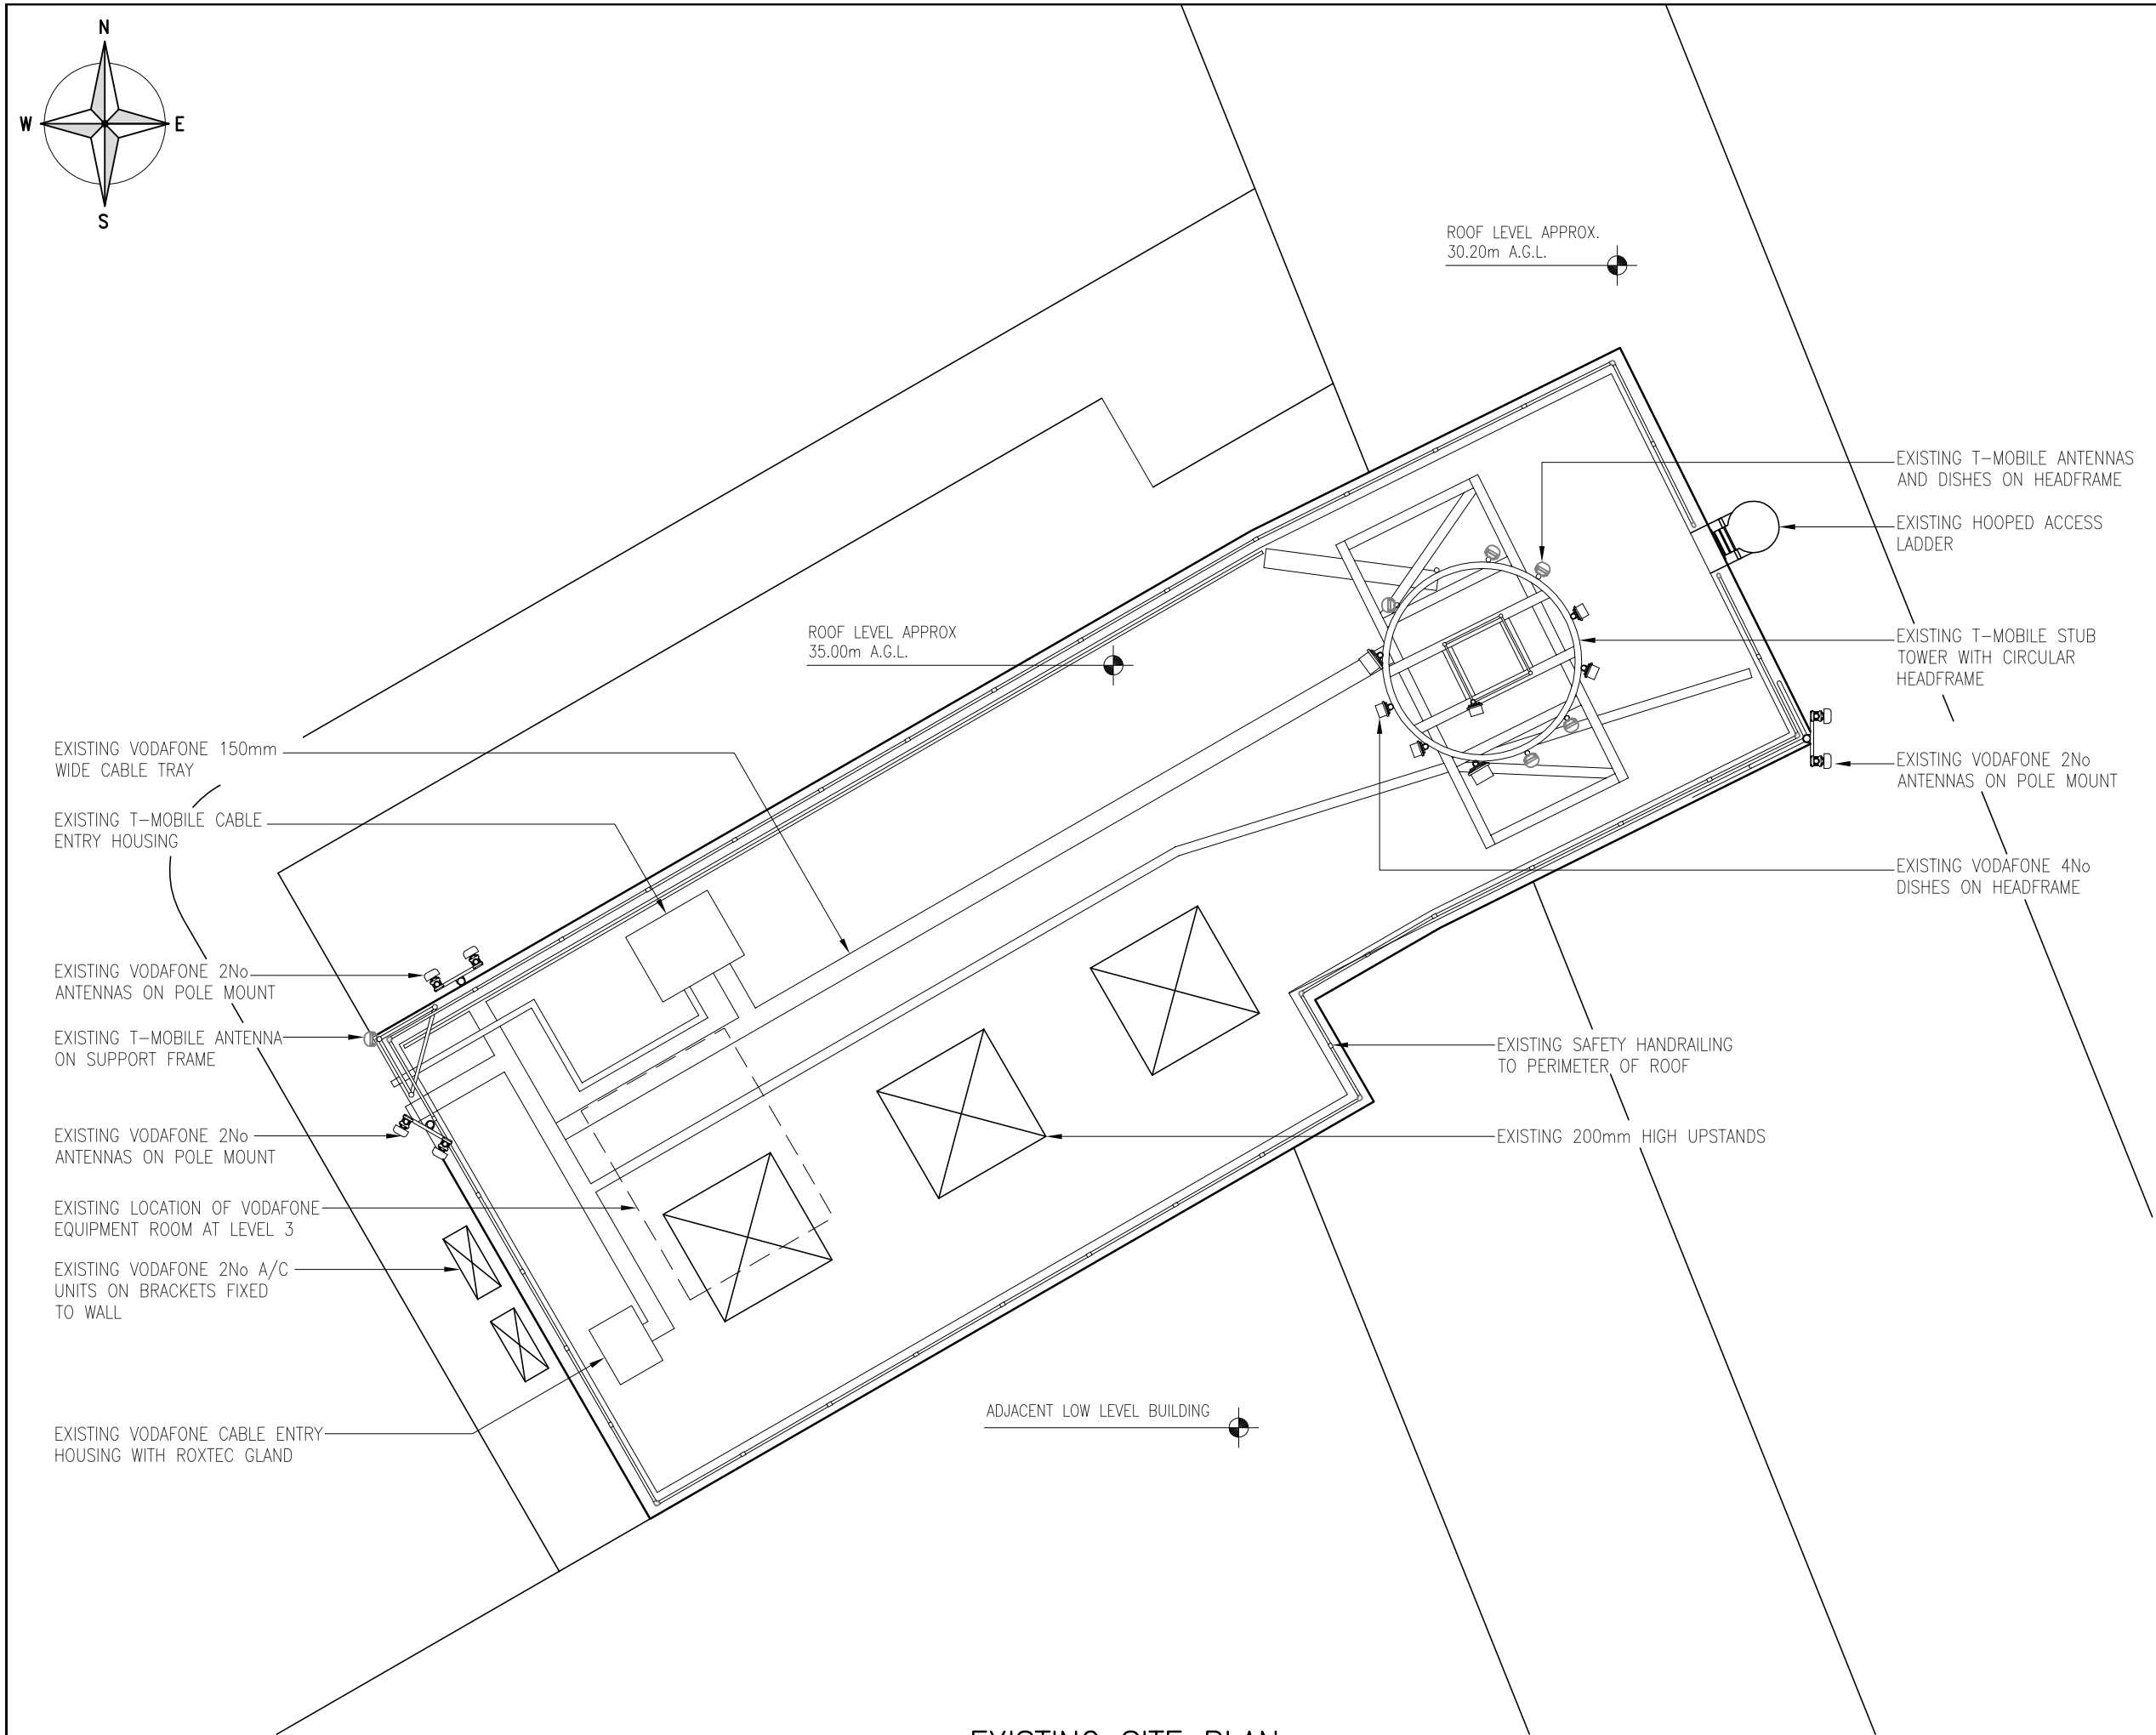

EXISTING SITE PLAN

(1:100)

Notes:

1 ALL DIMENSIONS ARE IN MM UNLESS NOTED OTHERWISE

N.G.R. E: 384122 N: 397738

REV	MODIFICATION	BY	CH	DATE
A	Issued for Construction	JL	MH	16.05.13

MONO CONSULTANTS LIMITED
No. 58 Cygnet Court
Timothy's Bridge Road
Stratford-upon-Avon
Warwickshire
CV37 9NW
t. 44 (0)1789 206500
f. 44 (0)1789 206529
www.monoconsultants.com

CTIL

Cell Name	Opt
LINLEY HOUSE	A

Cell ID No		
CTIL	Host	Sharer
(CTIL) 126084	(VF) 13176	(TEF) N/A

Site Address / Contact Details

LINLEY HOUSE
DICKINSON STREET
MANCHESTER
M1 6HR

Drawing Title: EXISTING SITE PLAN

Purpose of issue: PLANNING

Drawing Number: 201

Scale:	Drawn:	Date:	Issue:
As Shown	JL	16.05.13	B

Checked:	Date:	Approved:	Date:
MH	16.05.13	MH	16.05.13

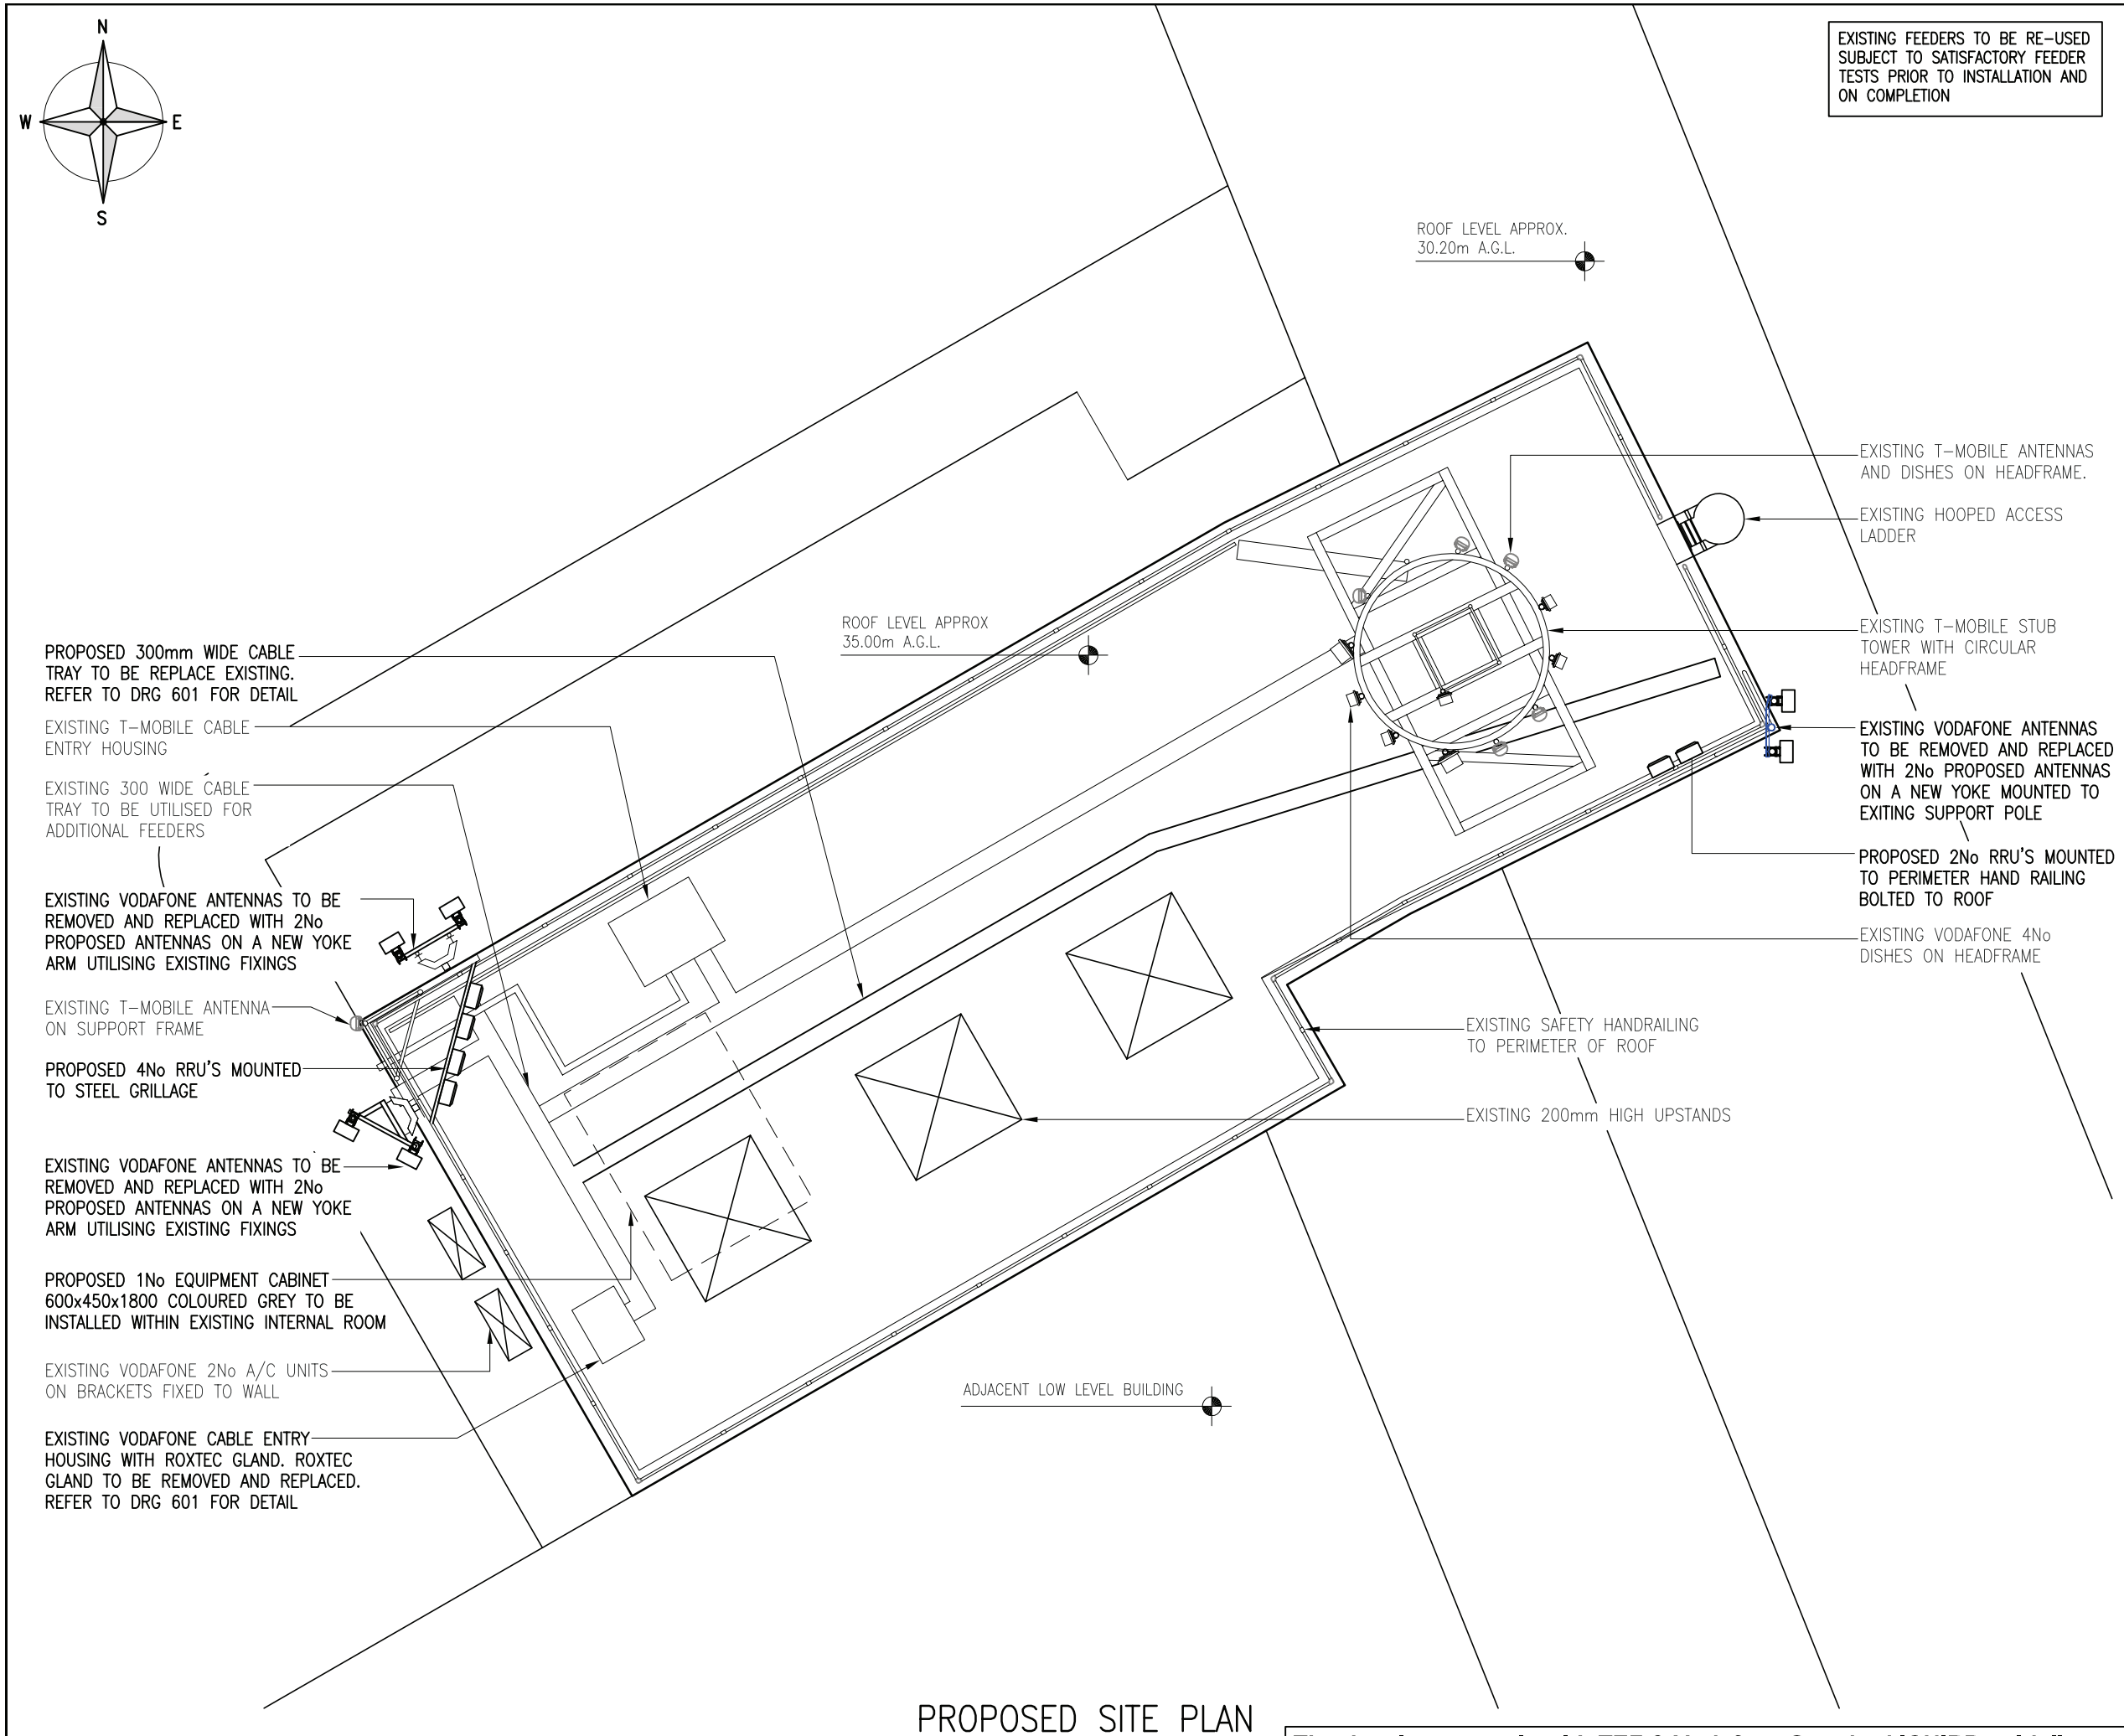

PROPOSED SITE PLAN
(1:100)

The drawings comply with TEF & Vodafone Standard ICNIRP guidelines.
Designed in accordance with Cornerstone document: CORN/09/006

Notes:
1 ALL DIMENSIONS ARE IN MM UNLESS NOTED OTHERWISE

N.G.R. E: 384122 N: 397738

REV	MODIFICATION	BY	CH	DATE
A	Issued for Construction	JL	MH	16.05.13

MONO CONSULTANTS LIMITED
No. 58 Cygnet Court
Timothy's Bridge Road
Stratford-upon-Avon
Warwickshire
CV37 9NW
t. 44 (0)1789 206500
f. 44 (0)1789 206529
www.monoconsultants.com

CTIL

Cell Name	Opt
LINLEY HOUSE	A

Cell ID No

CTIL	Host	Sharer
(CTIL) 126084	(VF) 13176	(TEF) N/A

Site Address / Contact Details

LINLEY HOUSE
DICKINSON STREET
MANCHESTER
M1 6HR

Drawing Title: PROPOSED SITE PLAN

Purpose of issue: PLANNING

Drawing Number: 202

Scale:	Drawn:	Date:	Issue:
As Shown	JL	16.05.13	B

Checked:	Date:	Approved:	Date:
MH	16.05.13	MH	16.05.13

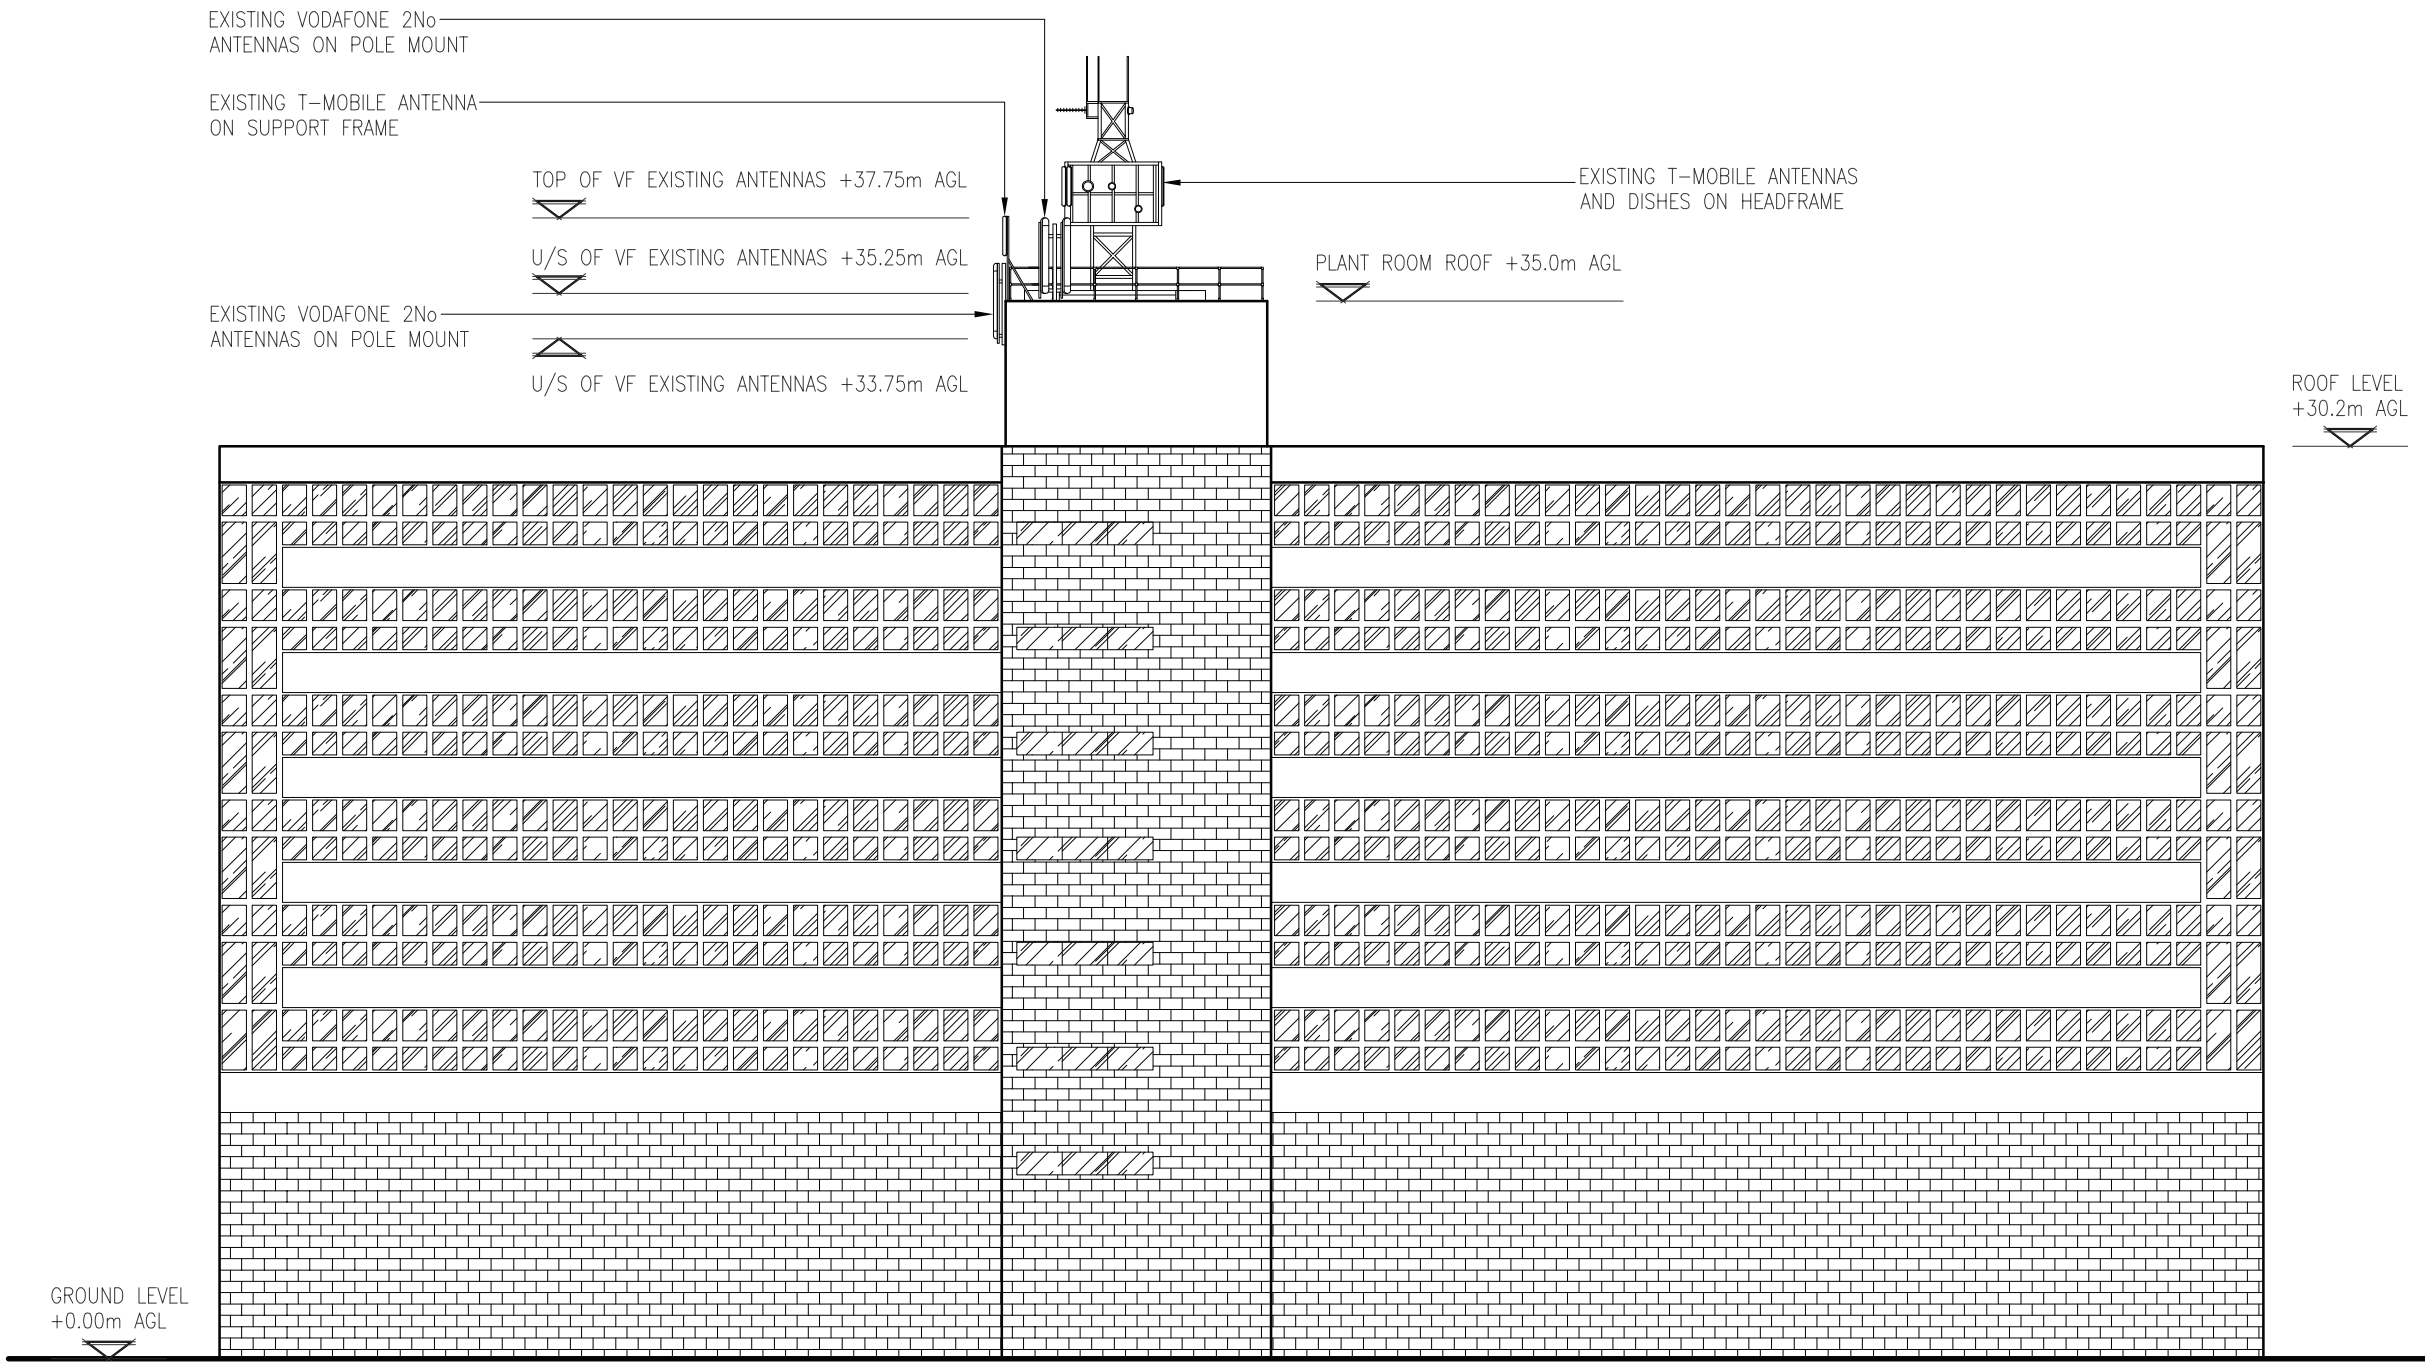

EXISTING SOUTH WEST ELEVATION

(1:250)

Notes:

1 ALL DIMENSIONS ARE IN MM UNLESS NOTED OTHERWISE

N.G.R. E: 384122 N: 397738

REV	MODIFICATION	BY	CH	DATE
A	Issued for Construction	JL	MH	16.05.13

MONO CONSULTANTS LIMITED
No. 58 Cygnet Court
Timothy's Bridge Road
Stratford-upon-Avon
Warwickshire
CV37 9NW
t. 44 (0)1789 206500
f. 44 (0)1789 206529
www.monoconsultants.com

CTIL

Cell Name	Opt
LINLEY HOUSE	A

Cell ID No

CTIL	Host	Sharer
(CTIL) 126084	(VF) 13176	(TEF) N/A

Site Address / Contact Details

LINLEY HOUSE
DICKINSON STREET
MANCHESTER
M1 6HR

Drawing Title: EXISTING SOUTH WEST ELEVATION

Purpose of issue: PLANNING

Drawing Number: 301

Scale:	Drawn:	Date:	Issue:
As Shown	JL	16.05.13	B

Checked:	Date:	Approved:	Date:
MH	16.05.13	MH	16.05.13

EXISTING FEEDERS TO BE RE-USED SUBJECT TO SATISFACTORY FEEDER TESTS PRIOR TO INSTALLATION AND ON COMPLETION

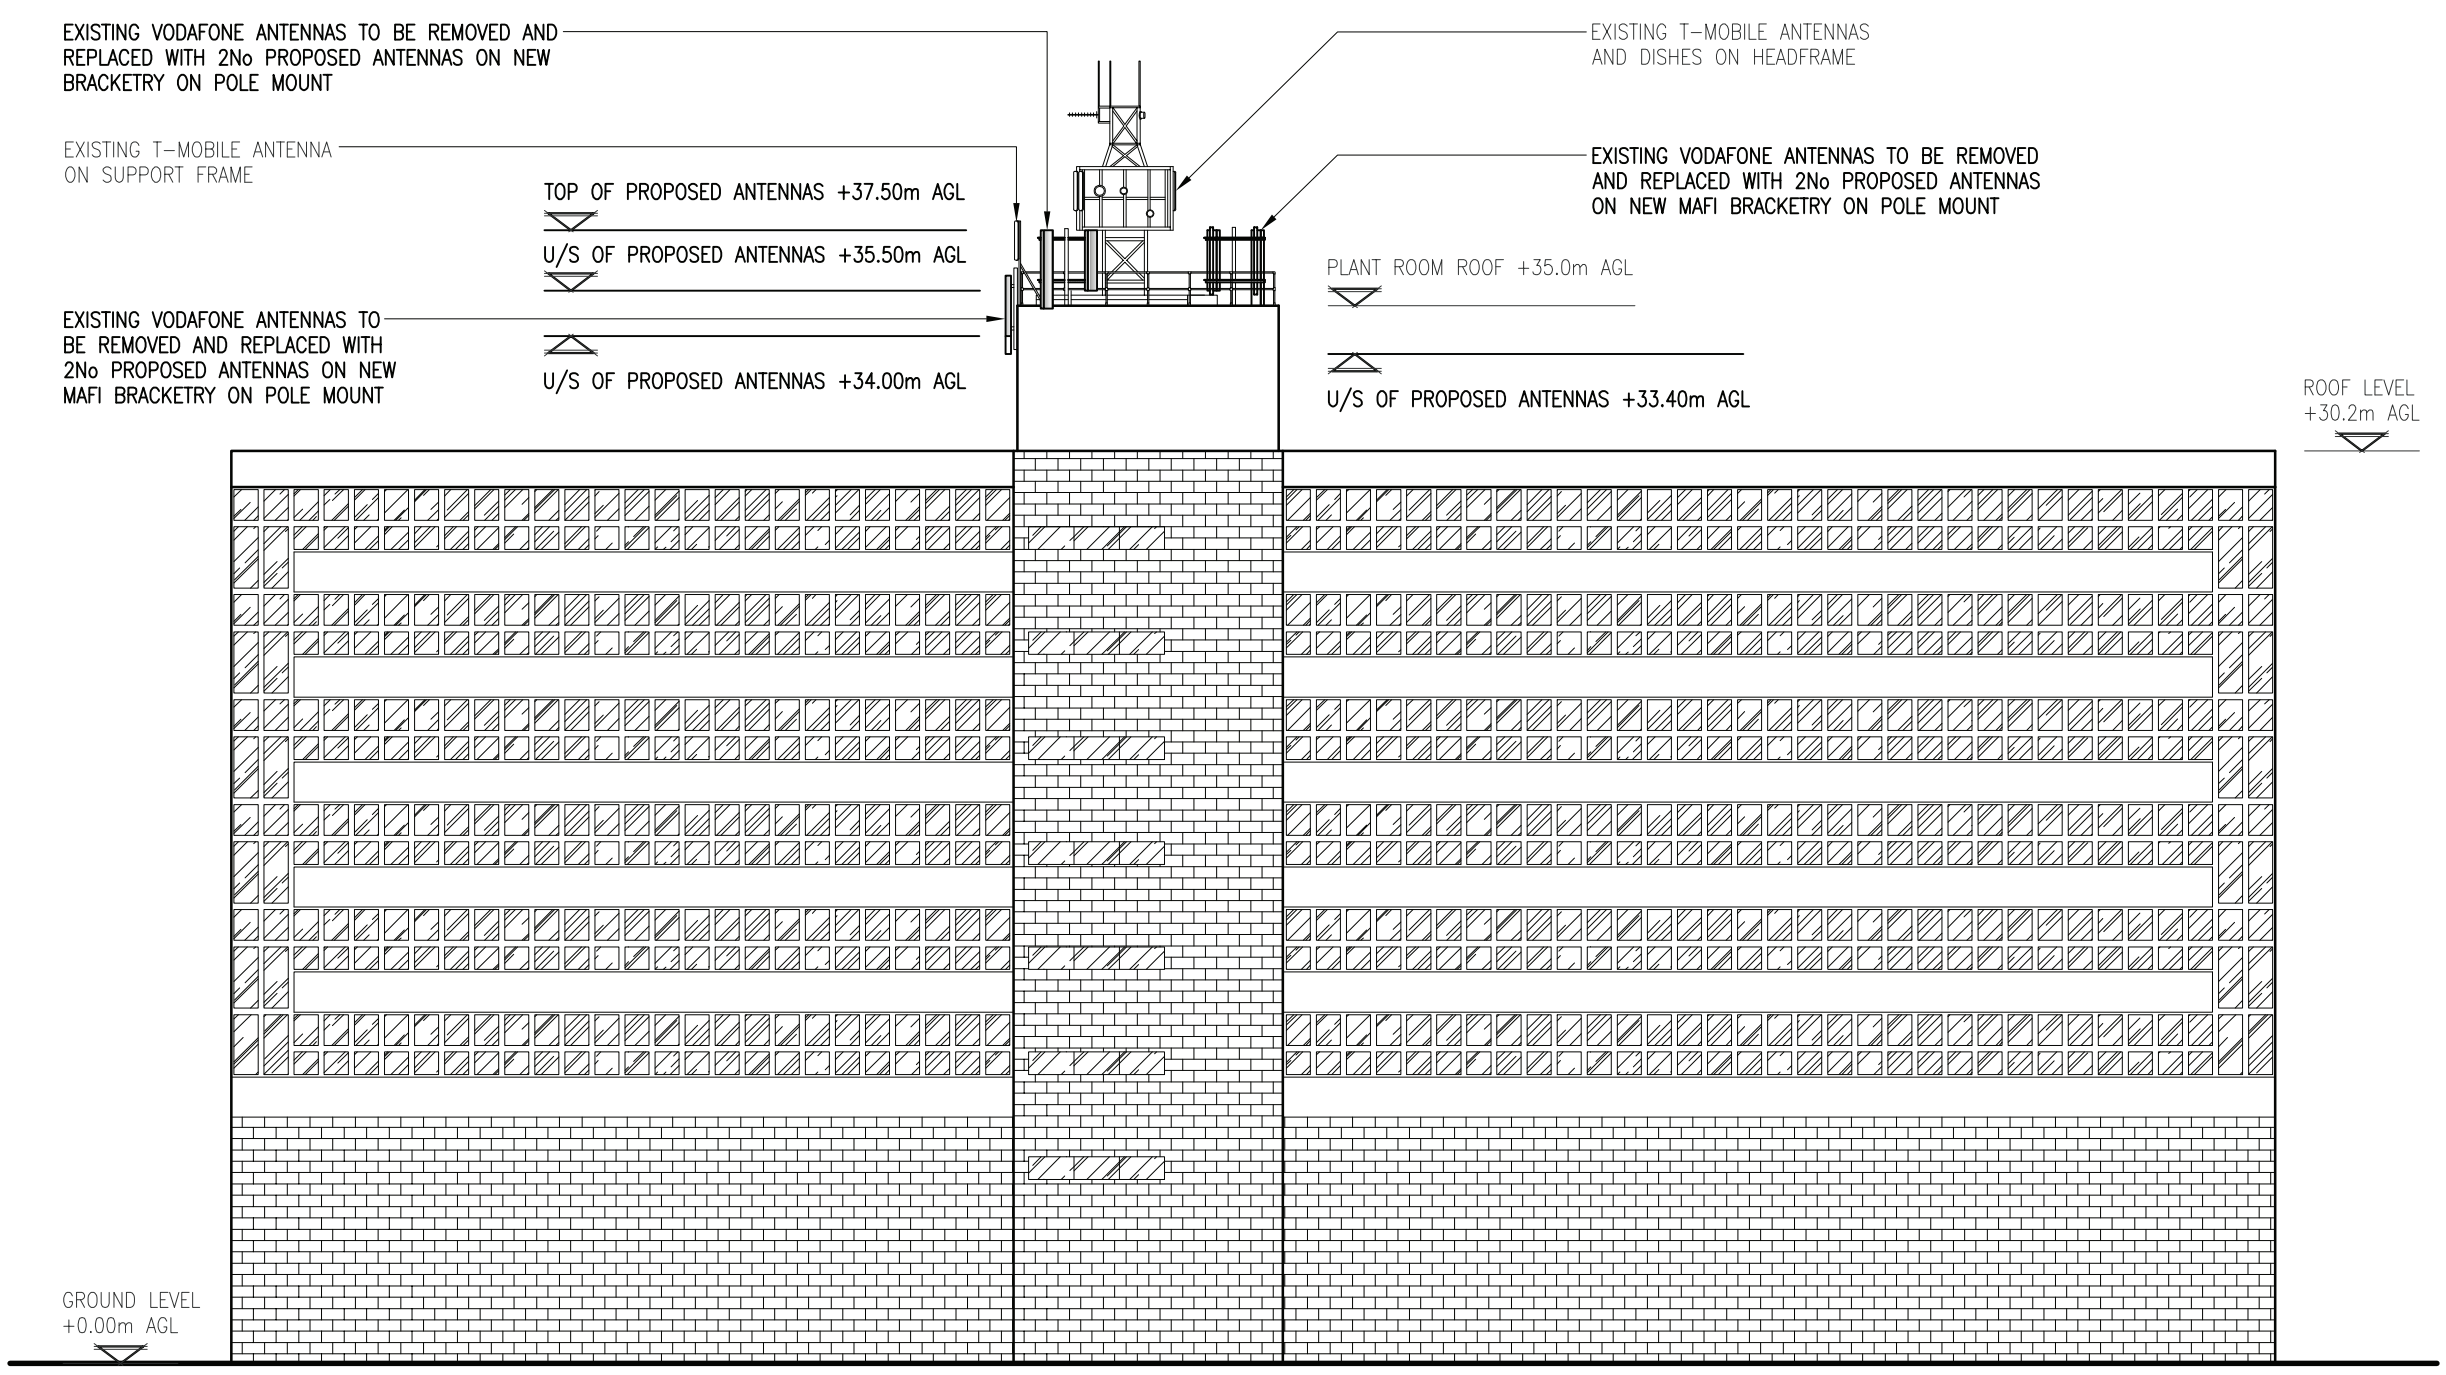

PROPOSED SOUTH WEST ELEVATION
(1:250)

The drawings comply with TEF & Vodafone Standard ICNIRP guidelines.
Designed in accordance with Cornerstone document: CORN/09/006

Notes:
1 ALL DIMENSIONS ARE IN MM UNLESS NOTED OTHERWISE

N.G.R. E: 384122 N: 397738

REV	MODIFICATION	BY	CH	DATE
A	Issued for Construction	JL	MH	16.05.13

MONO CONSULTANTS LIMITED
No. 58 Cygnet Court
Timothy's Bridge Road
Stratford-upon-Avon
Warwickshire
CV37 9NW
t. 44 (0)1789 206500
f. 44 (0)1789 206529
www.monoconsultants.com

CTIL

Cell Name	Opt
LINLEY HOUSE	A

Cell ID No

CTIL	Host	Sharer
(CTIL) 126084	(VF) 13176	(TEF) N/A

Site Address / Contact Details

LINLEY HOUSE
DICKINSON STREET
MANCHESTER
M1 6HR

Drawing Title: PROPOSED SOUTH WEST ELEVATION

Purpose of issue: PLANNING

Drawing Number: 302

Scale:	Drawn:	Date:	Issue:
As Shown	JL	16.05.13	B

Checked:	Date:	Approved:	Date:
MH	16.05.13	MH	16.05.13

EXISTING FEEDERS TO BE RE-USED SUBJECT TO SATISFACTORY FEEDER TESTS PRIOR TO INSTALLATION AND ON COMPLETION

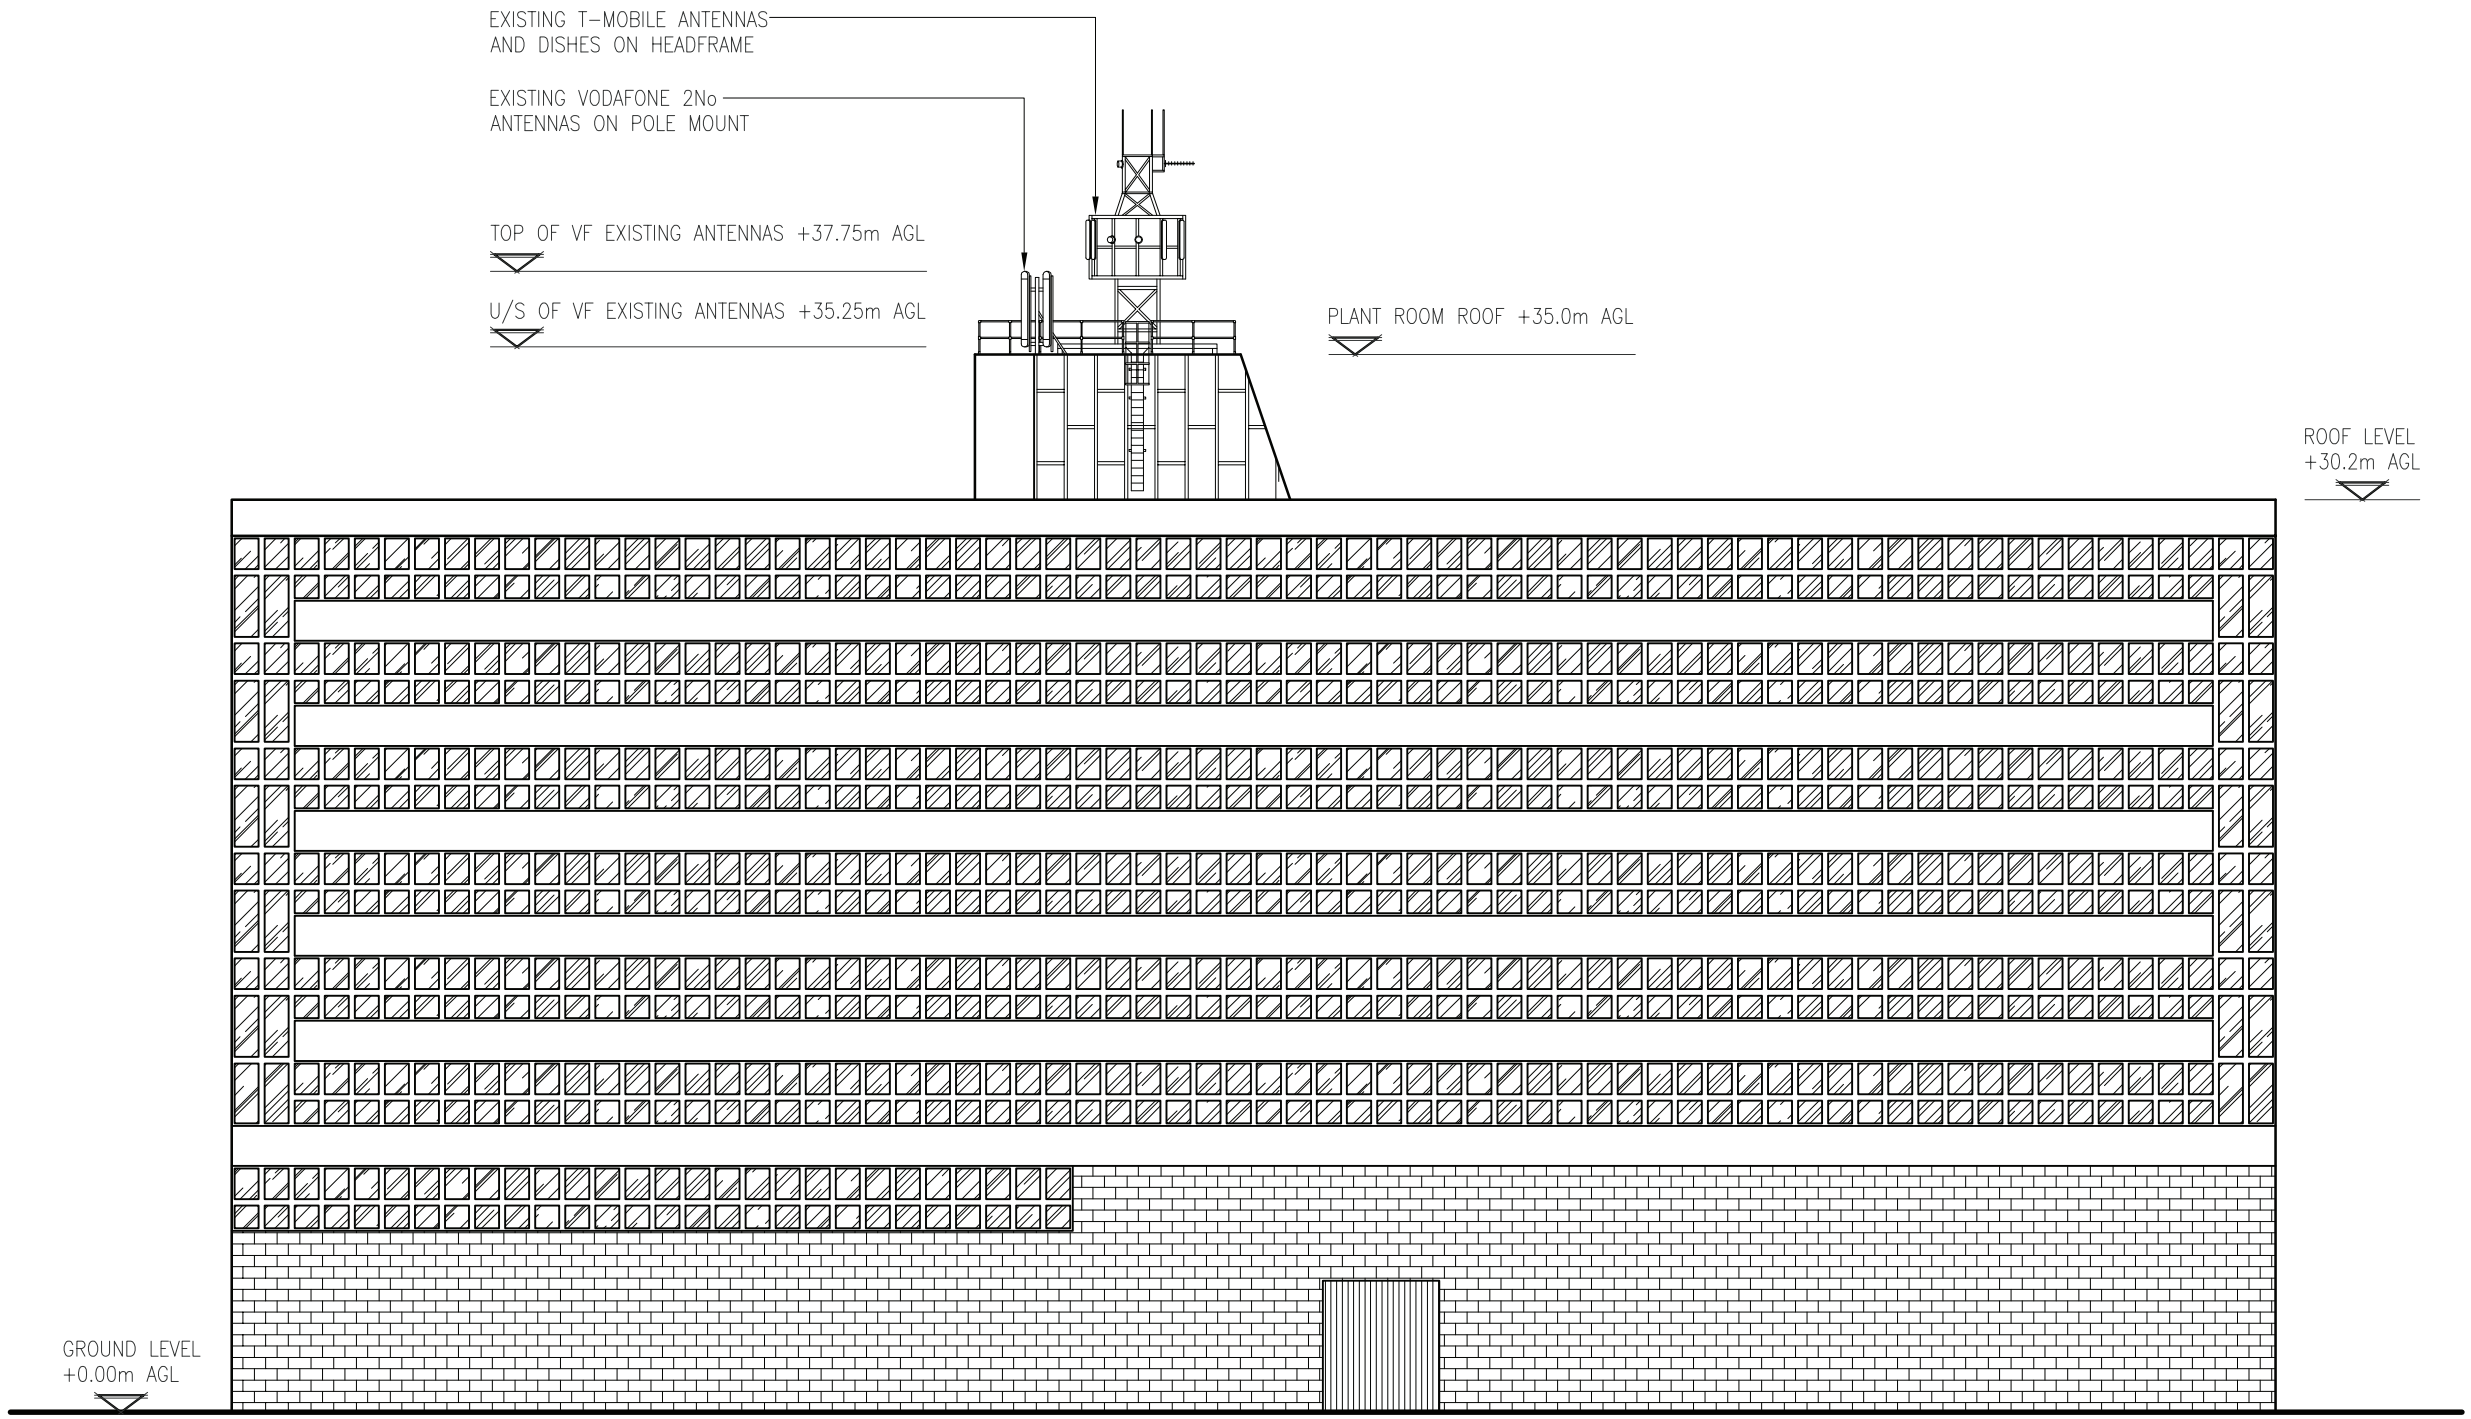

EXISTING NORTH EAST ELEVATION

(1:250)

The drawings comply with TEF & Vodafone Standard ICNIRP guidelines.
Designed in accordance with Cornerstone document: CORN/09/006

Notes:
1 ALL DIMENSIONS ARE IN MM UNLESS NOTED OTHERWISE

N.G.R. E: 384122 N: 397738

REV	MODIFICATION	BY	CH	DATE
A	Issued for Construction	JL	MH	16.05.13

MONO CONSULTANTS LIMITED
No. 58 Cygnet Court
Timothy's Bridge Road
Stratford-upon-Avon
Warwickshire
CV37 9NW
t. 44 (0)1789 206500
f. 44 (0)1789 206529
www.monoconsultants.com

CTIL

Cell Name	Opt
LINLEY HOUSE	A

Cell ID No

CTIL	Host	Sharer
(CTIL) 126084	(VF) 13176	(TEF) N/A

Site Address / Contact Details

LINLEY HOUSE
DICKINSON STREET
MANCHESTER
M1 6HR

Drawing Title: EXISTING NORTH EAST ELEVATION

Purpose of issue: PLANNING

Drawing Number: 303

Scale:	Drawn:	Date:	Issue:
As Shown	JL	16.05.13	B

Checked:	Date:	Approved:	Date:
MH	16.05.13	MH	16.05.13

EXISTING FEEDERS TO BE RE-USED SUBJECT TO SATISFACTORY FEEDER TESTS PRIOR TO INSTALLATION AND ON COMPLETION

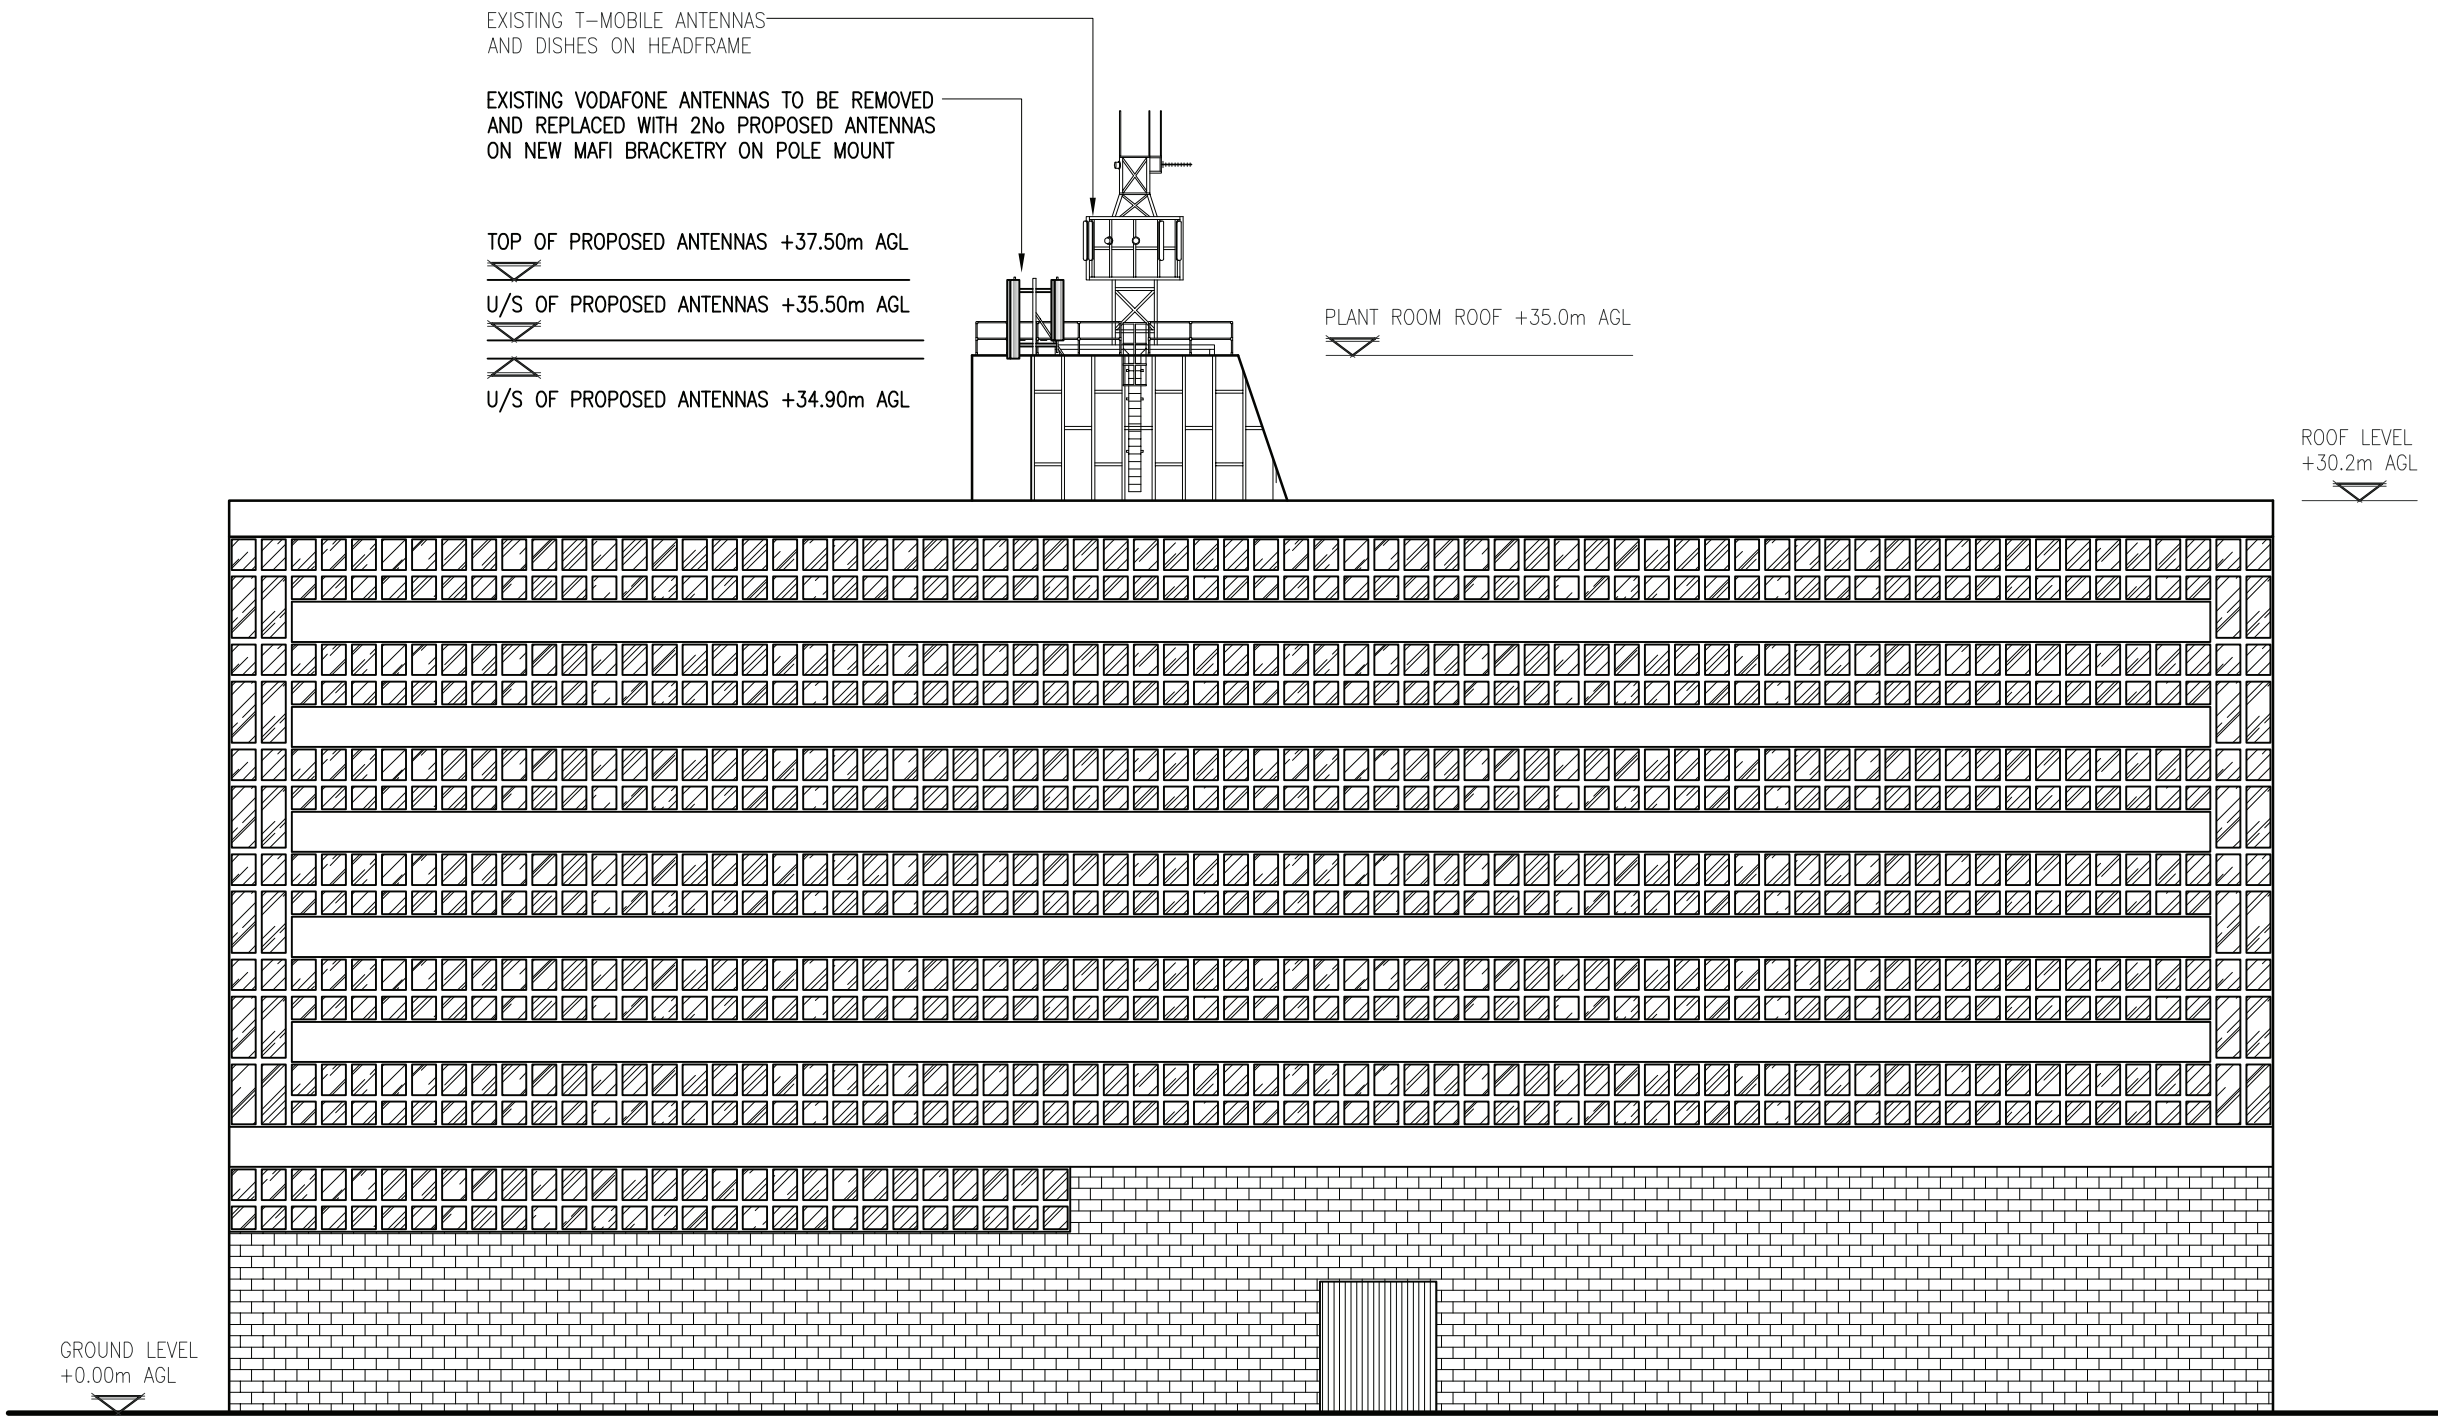

PROPOSED NORTH EAST ELEVATION
(1:250)

The drawings comply with TEF & Vodafone Standard ICNIRP guidelines.
Designed in accordance with Cornerstone document: CORN/09/006

Notes:
1 ALL DIMENSIONS ARE IN MM UNLESS NOTED OTHERWISE

N.G.R. E: 384122 N: 397738

REV	MODIFICATION	BY	CH	DATE
A	Issued for Construction	JL	MH	16.05.13

MONO CONSULTANTS LIMITED
No. 58 Cygnet Court
Timothy's Bridge Road
Stratford-upon-Avon
Warwickshire
CV37 9NW
t. 44 (0)1789 206500
f. 44 (0)1789 206529
www.monoconsultants.com

CTIL

Cell Name	Opt
LINLEY HOUSE	A

Cell ID No

CTIL	Host	Sharer
(CTIL) 126084	(VF) 13176	(TEF) N/A

Site Address / Contact Details

LINLEY HOUSE
DICKINSON STREET
MANCHESTER
M1 6HR

Drawing Title: PROPOSED NORTH EAST ELEVATION

Purpose of issue: PLANNING

Drawing Number: 304

Scale:	Drawn:	Date:	Issue:
As Shown	JL	16.05.13	B

Checked:	Date:	Approved:	Date:
MH	16.05.13	MH	16.05.13

EXISTING FEEDERS TO BE RE-USED SUBJECT TO SATISFACTORY FEEDER TESTS PRIOR TO INSTALLATION AND ON COMPLETION

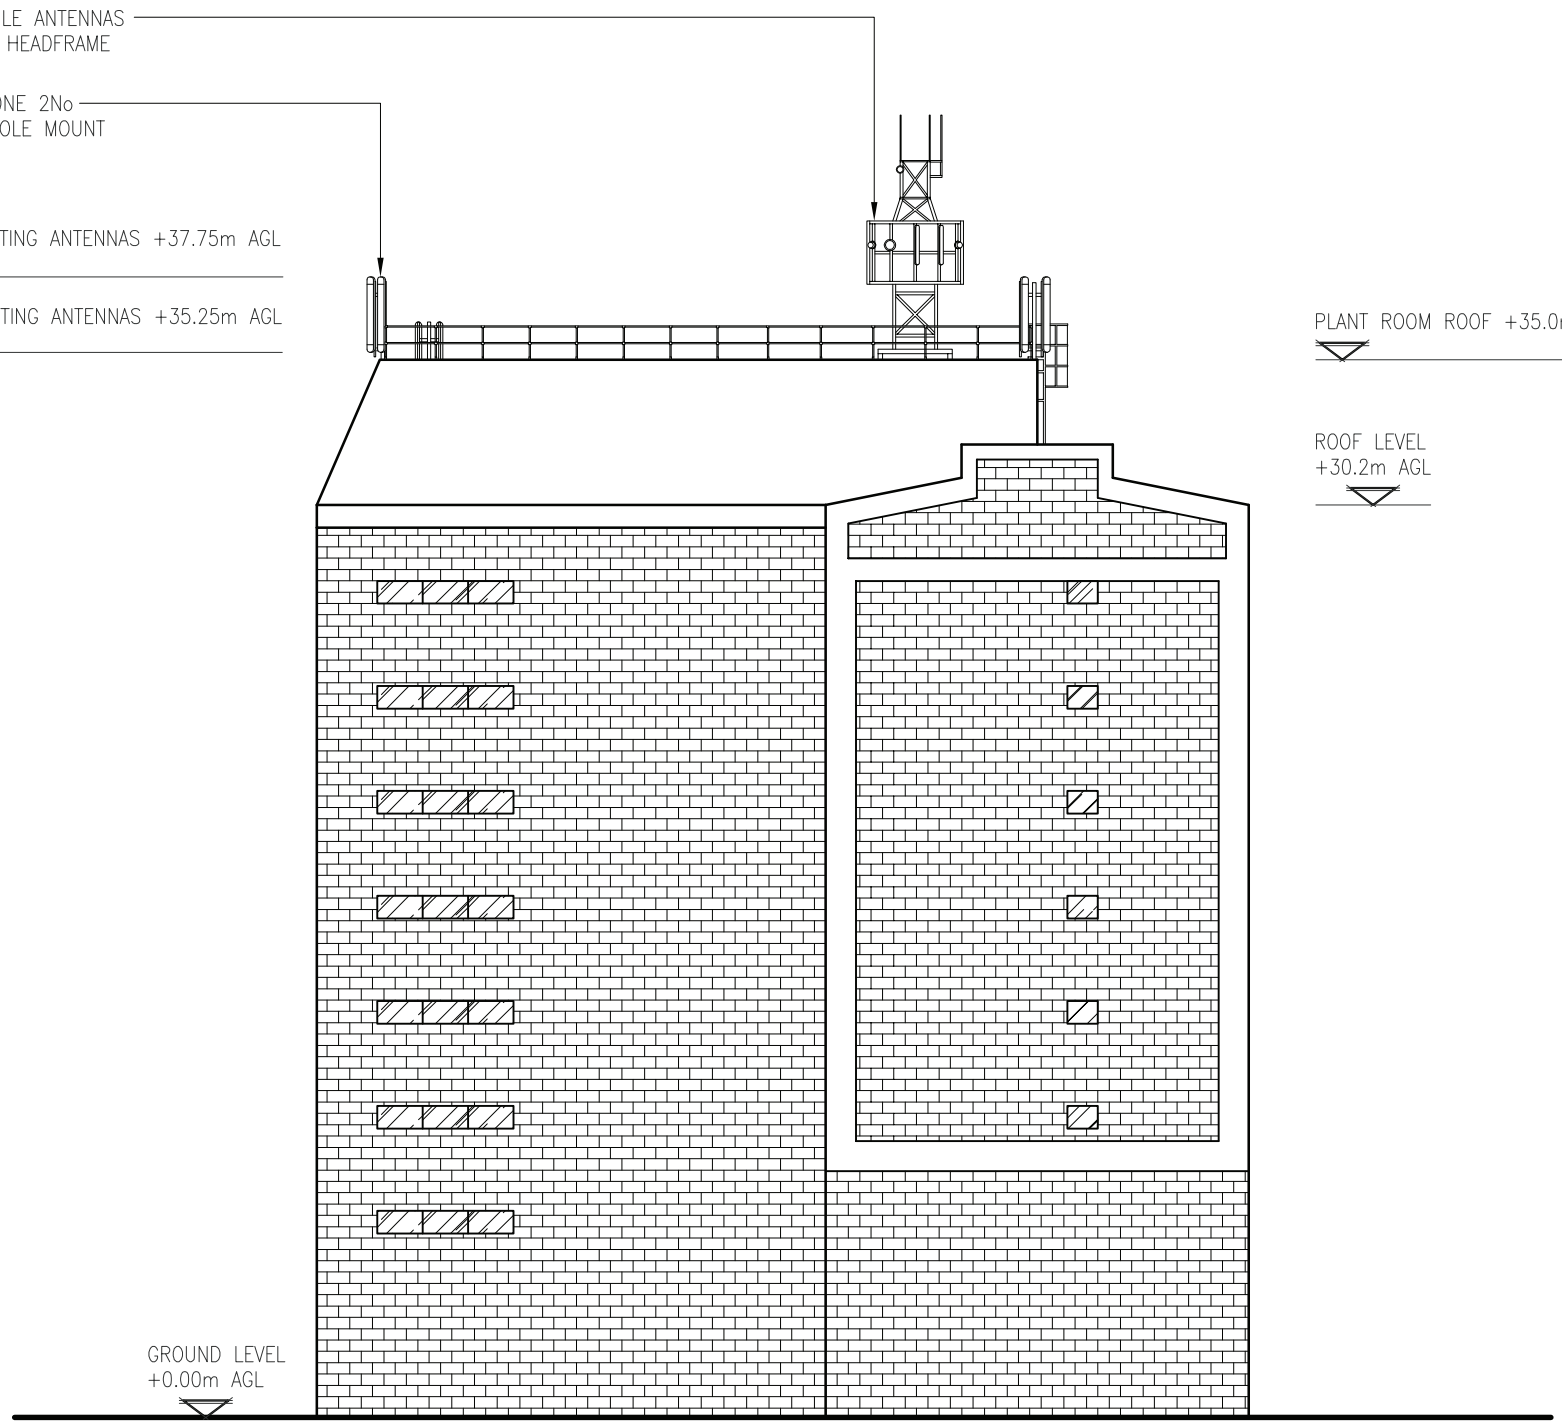

EXISTING SOUTH EAST ELEVATION

(1:250)

The drawings comply with TEF & Vodafone Standard ICNIRP guidelines.
Designed in accordance with Cornerstone document: CORN/09/006

Notes:
1 ALL DIMENSIONS ARE IN MM UNLESS NOTED OTHERWISE

N.G.R. E: 384122 N: 397738

REV	MODIFICATION	BY	CH	DATE
A	Issued for Construction	JL	MH	16.05.13

MONO CONSULTANTS LIMITED
No. 58 Cygnet Court
Timothy's Bridge Road
Stratford-upon-Avon
Warwickshire
CV37 9NW
t. 44 (0)1789 206500
f. 44 (0)1789 206529
www.monoconsultants.com

CTIL

Cell Name	Opt
LINLEY HOUSE	A

Cell ID No

CTIL	Host	Sharer
(CTIL) 126084	(VF) 13176	(TEF) N/A

Site Address / Contact Details

LINLEY HOUSE
DICKINSON STREET
MANCHESTER
M1 6HR

Drawing Title: EXISTING SOUTH EAST ELEVATION

Purpose of issue: PLANNING

Drawing Number: 305

Scale:	Drawn:	Date:	Issue:
As Shown	JL	16.05.13	B

Checked:	Date:	Approved:	Date:
MH	16.05.13	MH	16.05.13

EXISTING FEEDERS TO BE RE-USED SUBJECT TO SATISFACTORY FEEDER TESTS PRIOR TO INSTALLATION AND ON COMPLETION

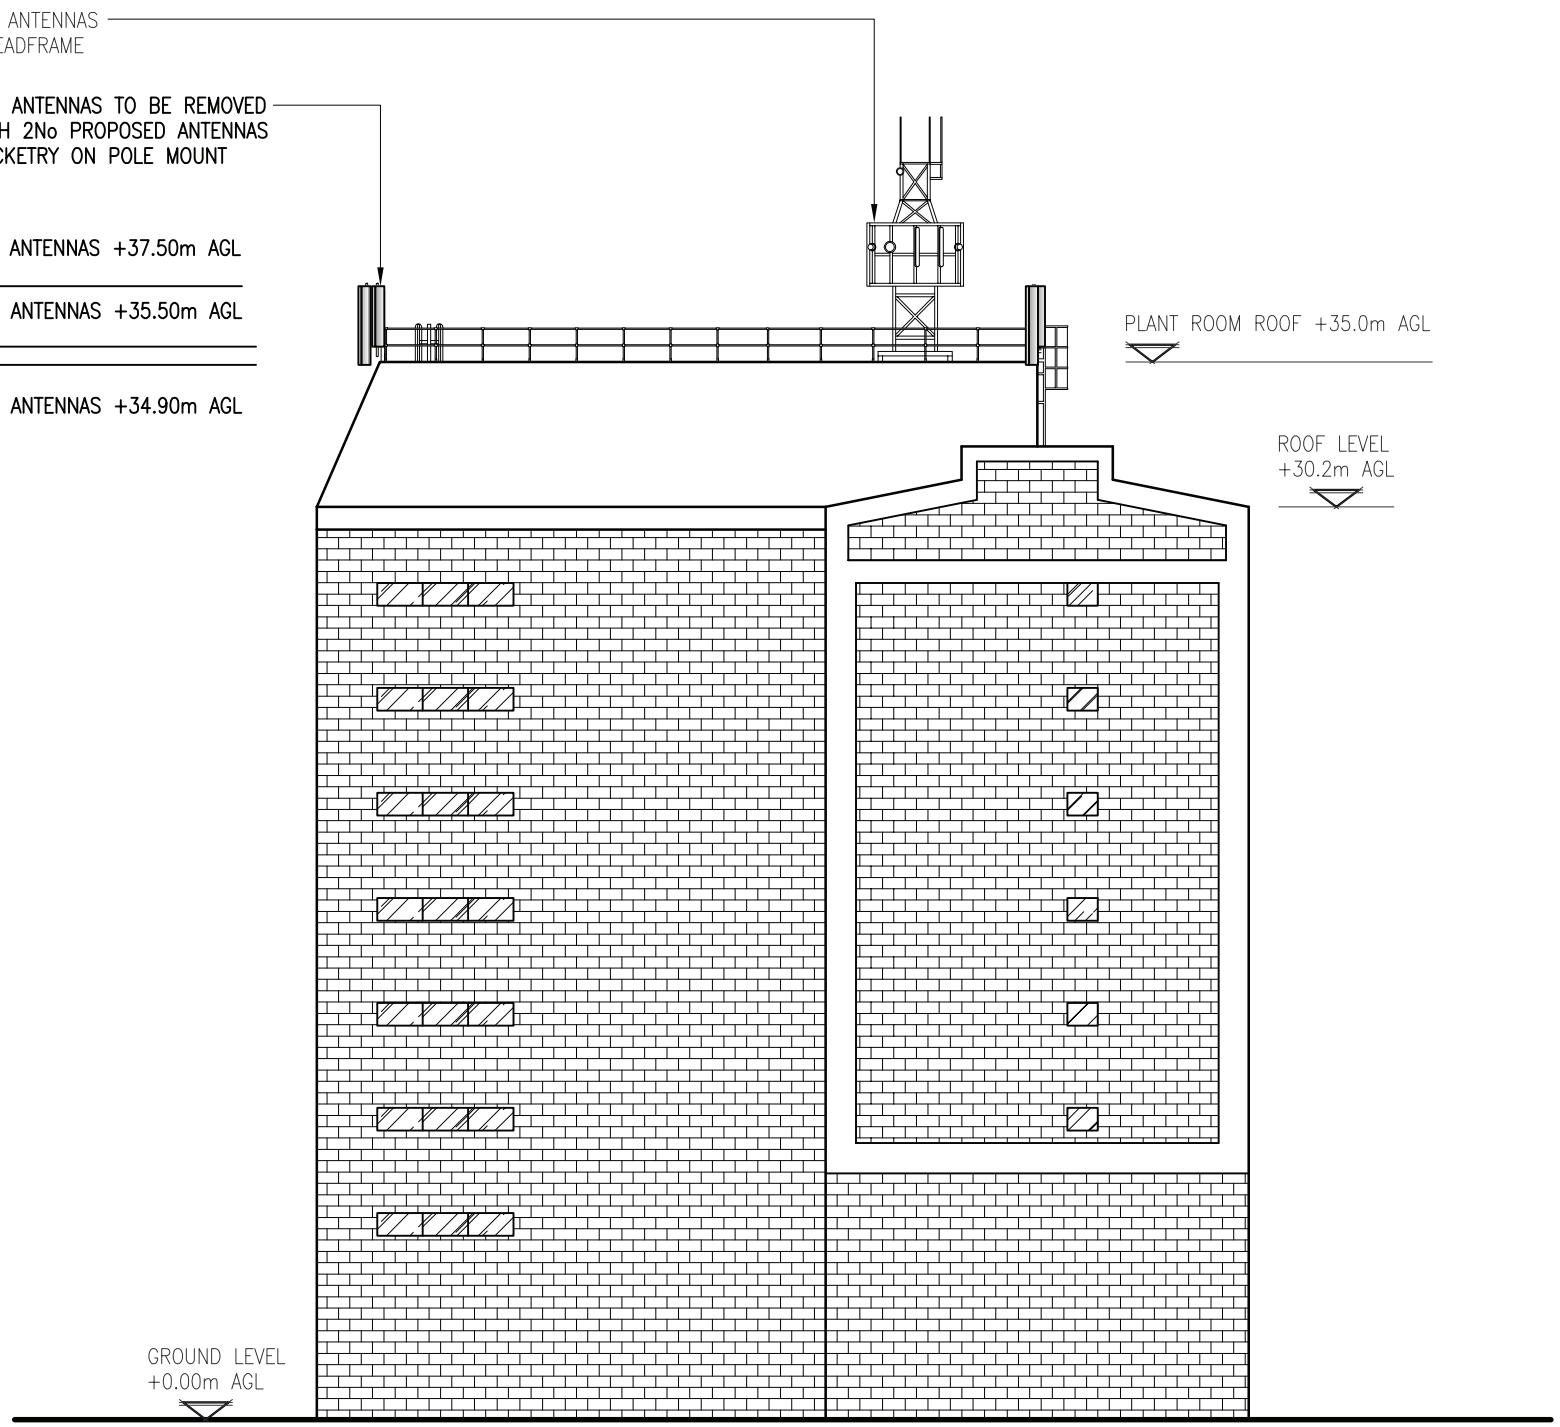

PROPOSED SOUTH EAST ELEVATION
(1:250)

The drawings comply with TEF & Vodafone Standard ICNIRP guidelines.
Designed in accordance with Cornerstone document: CORN/09/006

Notes:
1 ALL DIMENSIONS ARE IN MM UNLESS NOTED OTHERWISE

N.G.R. E: 384122 N: 397738

REV	MODIFICATION	BY	CH	DATE
A	Issued for Construction	JL	MH	16.05.13

MONO CONSULTANTS LIMITED
No. 58 Cygnet Court
Timothy's Bridge Road
Stratford-upon-Avon
Warwickshire
CV37 9NW
t. 44 (0)1789 206500
f. 44 (0)1789 206529
www.monoconsultants.com

CTIL

Cell Name	Opt
LINLEY HOUSE	A

Cell ID No

CTIL	Host	Sharer
(CTIL) 126084	(VF) 13176	(TEF) N/A

Site Address / Contact Details

LINLEY HOUSE
DICKINSON STREET
MANCHESTER
M1 6HR

Drawing Title: PROPOSED SOUTH EAST ELEVATION

Purpose of issue: PLANNING

Drawing Number: 306

Scale:	Drawn:	Date:	Issue:
As Shown	JL	16.05.13	B

Checked:	Date:	Approved:	Date:
MH	16.05.13	MH	16.05.13

EXISTING FEEDERS TO BE RE-USED SUBJECT TO SATISFACTORY FEEDER TESTS PRIOR TO INSTALLATION AND ON COMPLETION

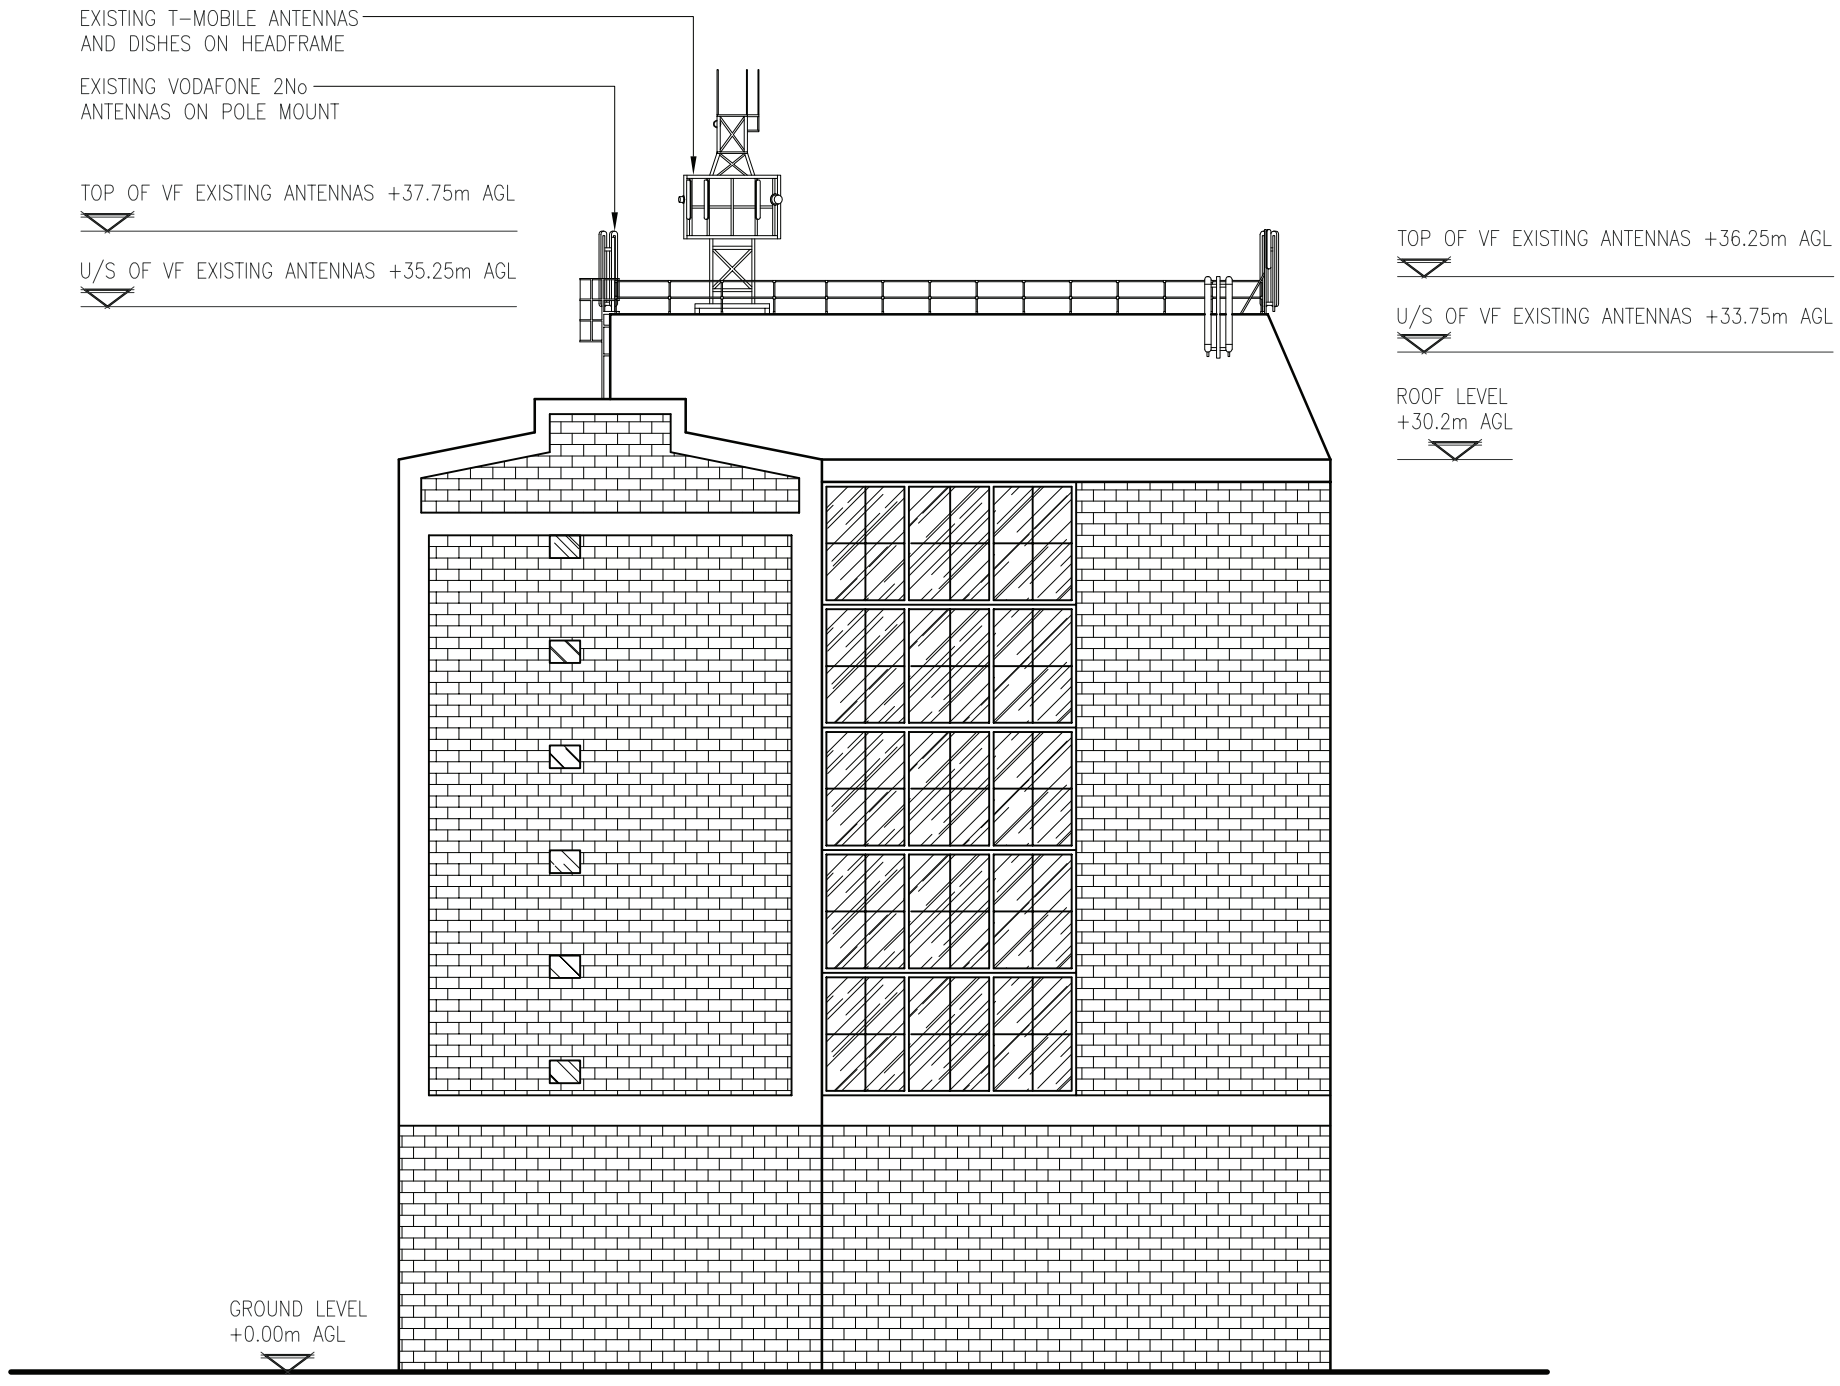

EXISTING NORTH WEST ELEVATION
(1:250)

The drawings comply with TEF & Vodafone Standard ICNIRP guidelines.
Designed in accordance with Cornerstone document: CORN/09/006

Notes:
1 ALL DIMENSIONS ARE IN MM UNLESS NOTED OTHERWISE

N.G.R. E: 384122 N: 397738

REV	MODIFICATION	BY	CH	DATE
A	Issued for Construction	JL	MH	16.05.13

MONO CONSULTANTS LIMITED
No. 58 Cygnet Court
Timothy's Bridge Road
Stratford-upon-Avon
Warwickshire
CV37 9NW
t. 44 (0)1789 206500
f. 44 (0)1789 206529
www.monoconsultants.com

CTIL

Cell Name	Opt
LINLEY HOUSE	A

Cell ID No

CTIL	Host	Sharer
(CTIL) 126084	(VF) 13176	(TEF) N/A

Site Address / Contact Details

LINLEY HOUSE
DICKINSON STREET
MANCHESTER
M1 6HR

Drawing Title: EXISTING NOTH WEST ELEVATION

Purpose of issue: PLANNING

Drawing Number: 307

Scale:	Drawn:	Date:	Issue:
As Shown	JL	16.05.13	

Checked:	Date:	Approved:	Date:
MH	16.05.13	MH	16.05.13

EXISTING FEEDERS TO BE RE-USED SUBJECT TO SATISFACTORY FEEDER TESTS PRIOR TO INSTALLATION AND ON COMPLETION

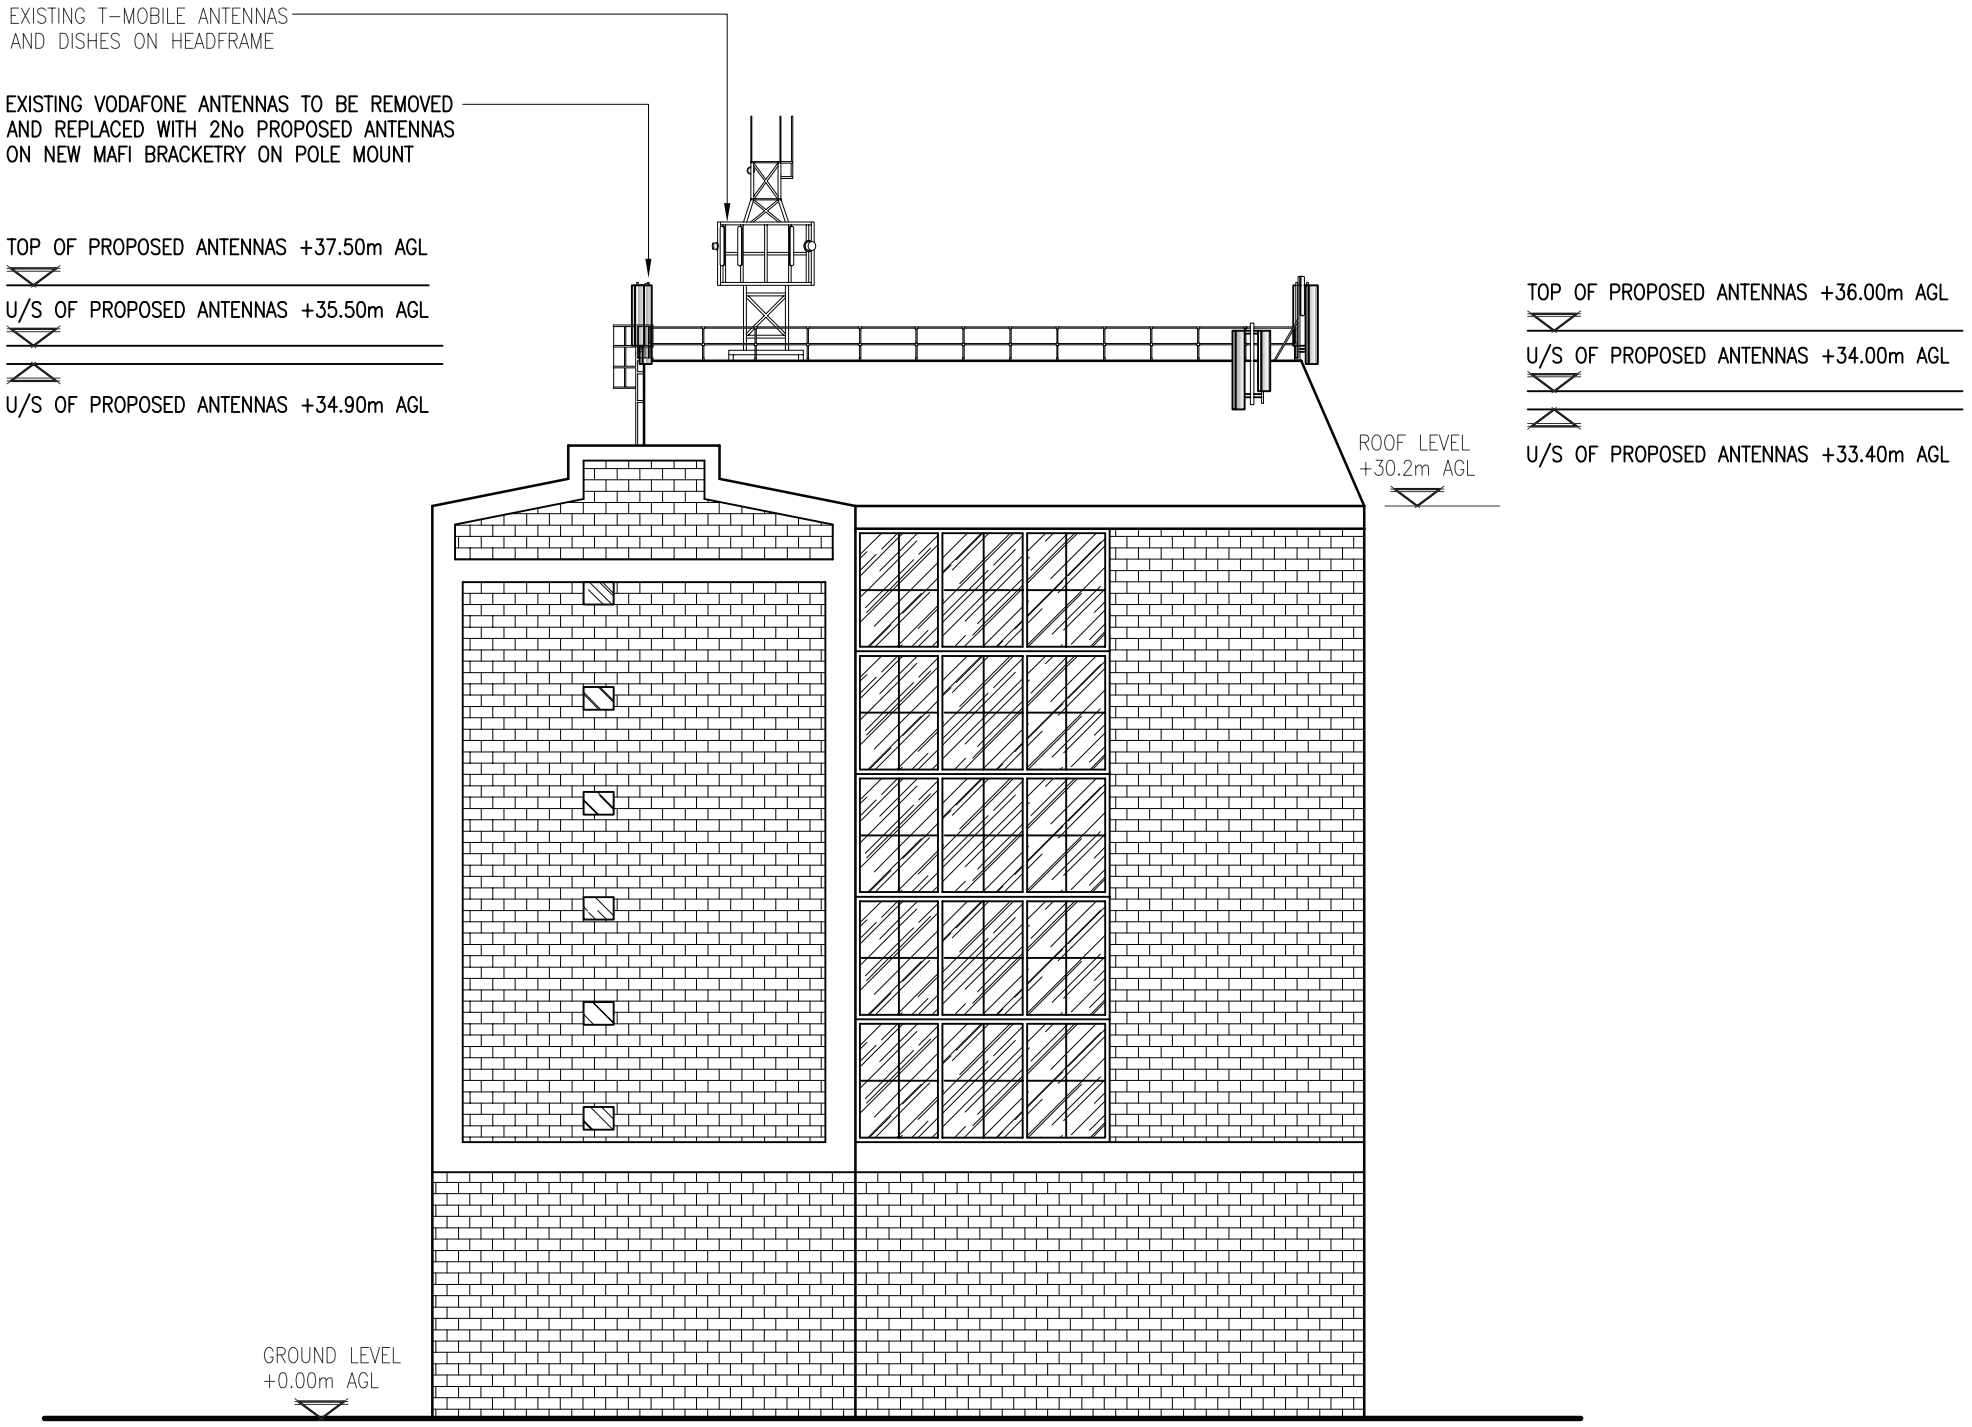

PROPOSED NORTH WEST ELEVATION
(1:250)

The drawings comply with TEF & Vodafone Standard ICNIRP guidelines.
Designed in accordance with Cornerstone document: CORN/09/006

Notes:
1 ALL DIMENSIONS ARE IN MM UNLESS NOTED OTHERWISE

N.G.R. E: 384122 N: 397738

REV	MODIFICATION	BY	CH	DATE
A	Issued for Construction	JL	MH	16.05.13

mono
MONO CONSULTANTS LIMITED
No. 58 Cygnet Court
Timothy's Bridge Road
Stratford-upon-Avon
Warwickshire
CV37 9NW
t. 44 (0)1789 206500
f. 44 (0)1789 206529
www.monoconsultants.com

CTIL

Cell Name	Opt
LINLEY HOUSE	A

Cell ID No

CTIL	Host	Sharer
(CTIL) 126084	(VF) 13176	(TEF) N/A

Site Address / Contact Details

LINLEY HOUSE
DICKINSON STREET
MANCHESTER
M1 6HR

Drawing Title: PROPOSED NORTH WEST ELEVATION

Purpose of issue: PLANNING

Drawing Number: 308

Scale:	Drawn:	Date:	Issue:
As Shown	JL	16.05.13	B

Checked:	Date:	Approved:	Date:
MH	16.05.13	MH	16.05.13