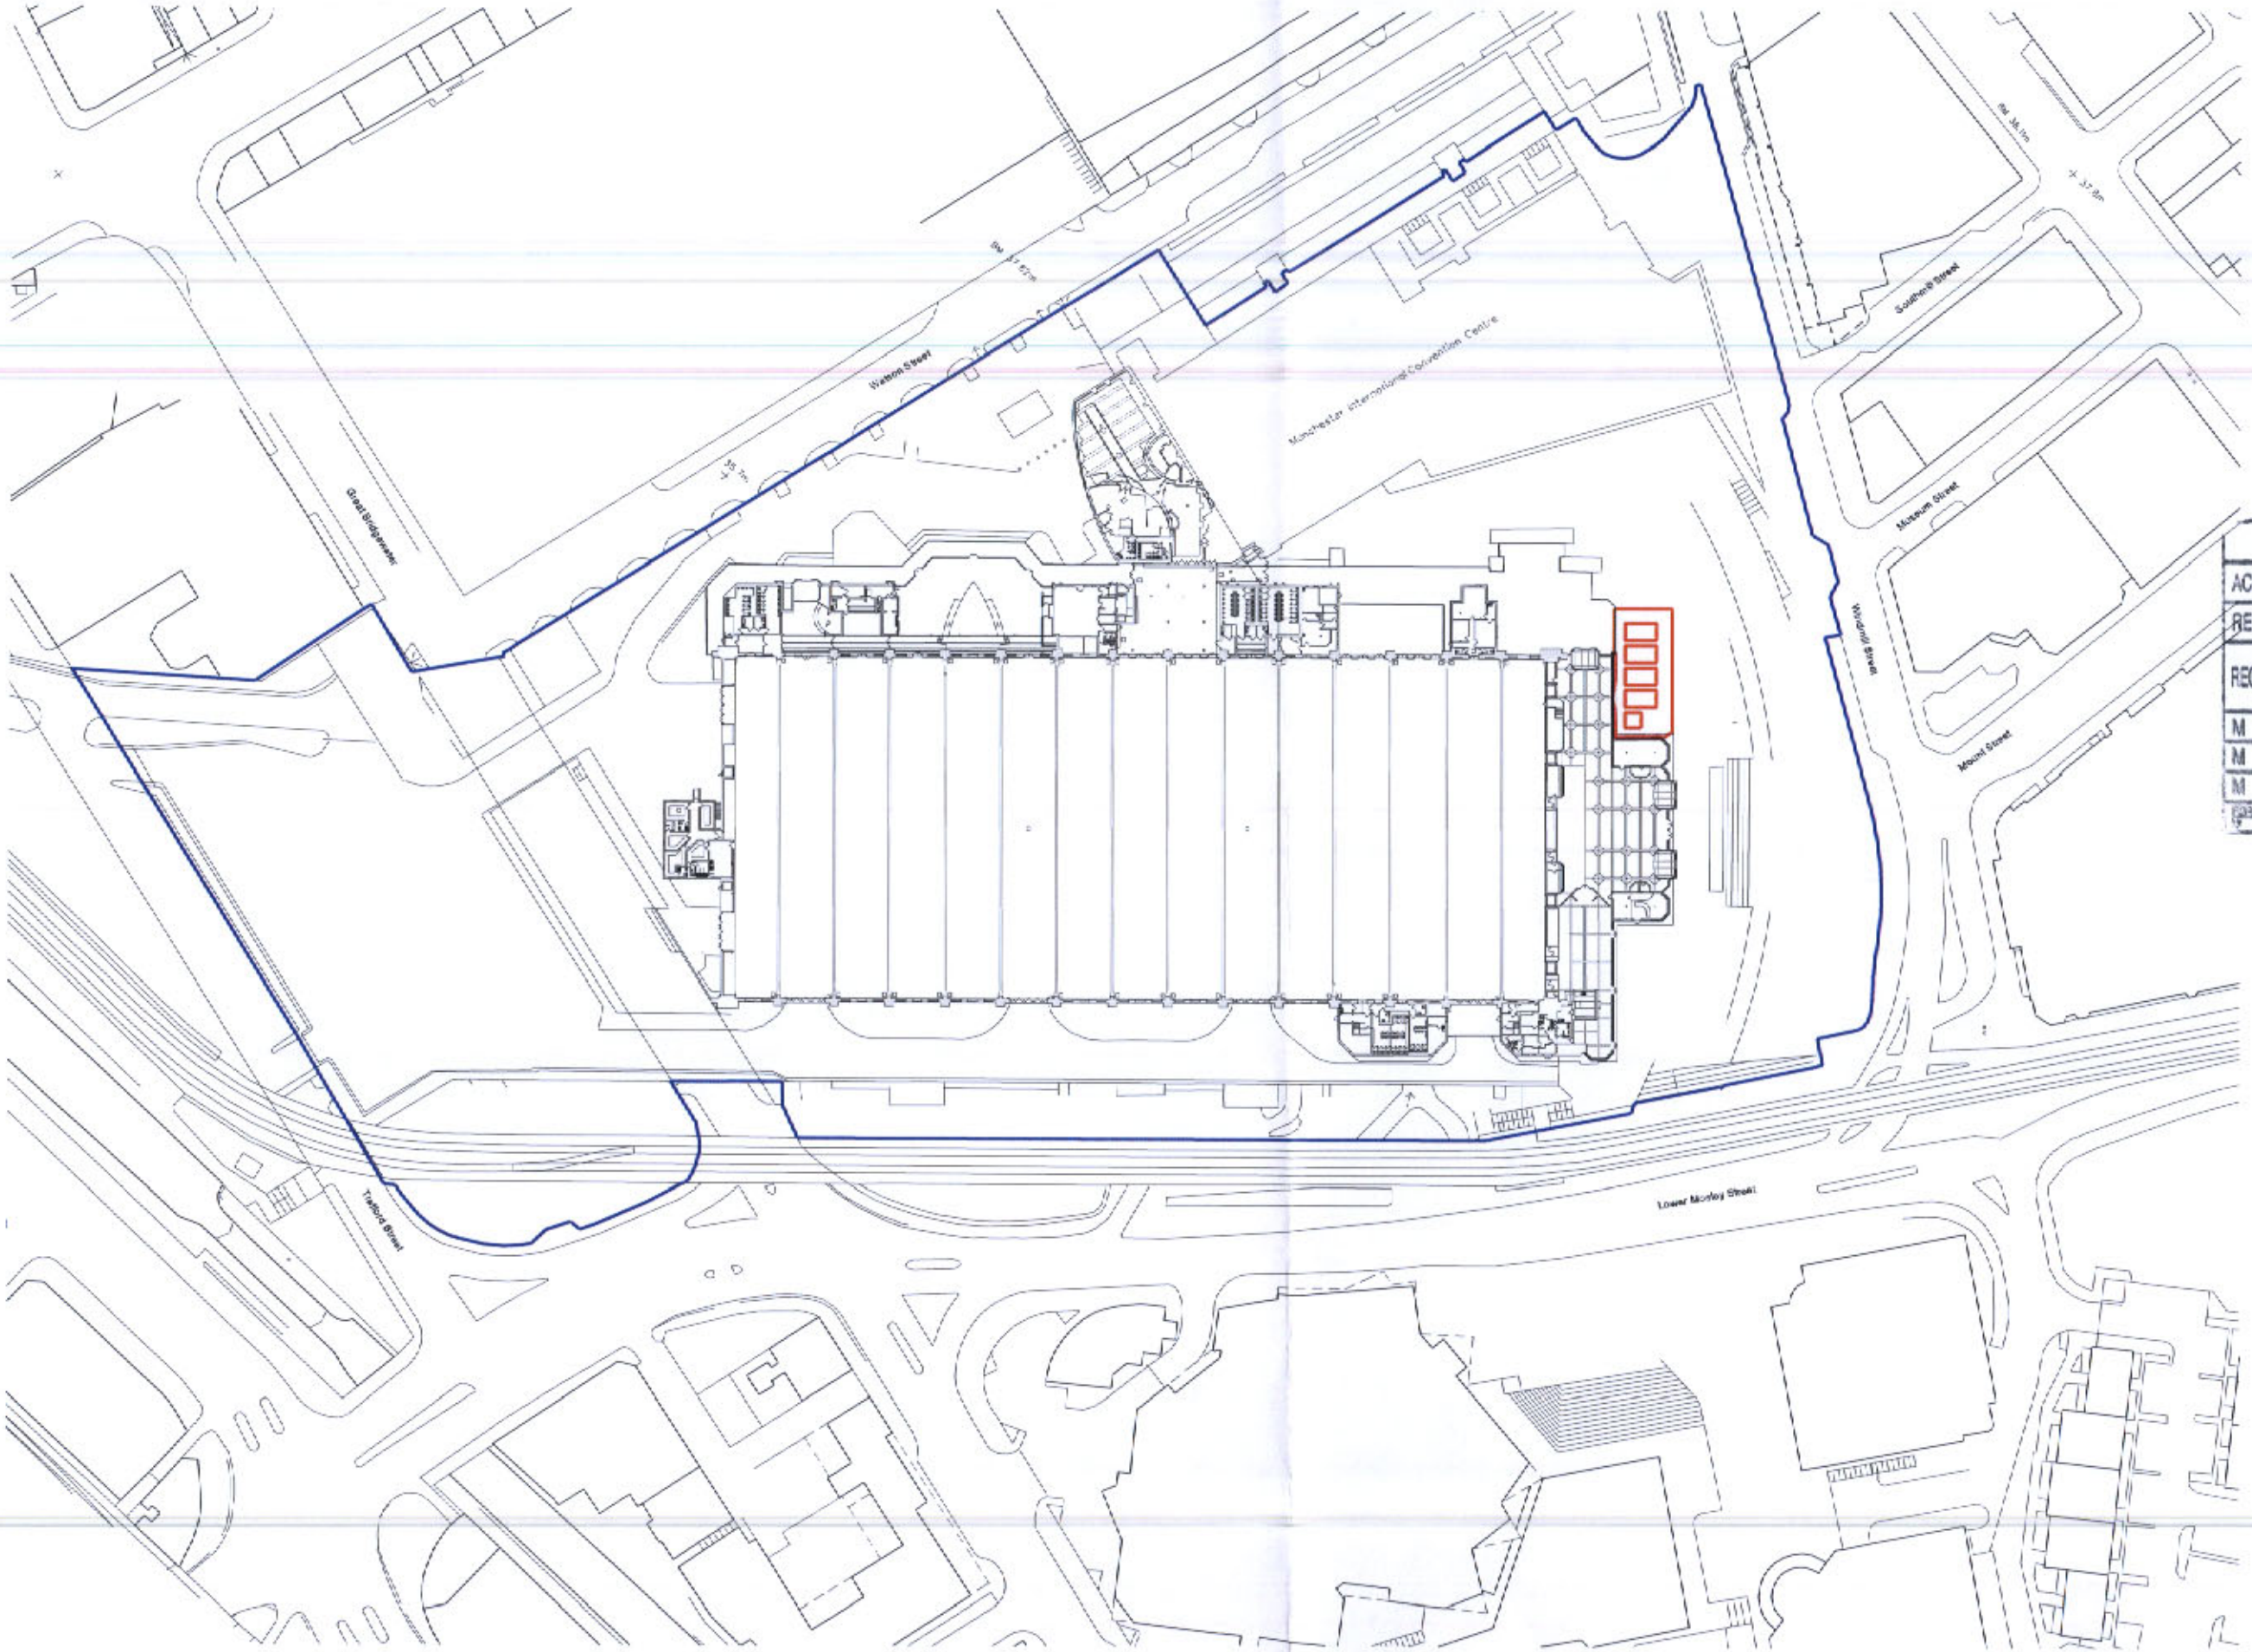

project
manchester central

job number
999

title
Temporary WC Site plan
PHASE 1

drawing number
al(sk)36

revision

scale
1:1250 @ A3

date
FEB 2008

drawn by
PS

checked by

notes / revision

PLANNING
ACK'D
REPLIED
RECD 10 APR 2008

	INIT REC'D	DATE
M		
M		
M		
FOR ACTION		

Temporary WC hoarding & portakabin location

Manchester Central site boundary

issued for
information only

stephenson | bell
architects and planners

aeroworks
5 adair street manchester M1 2NQ
t 0161 273 7204 f 0161 272 8553
e e-mail@stephenson-bell.com
w www@stephenson-bell.com

drawing number **revision**
al(sk)36

title
Temporary WC Site plan
PHASE 1

This design and drawing is the copyright of stephenson bell limited and may not be reproduced in any form whatsoever without prior written consent issue of the drawing does not impart any real or implied copyright licence. **do not scale from this drawing**