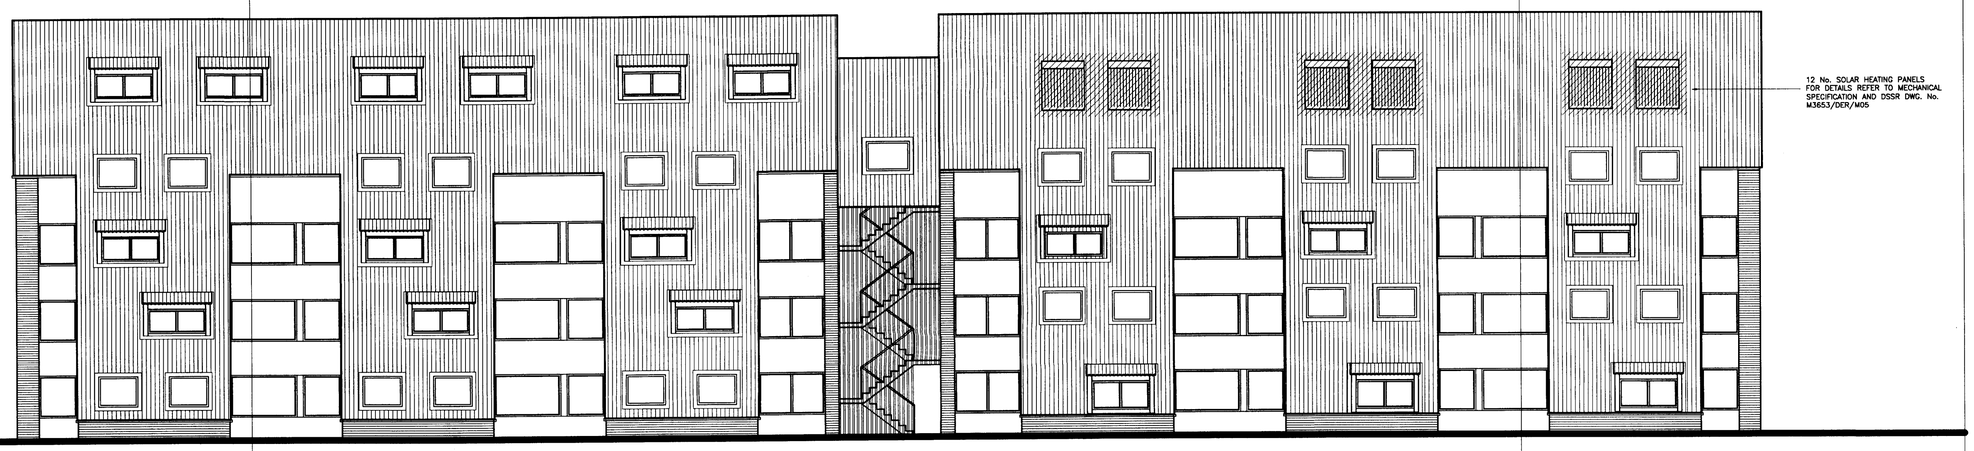

FRONT AND REAR ELEVATIONS

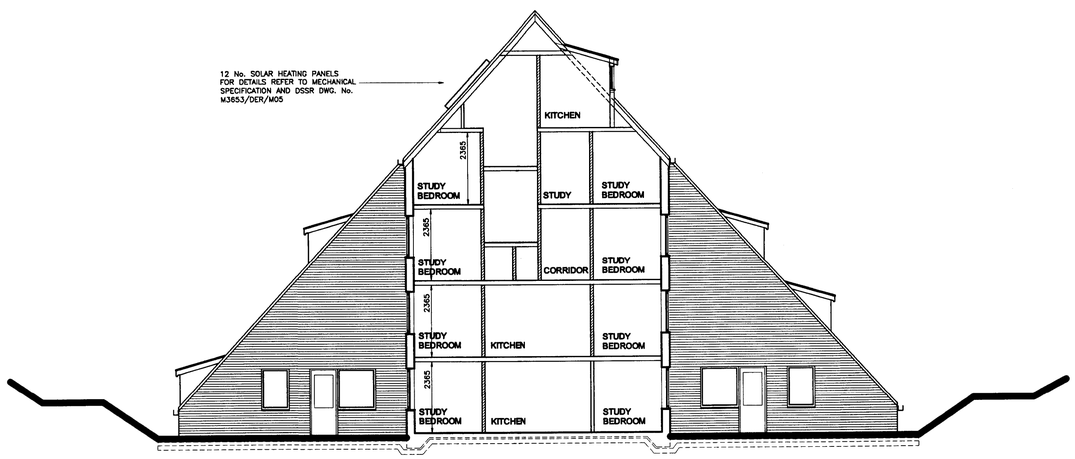

SECTION A - A

DERBY HOUSE

P2 SOLAR PANELS RE-POSITIONED 14/4/08

REV	COMMENT	DATE

RECD 17 APR 2008

The University of Manchester
MANCHESTER 1824
Directorate of Estates
Beyer Building
The University of Manchester
Oxford Road
Manchester
M13 9PL
Tel. 0161 275 2625
Fax. 0161 275 3880

DESIGN SERVICES GROUP

DRAWING STATUS: PLANNING

PROJECT NAME: PROPOSED REFURBISHMENT — PROJECT NO.: 5115

BUILDING NAME: DERBY HOUSE — BUILDING NUMBER: 043AF

SUB-SITE NAME: WHITWORTH PARK

SITE NAME: SOUTH CAMPUS

TITLE: PROPOSED SOLAR HEATING PANELS SHEET 2

DRAWING NO.: 043AF-5115-A026 — ISSUE: P2

PROJECT MANAGER: PC — DATE: MARCH '08 — SCALE: 1/100 @ A1

DRAWN: JTN — CHECKED: — APPROVED: