Any discrepancy or query concerning this drawing should be referred to the Architect

NOTE
THESE DRAWINGS HAVE BEEN PREPARED FROM INFORMATION MADE AVAILABLE BY ASHLEY BANK PROPERTY SERVICES PLC.
NO LIABILITY IS ACCEPTED BY HLN ARCHITECTS FOR ANY DISCREPANCIES IN THE SURVEY INFORMATION PROVIDED

PLANNING
ACK'D
REPLIED
RECD 14 JAN 2009
	INIT	REC'D	DATE
M			
M			

PLANNING
ACK'D
REPLIED
REC 12 NOV 2008
	INIT	REC'D	DATE
M			
M			
FOR ACTION

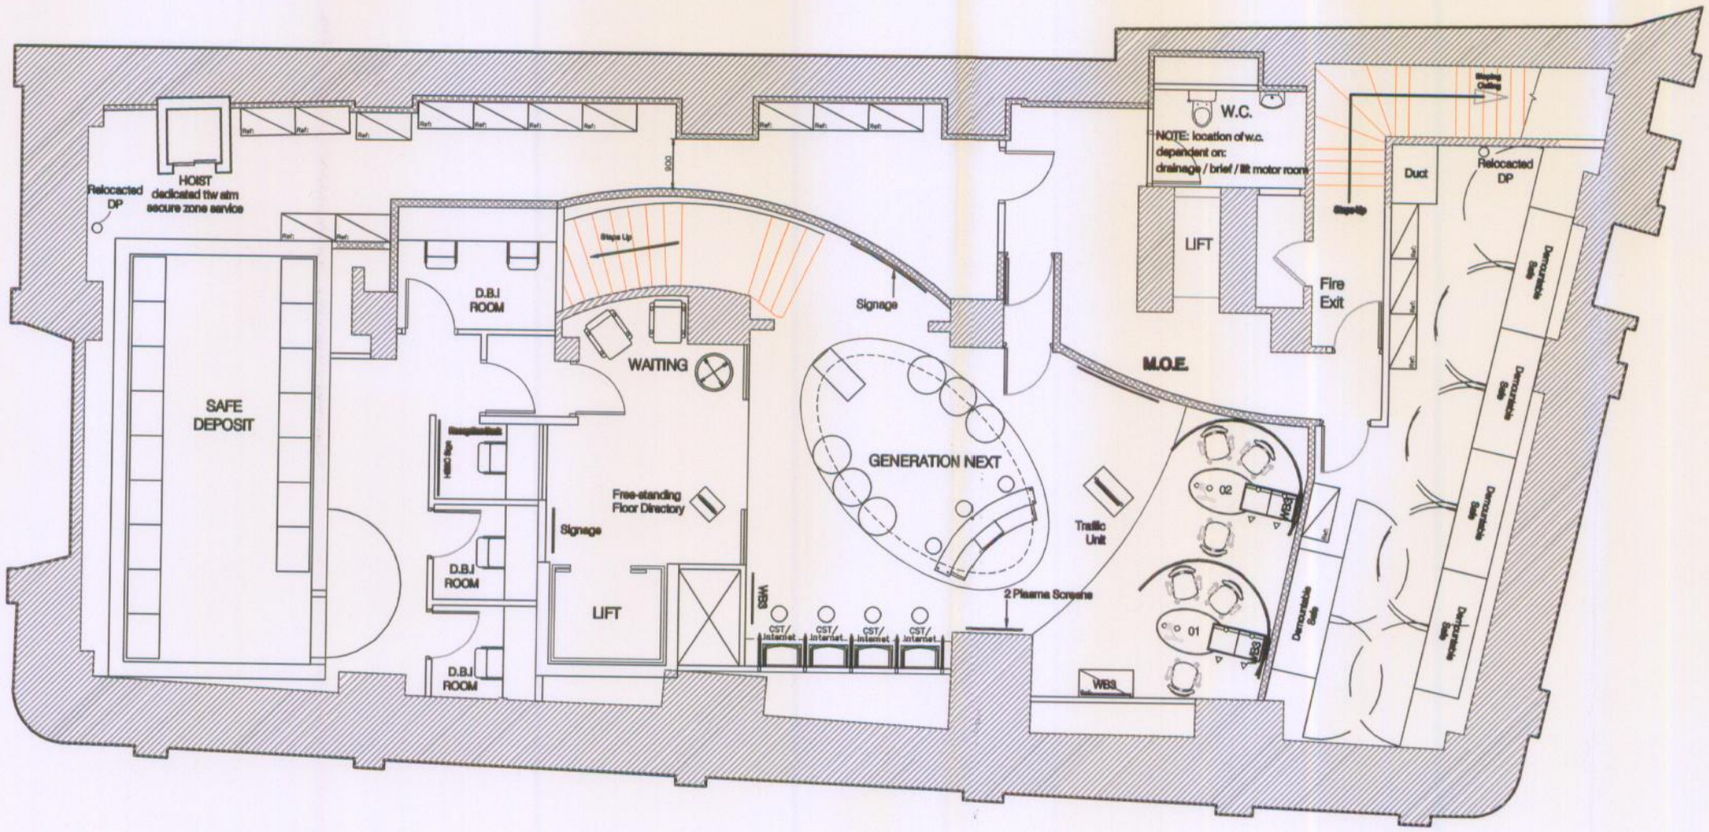

B	01/11/07	IR	Design development
A	25/10/07	IR	Student Zone waiting area, signage revised
Rv	Date	Init	Ch

REVISIONS

SCHEME DESIGN

Project
HSBC Bank plc
ST. ANN'S SQ.
MANCHESTER

Drawing Title
Basement Floor Plan
AS PROPOSED

drawn by	date 16/10/07	scale 1:100 @ A0
checked by	date	Do not scale this drawing

hlnarchitects
21/22 Neptune Court
Vanguard Way Cardiff CF24 5PJ
Tel. 029 2089 0911
Fax. 029 2057 4000
E-mail: admin@hlnarchitects.com

Job No	Drawing No	
5127	[20] 221	B