Do not scale off this drawing. All dimensions to be checked on site prior to manufacture and construction. This drawing is the property of Harrison Ince Partnership and should not be reproduced without permission.
All discrepancies to be brought to the attention of the architect immediately.
This drawing to be read in conjunction with the specification / bill of quantities and related drawings.

REVISIONS			
-	FIRST ISSUE	DD/MM/YY	XX
C	WINDOW POSITIONS ALTERED IN LINE WITH PLANS, GLAZED OVERHANG REDUCED	16/04/08	CT
D	PLANT ROOM DOOR AND LOUVRES ADDED	13/05/08	RA

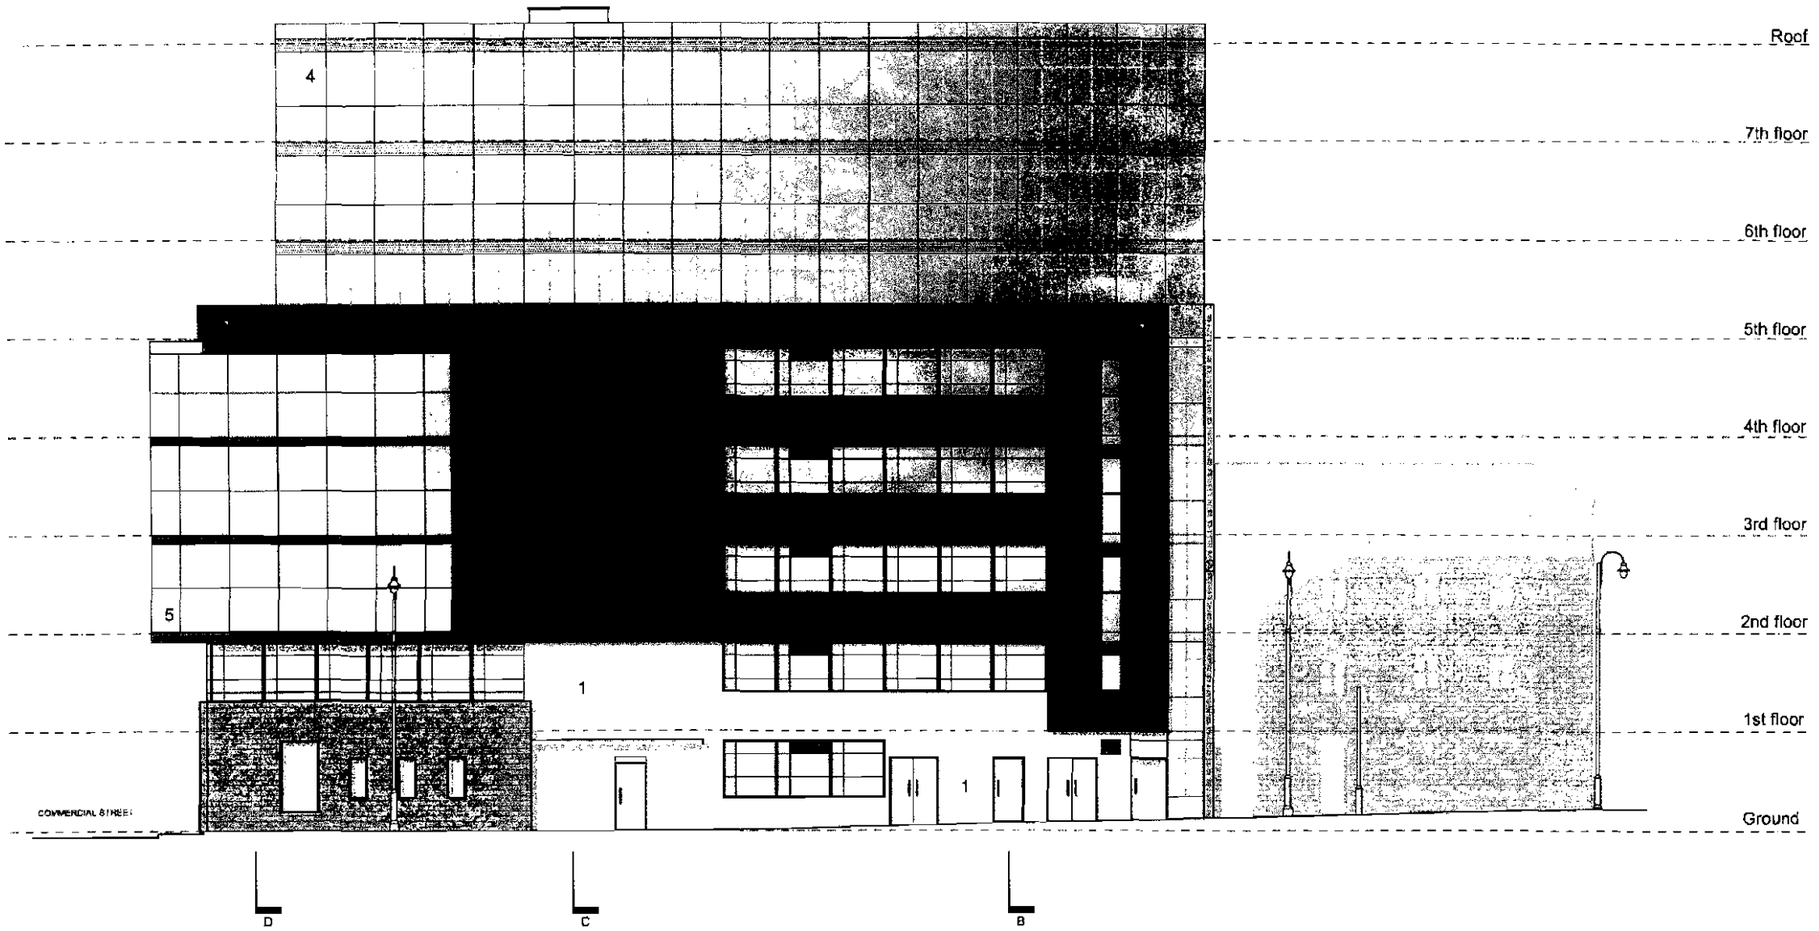

KEY
1 STONE COLOURED RENDER
2 RED BRICK
3 DARK GREY ZINC CLADDING
4 CURTAIN WALL GLAZING SYSTEM
5 FRAMED GLASS
6 METAL LOUVERS

PLANNING
ACK'D
REPLIED
RECD 14 MAY 2008

HARRISON INCE ARCHITECTS INTERIOR DESIGNERS
2, Jordan Street, Knott Mill, Manchester M15 4PY
Tel: 0161 236 2050
Fax: 0161 236 0807

client

project KNOTT MILL CREATIVE QUARTER

title COMMERCIAL ST PROPOSED ELEVATIONS

date	OCT 2007	scale	1:200 @ A3
job no.	1F08	dwg. no.	AV02/ rev D
drawn	CAD/LL	checked	