

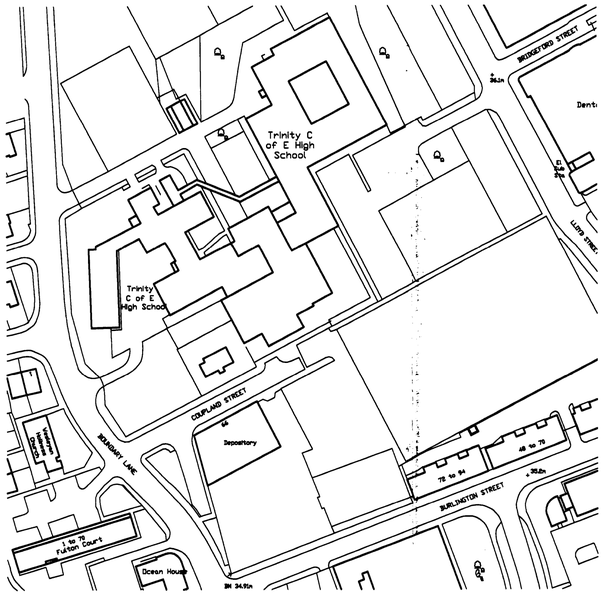



SITE LOCATION PLAN 1:1250

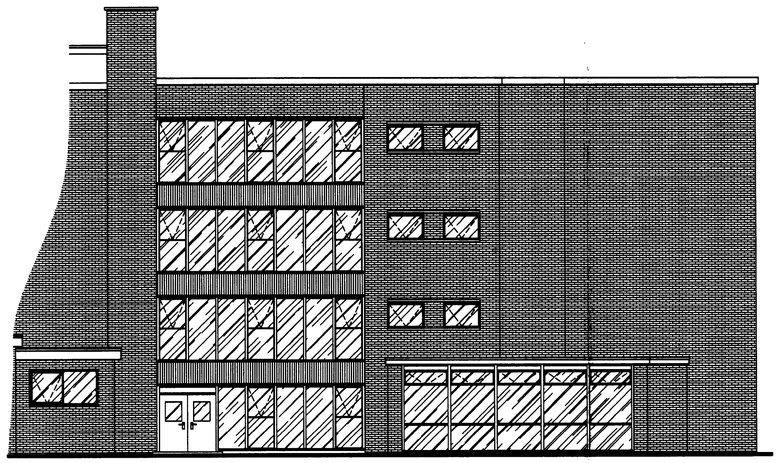


EXISTING NORTH ELEVATION

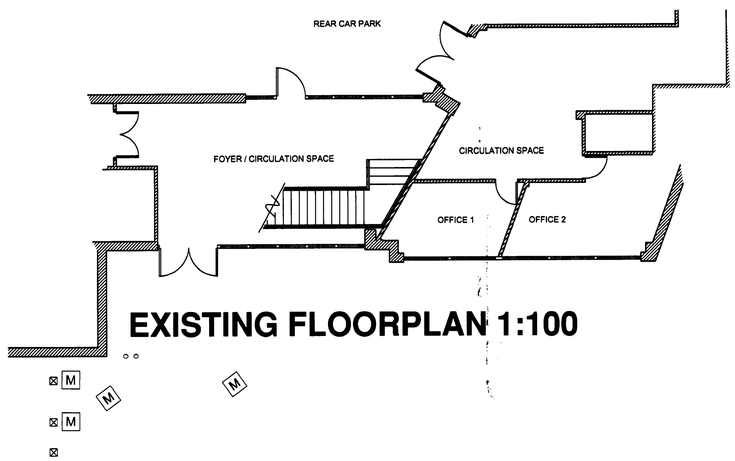

EXISTING FLOORPLAN 1:100

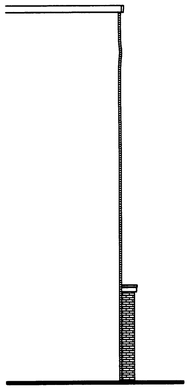

EXISTING EAST ELEVATION

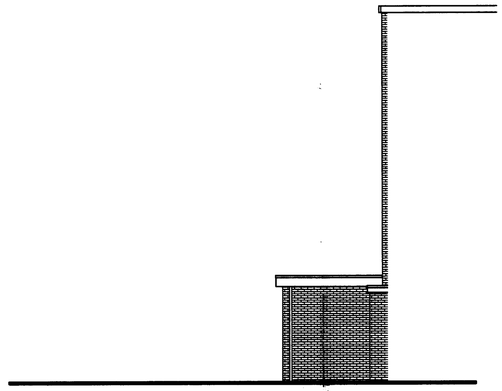

EXISTING WEST ELEVATION

PLANNING
ACKD
REPLIED
RECD 27 JUN 2008

NOTES

The Contractor shall comply with the current Building Regulations whether or not specifically stated on these drawings.
The Contractor shall check and verify all building and site dimensions, levels and sewer invert levels at connection points before work starts.
Do not scale measurements. If in doubt - ask.
This drawing is copyright and may not be copied or given to a third party without written authority from Cowan and Co.

CDM Principles - Managing Hazards

Designers do not need to mention every hazard or assumption, as this can obscure significant issues, but they do need to point out significant hazards.

These are not necessarily those that result in the greatest risks but those that are:

A) Not likely to be obvious to a competent contractor or other designer.
B) Unusual, or
C) Likely to be difficult to manage effectively.

Amendments

Date	Revisions	Rev
--	--	-

Project: CLASSROOM EXTENSION

Drg. No.: 2540-01

Rev.: -

Client: THE SCHOOL GOVERNORS, TRINITY HIGH SCHOOL, MANCHESTER

Drawing Title: EXISTING PLANS & ELEVATIONS

Scale: 1 : 50 / 1 : 100

Drawn by: RS

Date: JUNE 08

Checked: -

COWAN & CO
CHARTERED ARCHITECTS
CHARTERED BUILDING SURVEYORS
18 Eaton Avenue,
Matrix Park,
Euxton, Preston, PR7 7NA.
Telephone 01772 425360
Fax 01772 425369
E-mail admin@cowanandco.com