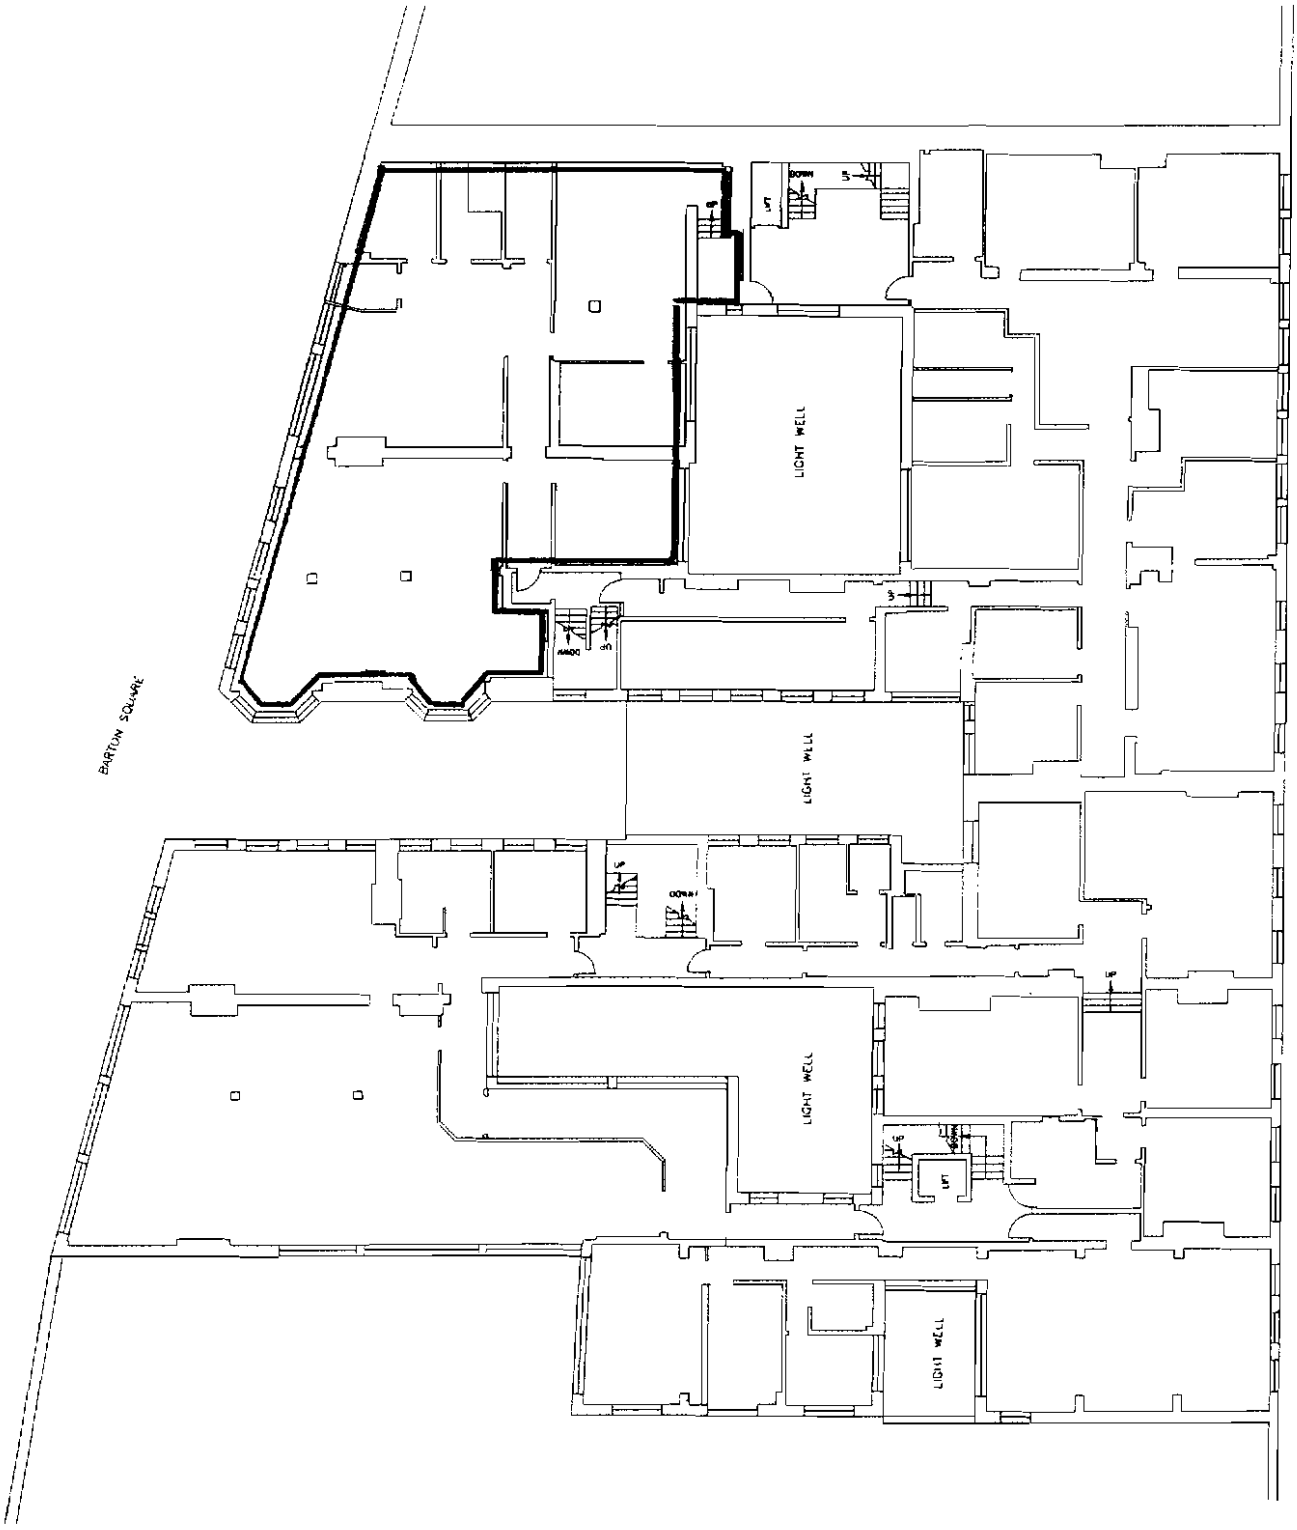


Do not scale. Contractors must check all dimensions on site before preparing production drawings or commencing any work.

This drawing and its design is the copyright of Cartwright & Gross and may not be reproduced in any form whatsoever without their prior express written consent.

Drawing number	CAD Ref	Drawing	Scale
434/01	ex1	Existing Plan	Do Not Sca
Client		**Project**	**Date**
Fraterdrive M.P.A.S.		2nd Floor Rear Suite 12 St Ann's Square Manchester	04/03/09

Cartwright&Gross Chartered Architects
The Golden Lion Middle Hillgate Stockport SK1 3EH Tel - 0161 480 1119 Fax - 0161 480 3311

ARCHITECTS