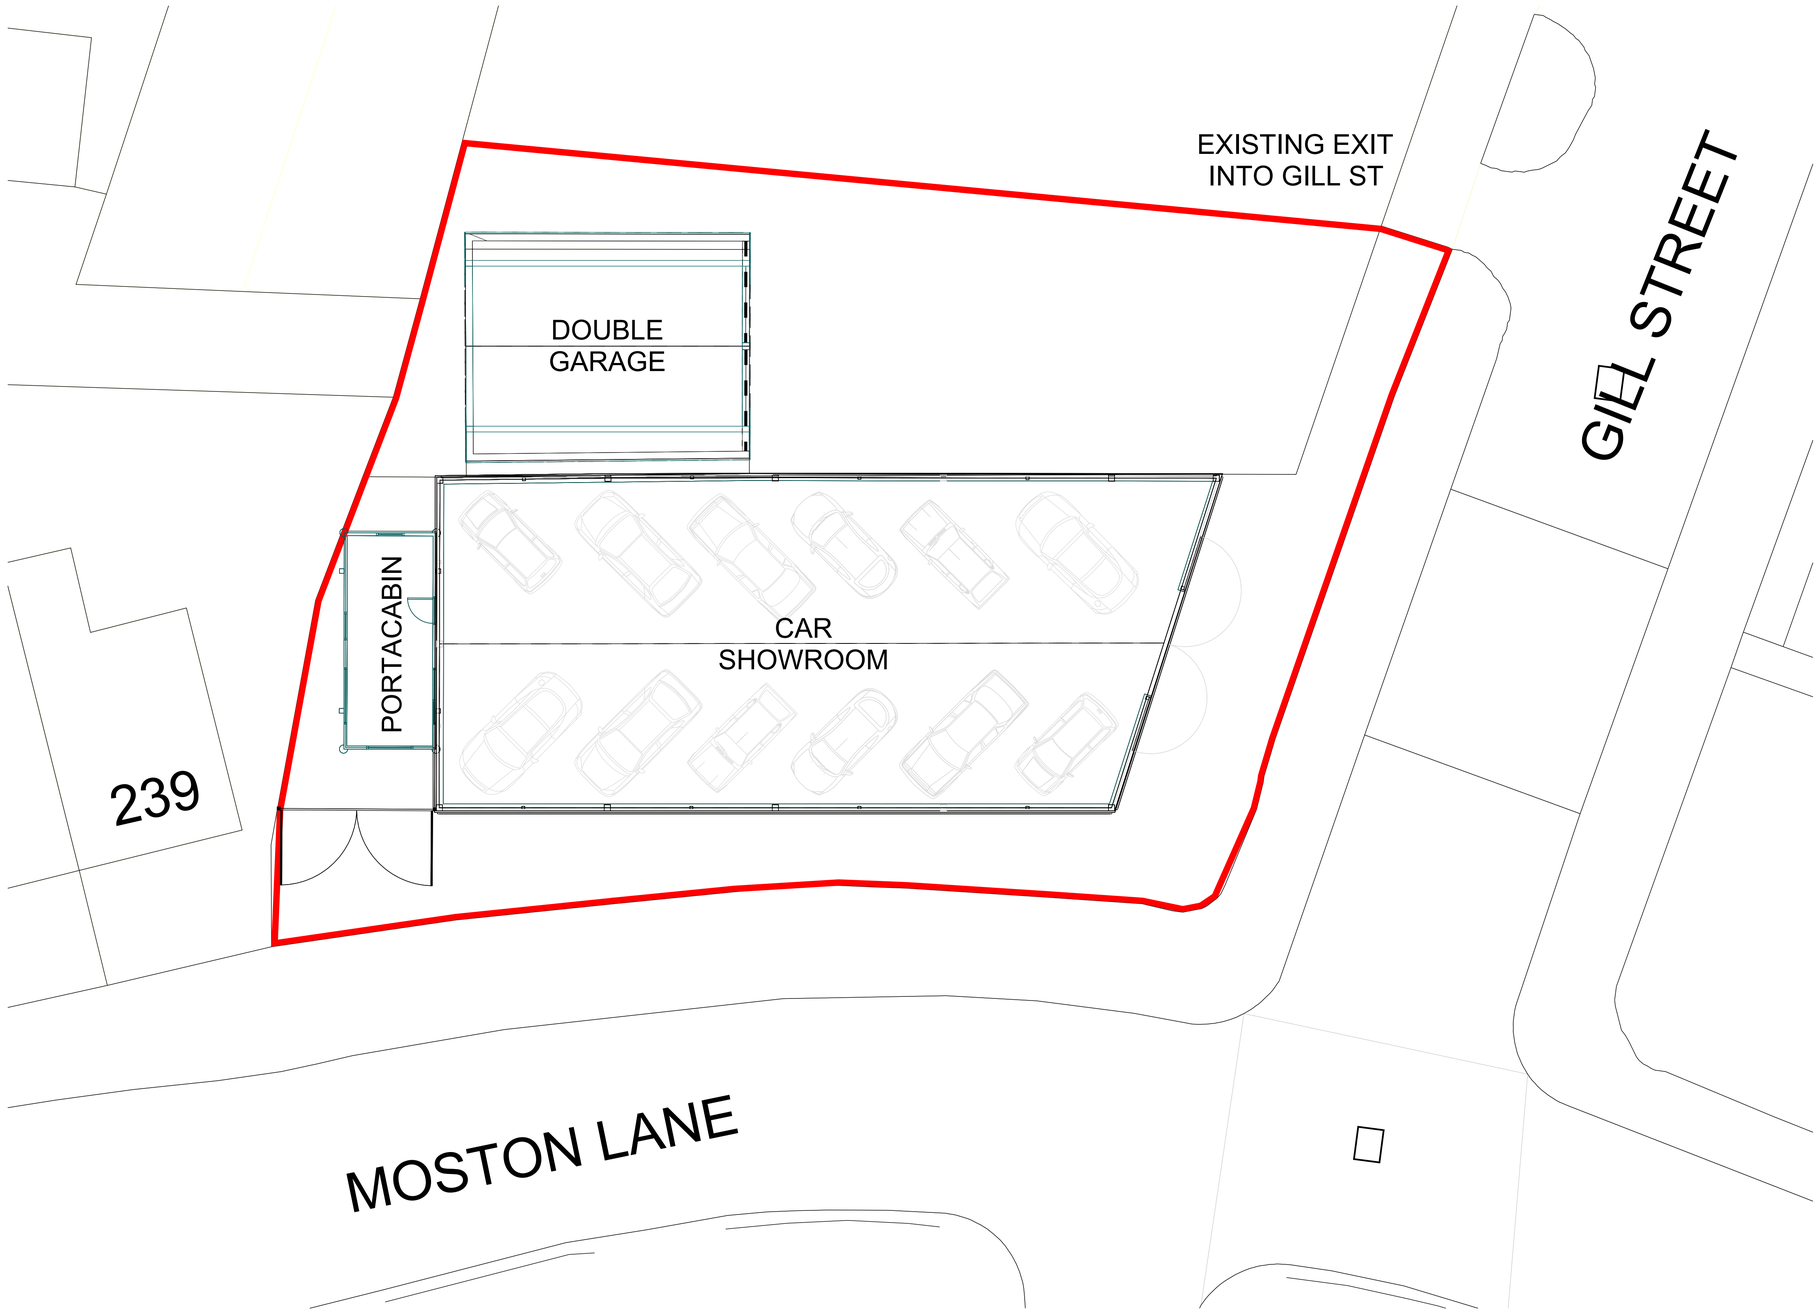

0m 1m 2m 3m 4m 5m 10m 15m 20m

1:100

PLANNING APPLICATION

DEBTAL ARCHITECTURE.
72 Bury New Road, Manchester. M25 0JU.
Tel: 0161 773 1630 Fax: 0560 125 9308
www.debtalarchitecture.co.uk

PROJECT
Conversion of Car Dealership
to Car Valet

CLIENT
Eli Hysku & Jakup Gashi
Apartment 320
3 Stillwater Drive, Manchester.
M11 4TE

TITLE
EXISTING PLAN

DATE FEB 2012
SCALE 1:100 @ A1
DRAWING NO. DA1207. 02
Rev. -

ALL CONTRACTORS MUST VISIT THE SITE, TAKE SITE DIMENSIONS RELATIVE TO THIS DRAWING AND NOTIFY THE DESIGNER OF ANY DISCREPANCIES UNCOVERED ON SITE. SEWER INVERT LEVELS MUST BE VERIFIED BEFORE WORK COMMENCES. THIS DRAWING MUST BE CHECKED AGAINST ANY OTHER STRUCTURAL/SPECIALIST DRAWINGS PROVIDED. ALL CONTRACTORS TO COMPLY WITH CURRENT BUILDING REGULATIONS WHETHER OR NOT SPECIFIED ON THIS DRAWING.