Zizzi, Left Bank, Spinningfields Square, Manchester, M3 3AN.

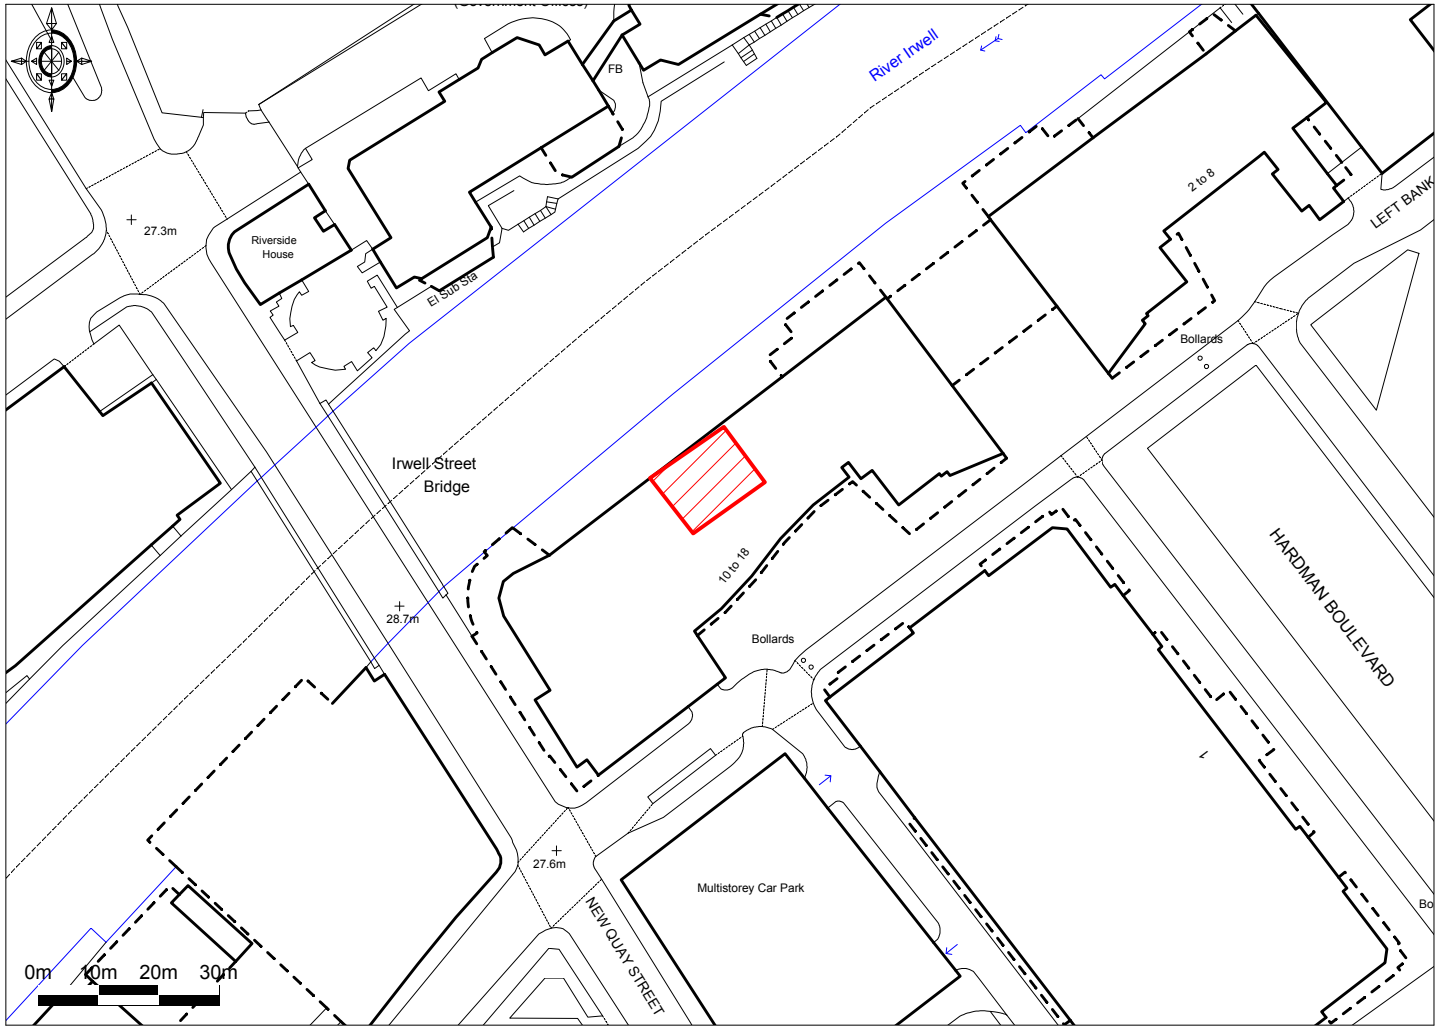

Ordnance Survey © Crown Copyright 2011. All rights reserved. Licence number 100020449. Plotted Scale -**1:1250**

Promap®

Plan No: ZSLBMNL171111
Original Paper Size: A4