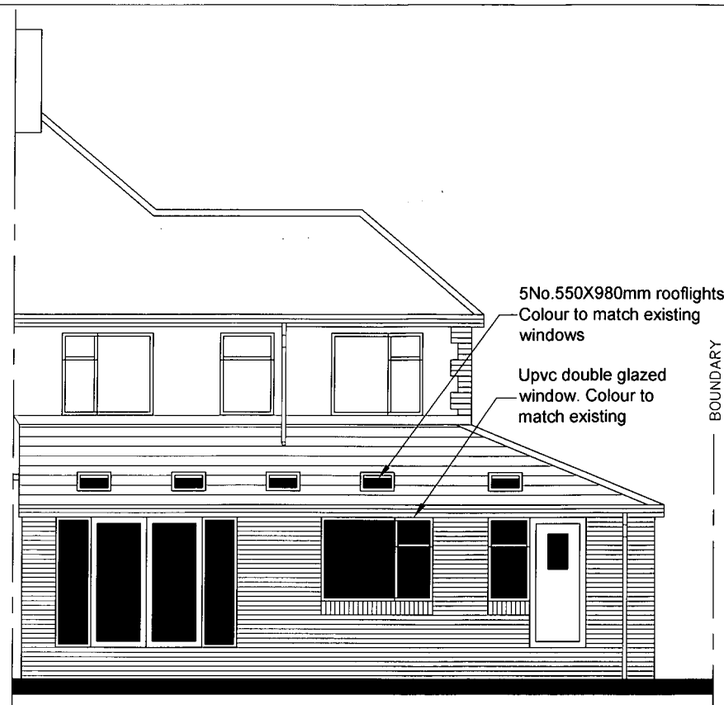

REAR ELEVATION
SCALE 1:100

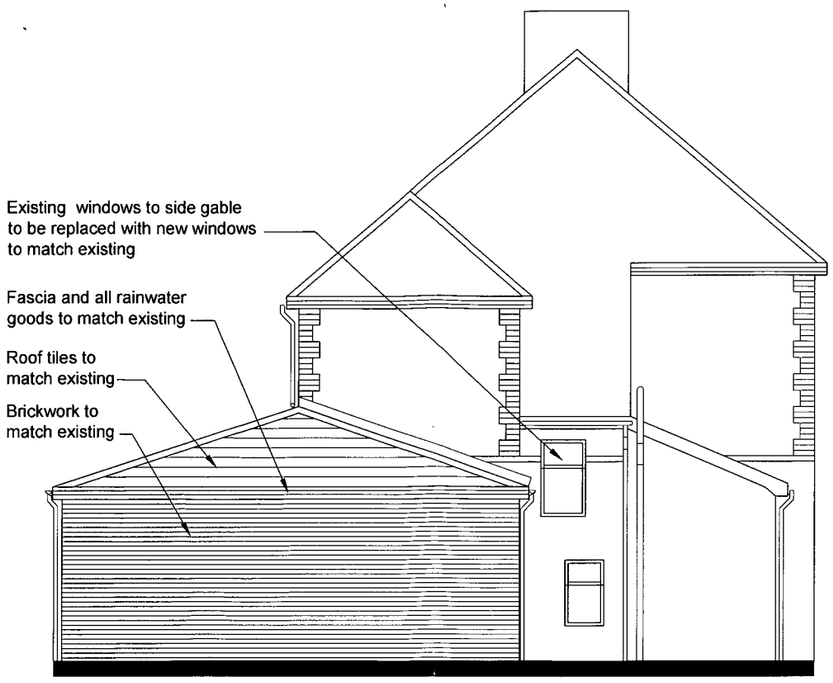

SIDE ELEVATION
SCALE 1:100

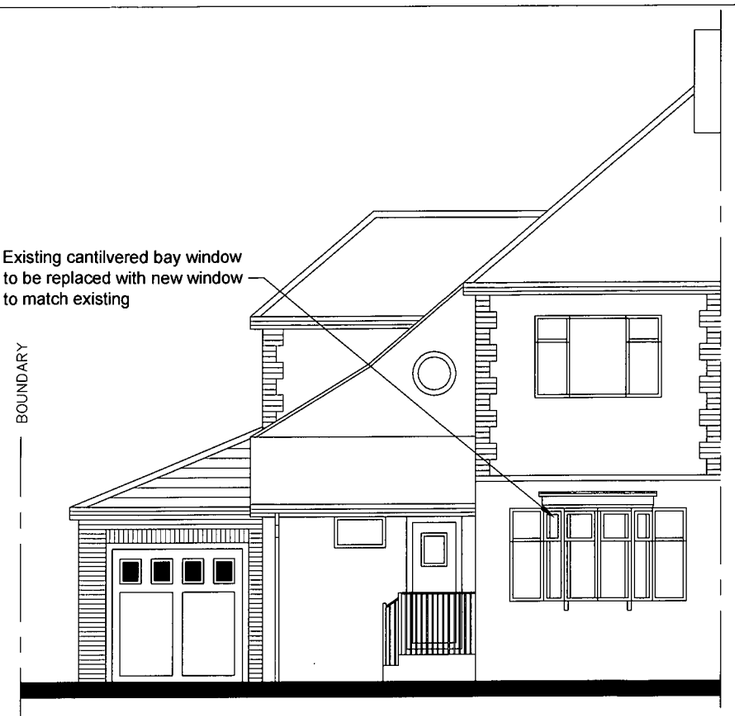

FRONT ELEVATION
SCALE 1:100

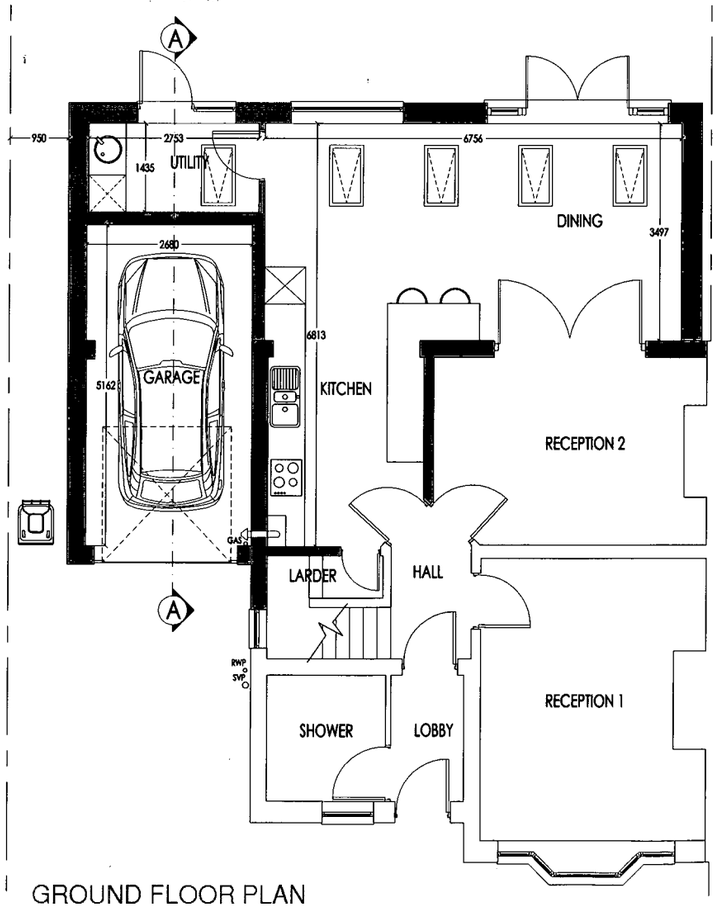

GROUND FLOOR PLAN
SCALE 1:100

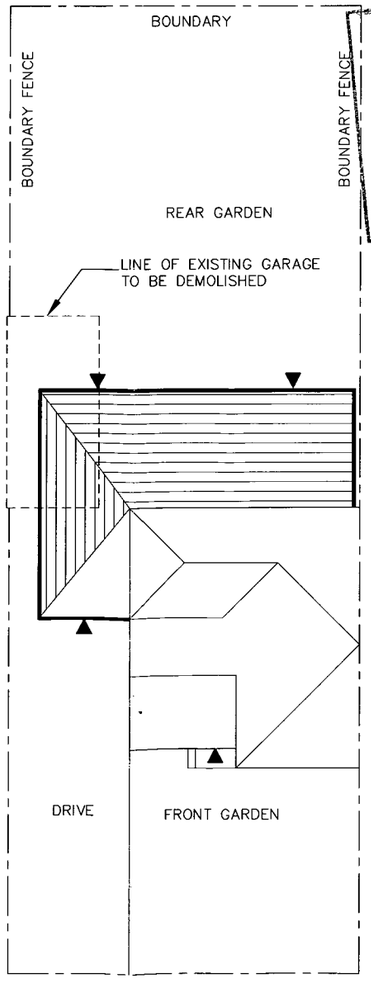

SITE PLAN
SCALE 1:200

PLANNING AND BUILDING CONTROL
26 FEB 2013

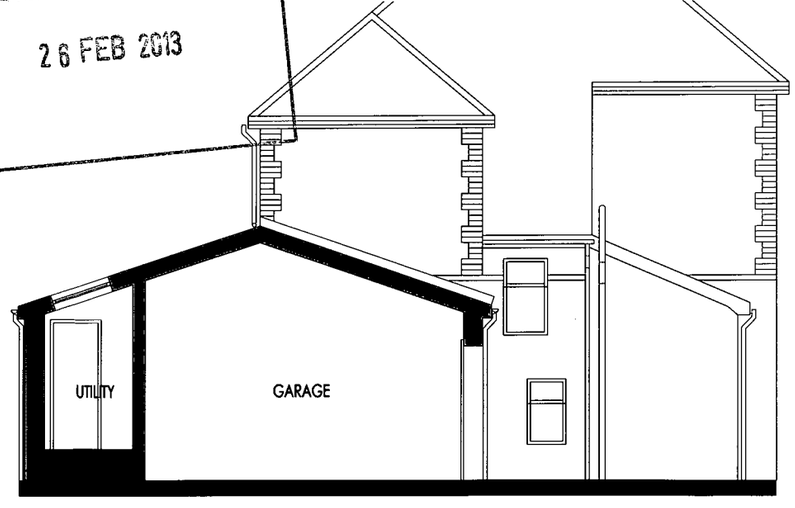

SECTION A-A
SCALE 1:100

Project Title: Planning Proposed Floor Plan, Elevations, Section & Site Plan	
Address: 13 Ruabon Road, Didsbury, Manchester.M20 5LB	
Drawing No: P/D/02	
Drawn:	Date: Date: 11/02/13
Scale: see dwg	Paper Size: A3