This drawing is the property of Technical Signs and must not be reproduced in part or in full without prior consent of Technical Signs.

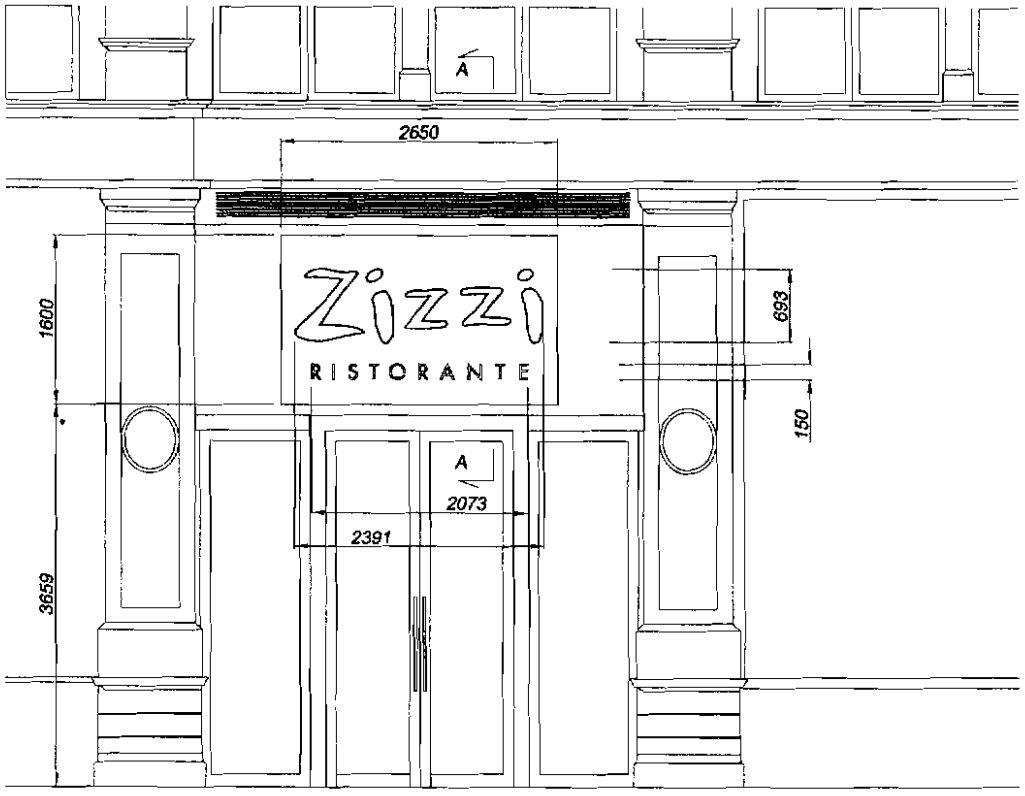


**Front elevation**
**Scale 1:50**

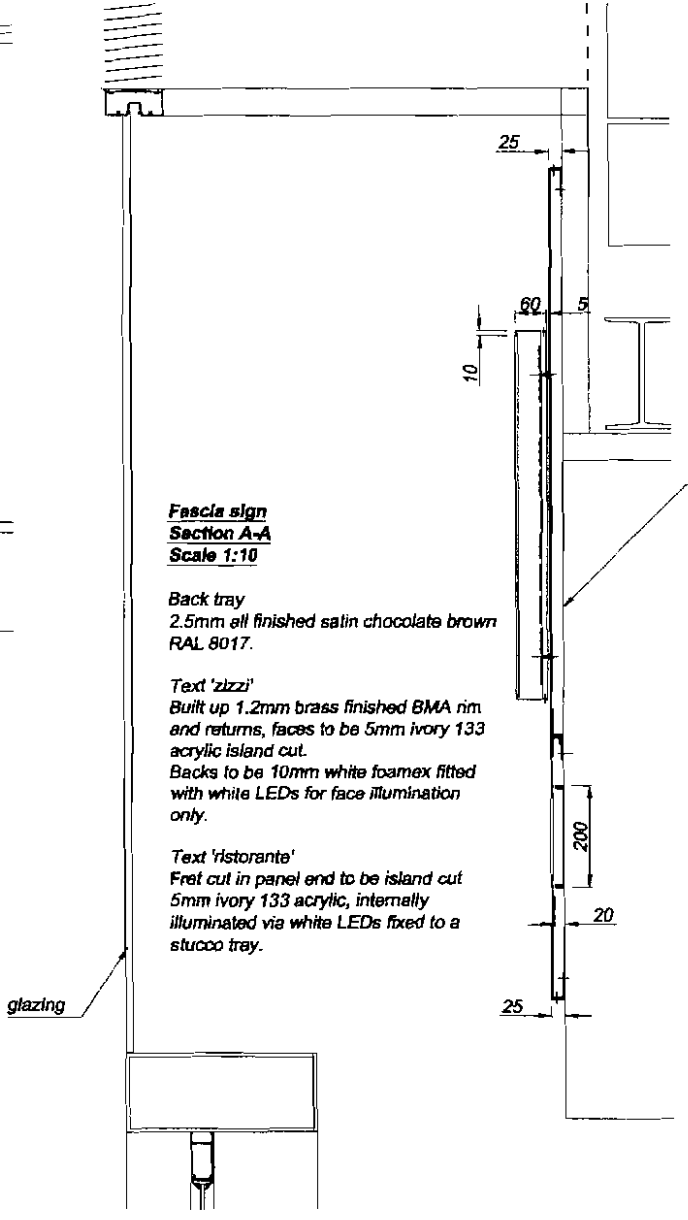


**Fascia sign**
**Section A-A**
**Scale 1:10**

Back tray
2.5mm ell finished satin chocolate brown RAL 8017.

Text 'zizzi'
Built up 1.2mm brass finished BMA rim and returns, faces to be 5mm ivory 133 acrylic island cut.
Backs to be 10mm white foamex fitted with white LEDs for face illumination only.

Text 'ristorante'
Fret cut in panel end to be island cut 5mm ivory 133 acrylic, internally illuminated via white LEDs fixed to a stucco tray.

| Rev | Modification | Date |
|---|---|---|
| A | fascia reduced | 9.4.08 |

Technical Signs
Floor 1 - Unit 3
Hille Business Centre
132 St Albans Road
Watford, Herts, WD24 4AE
Tel: 01923 811999
Fax: 01923 811998
E-mail: info@technicalsigns.co.uk

Client ZIZZI

Address/Job details

UNIT A8
THE TRIANGLE
EXCHANGE SQ
MANCHESTER
M4 3TR

Job No

| Checked | Approved |
|---|---|
| | |
| Drawn by: JC | Date: 5.12.07 |
| Scale: 1:50 (A3) | Drawing No: 112887 |

Rev A