
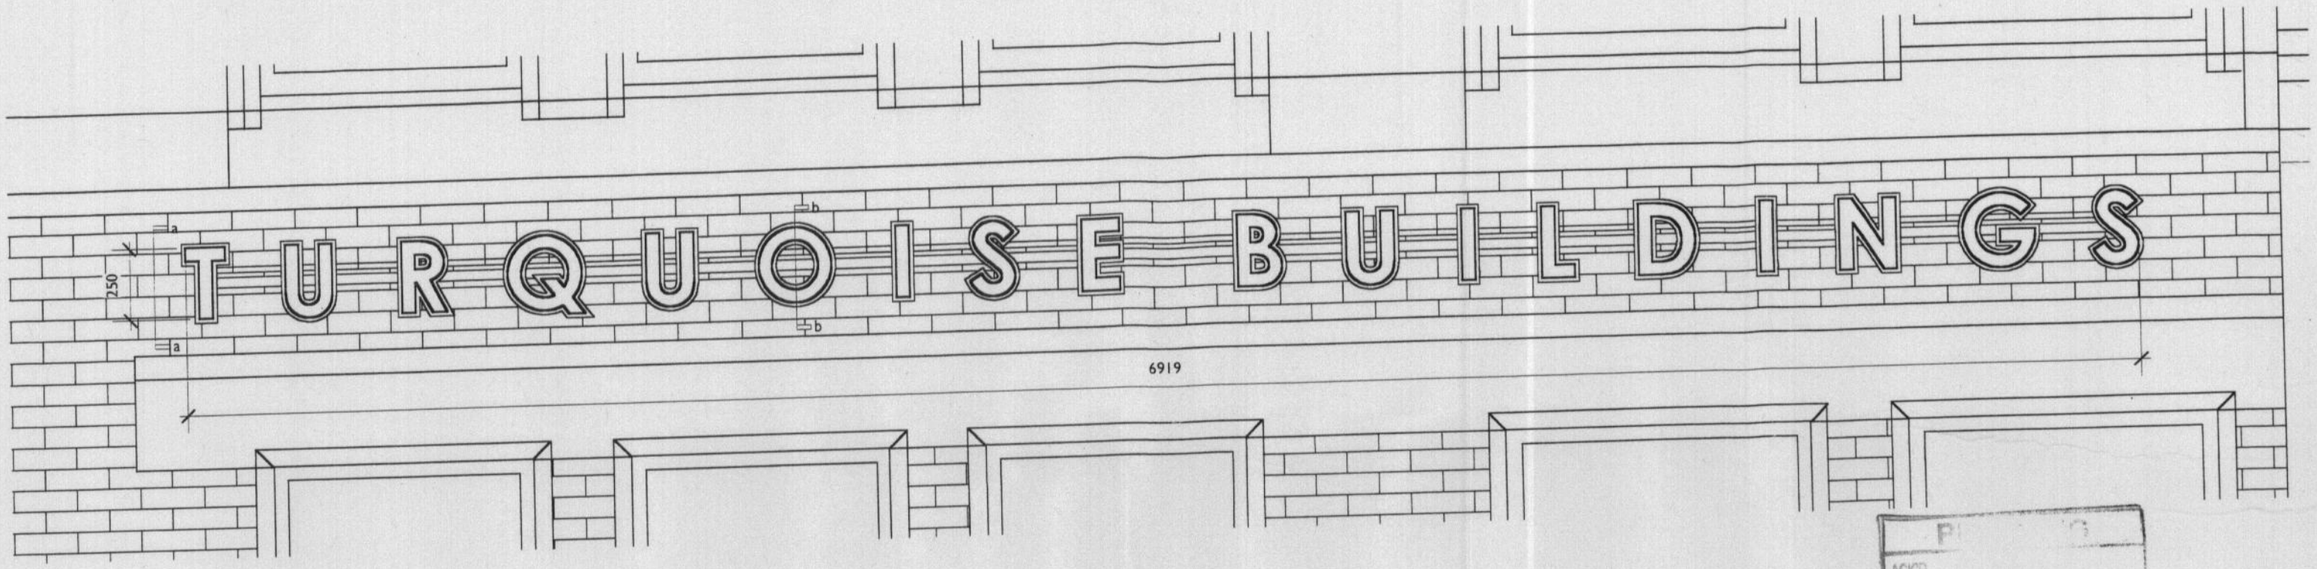


SIGN TYPE A ELEVATION 1:20


ACK'D
REPLIED
RECD 30 OCT 2008
M
M
M
FOIL ACTION

SIGN TYPE A

SIGN: BUILT UP BRUSHED STAINLESS STEEL LETTERING WITH HALO LED ILLUMINATION (TURQUOISE COLOUR). TO BE MOUNTED ON HORIZONTAL STAINLESS STEEL RAILS
FONT: CENTURY GOTHIC, UPPER CASE, LETTER HEIGHT 250MM
LOCATION: TO BE CONFIRMED ON SITE.

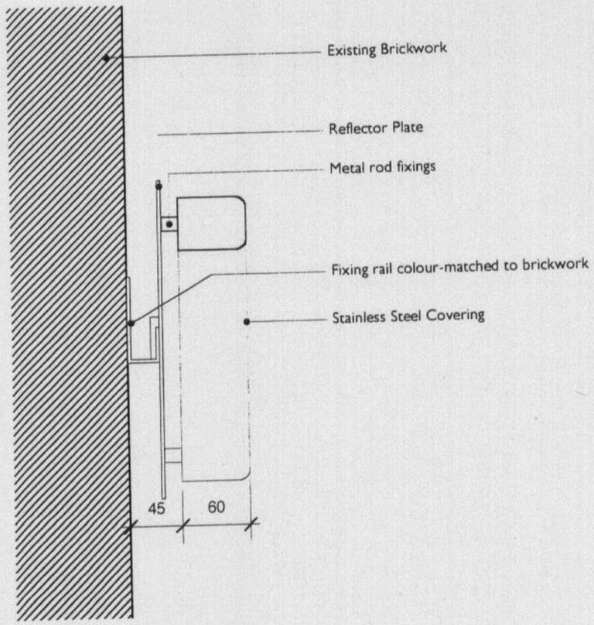

SIGN TYPE A END ELEVATION a-a 1:5

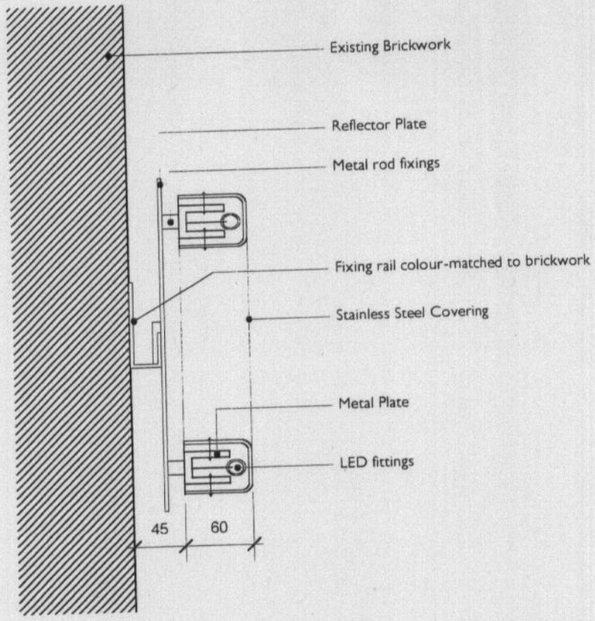

SIGN TYPE A SECTION b-b 1:5



SIGN TYPE B 1:5

SIGN TYPE B

SIGN: STAINLESS STEEL PLATE WITH
FONT: CENTURY GOTHIC
LOCATION: TO BE CONFIRMED ON SITE.

AB

description	date	rev
Screw fixing added to sign type B	28/10/08	B
Sign type A revised following comments from sign designer	12/09/08	A

Turquoise Block, China Lane and Dale Street, Manchester
for
Avanta Properties Ltd.

Dale Street Signage
Details

scheme 1197
no **P(502)**
rev B
scale As referenced at A3
date 03-07-08
drawn PH

makinarchitecture
URBAN ARCHITECTS & DESIGNERS
www.makinarchitecture.com
t 0161 2360051 f 0161 2283442

SK sketch P proposed T tender C construction AB as built

DO NOT SCALE FROM THIS DRAWING
DIMENSIONS TO BE CHECKED ON SITE