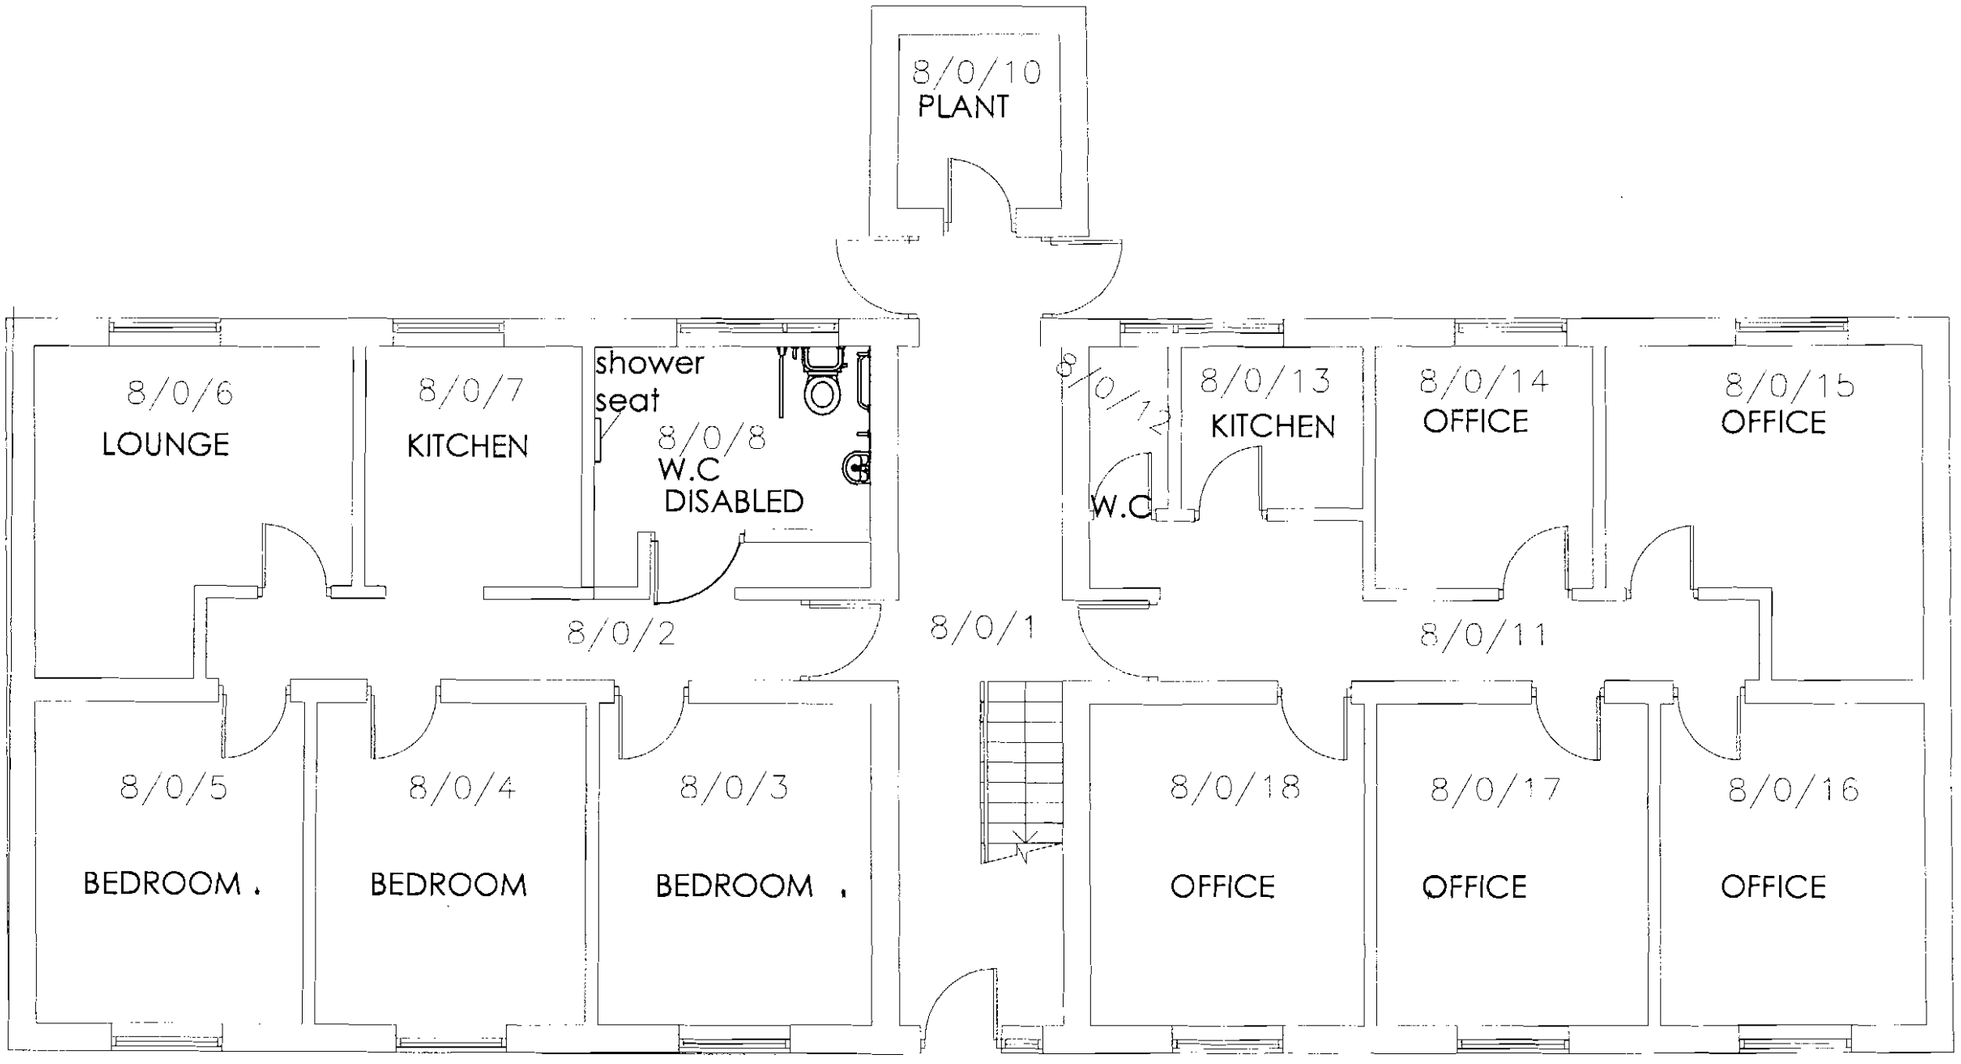


BLOCK A GROUND FLOOR

NOTES:

25 APR 2008

		UNIT RECD	DATE
N			
M			
M			
EQIL ACTION			

REV:	DATE:	DETAILS:

Bertram Done & Partners
Consulting Civil and Structural Engineers

Paragon House
48 Seymour Grove
Manchester
M16 0LN

TEL 0161 873 9390
FAX 0161 873 7164
E-MAIL : mail@bertramdone.co.uk

IStructE

THIS DRAWING IS THE PROPERTY OF BERTRAM DONE & PARTNERS AND MUST NOT BE COPIED OR REPRODUCED EITHER IN WHOLE OR IN PART WITHOUT PRIOR WRITTEN PERMISSION


CHRISTIES HOSPITAL
NATIONAL HEALTH SERVICE
WIMSLOW RD

SCALE:	1:50	@ A2
DATE:	24.04.08	
DRAWN BY:	MM	
CHECKED BY:		

CONTRACT:
A BLOCK
CHANGE OF USE


DRAWING:
EXISTING FACILITIES

JOB REF:	12065
DRAWING No:	01
REVISION:	

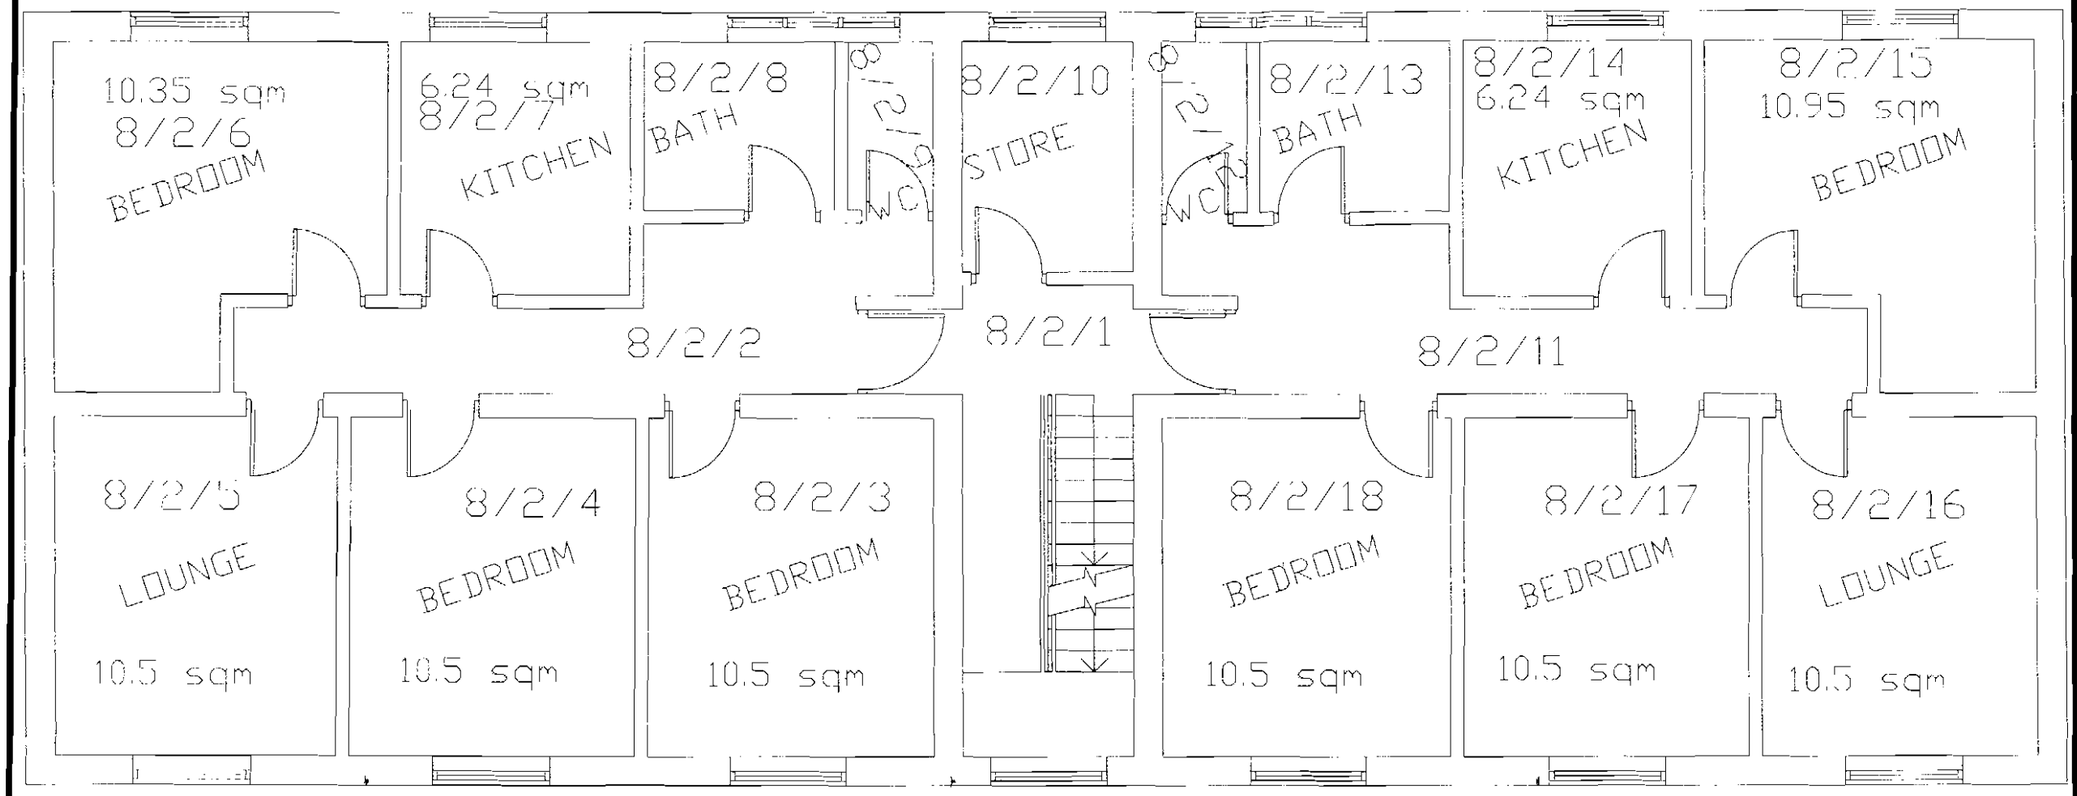

BLOCK A SECOND FLOOR

NOTES:

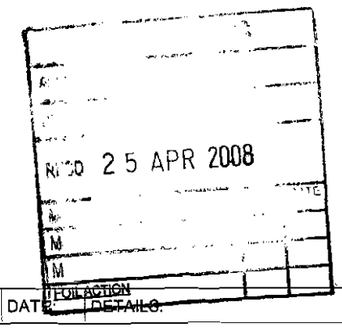

REV:	DATE:	DETAILS:

Bertram Done & Partners
Consulting Civil and Structural Engineers

Paragon House
46 Seymour Grove
Manchester
M16 0LN

TEL : 0161 873 9390
FAX : 0161 873 7164
E-MAIL : mail@bertramdone.co.uk

IStructE

THIS DRAWING IS THE PROPERTY OF BERTRAM DONE & PARTNERS AND MUST NOT BE COPIED OR REPRODUCED EITHER IN WHOLE OR IN PART WITHOUT PRIOR WRITTEN PERMISSION

CHRISTIES HOSPITAL
NATIONAL HEALTH SERVICE
WILMSLOW RD

SCALE:	NTS	@ A3
DATE:	24.04.08	
DRAWN BY:	MM	
CHECKED BY:	AH	

CONTRACT:
A BLOCK
CHANGE OF USE
FOR HUMAN RESOURCES

DRAWING:
EXISTING FACILITIES
SECOND FLOOR

JOB REF:	12065
DRAWING No:	02
REVISION:	