
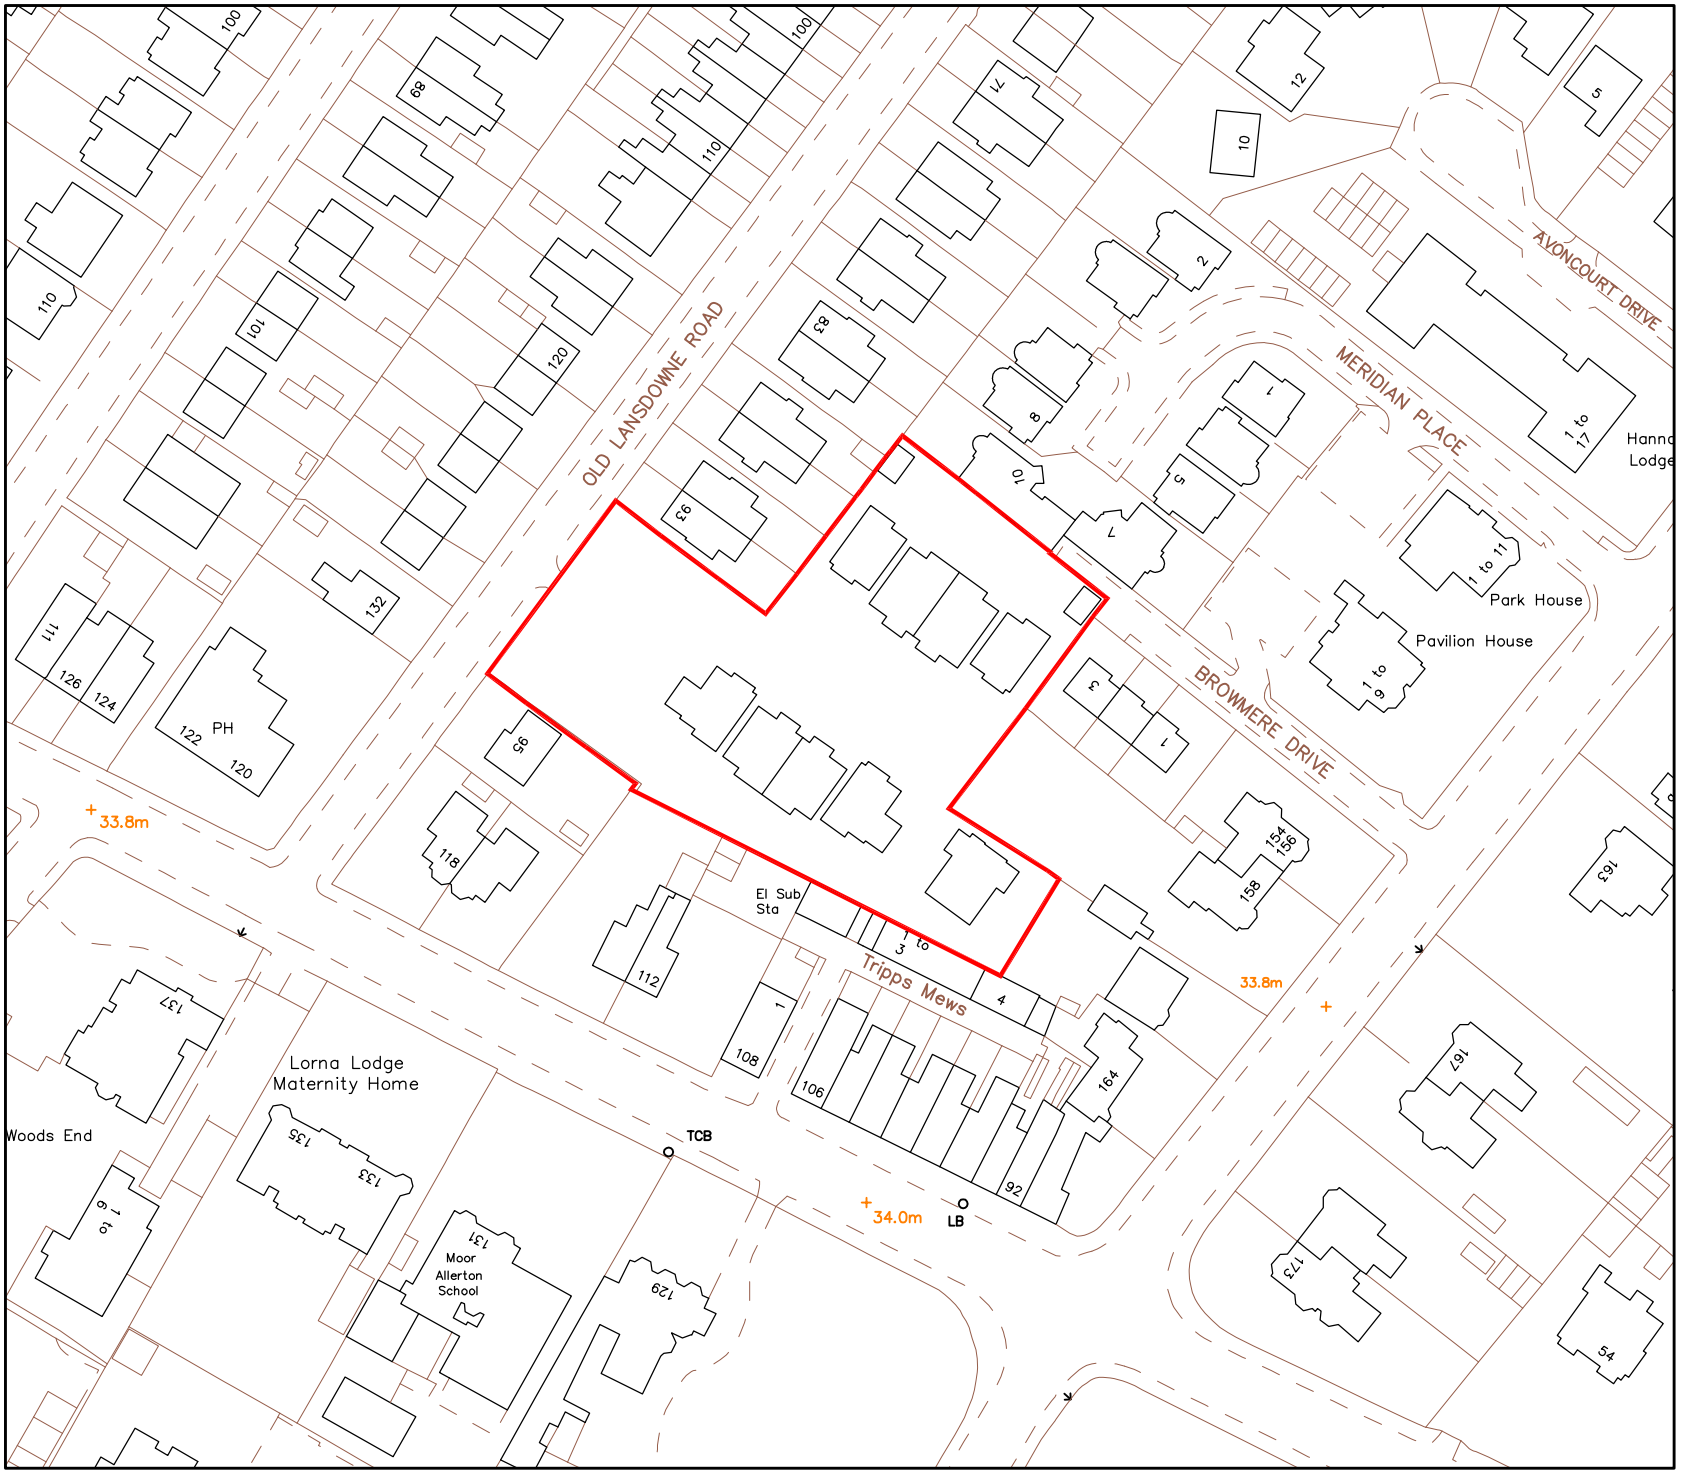


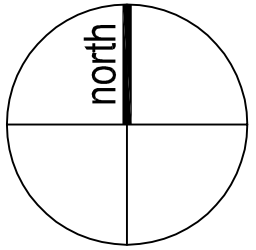

DK ARCHITECTS
t 0161 8501045
m 07814 024033
f 0845 8621625
e nadlr@dkarchitects.net
w dkarchitects.net
a Sovereign House
Stockport Road
Cheadle, SK8 2EA

PROJECT:
NEW ACCESS GATES TO RESIDENTIAL DEVELOPMENT

ADDRESS:
AGALIA GARDENS, OLD LANSDOWNE ROAD, DIDSBURY, MANCHESTER.

DRG:
EXISTING AND PROPOSED GROUND FLOOR PLAN AND ELEVATION

DRG STATUS:
PLANNING SUBMISSION

DATE:	Nov 2012	DRAWN:	ANK
SCALE:	1:50	CHECKED:	ANK
SIZE:	A1	DRG NO:	NK.273.00

COPYRIGHT © 2007 DK ARCHITECTS (MCR) LIMITED. ALL RIGHTS RESERVED.
REFER TO DIMENSIONS AND DO NOT SCALE.