
EXTERNAL TROUGH LIGHT TO BE RETAINED AND REFURBISHED BY CO-OP OR THEIR CONTRACTORS

EXISTING FASCIAS WILL BE REMOVED IN ALL CASES UNLESS PRIOR ARRANGEMENTS HAVE BEEN MADE.

CO-OP ARE TO ENSURE THAT AN L.T. SUPPLY IS LEFT ON THE OUTSIDE OF THE BUILDING TO WHICH FUTURAMA CAN CONNECT TO ILLUMINATE ANY SIGNAGE.

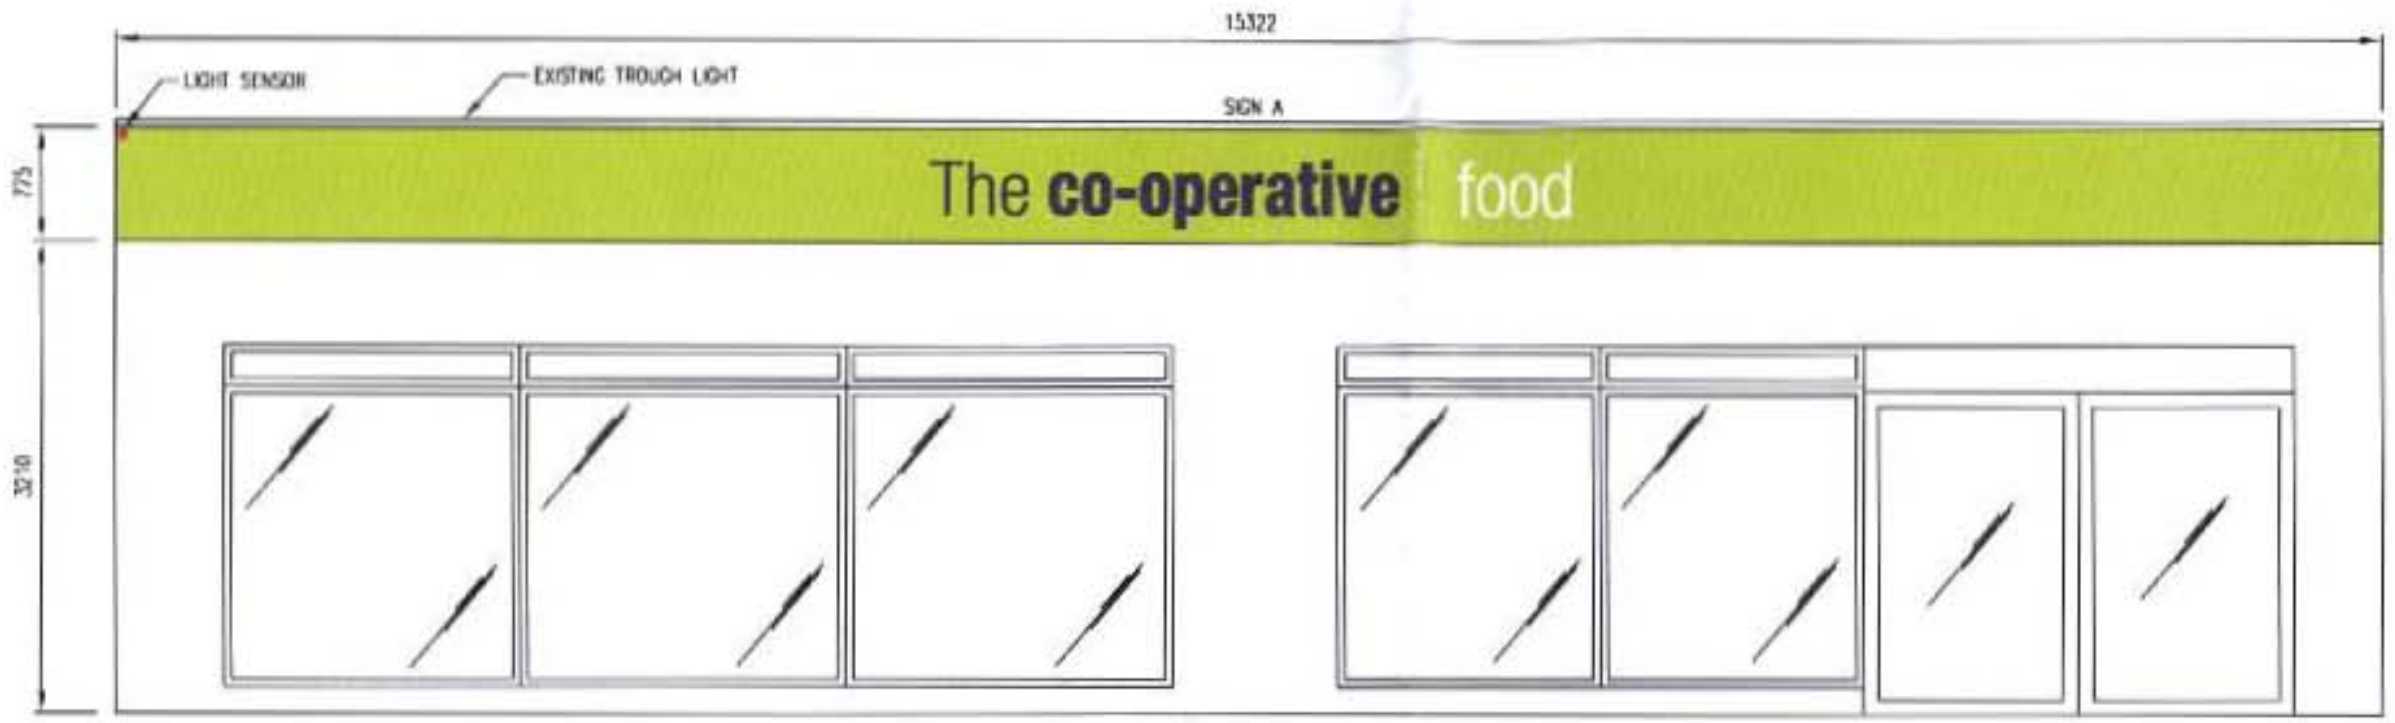



ELEVATION 1
(MOULDED LETTER HEIGHT 284mm - M4)



SECTION

SPECIFICATION
SLIMLINE FASCIA
ALUMINIUM TRAY PANEL, 35MM DEEP ON AN EXTRUDED ALUMINIUM FIXING SYSTEM AND PAINTED PANTONE GREEN REF 375. THE LETTERS 'co-operative' TO BE MOULDED FROM ACRYLIC WITH SILVER EDGES AND APPLIED VINYL FACES PANTONE BLUE REF 2757, FIXED TO THE PANEL. THE WORD 'the' (PRECEDING 'co-operative') TO BE FRET CUT, 5MM BLUE OPAQUE ACRYLIC PANTONE BLUE REF 2757 AND FIXED TO THE PANEL BY 'FIR TREE' FIXING. THE WORD 'food' TO BE FRET-CUT, 5MM WHITE OPAQUE ACRYLIC AND FIXED TO THE PANEL BY 'FIR TREE' FIXING. THE WORDS 'The co-operative food' IS TO BE ILLUMINATED BY MEANS OF EXTERNAL TROUGH LIGHTING.

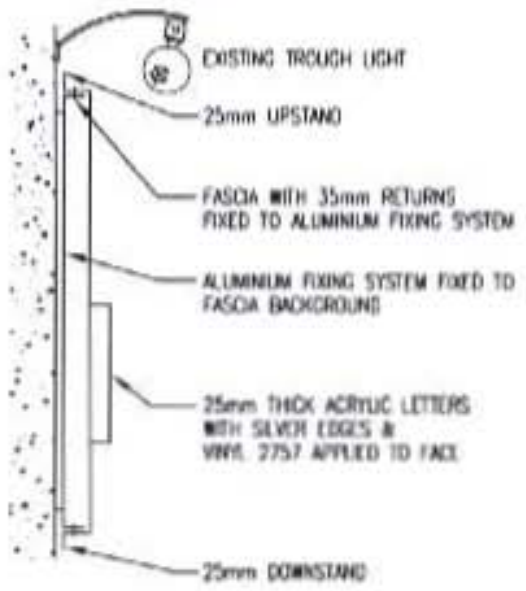

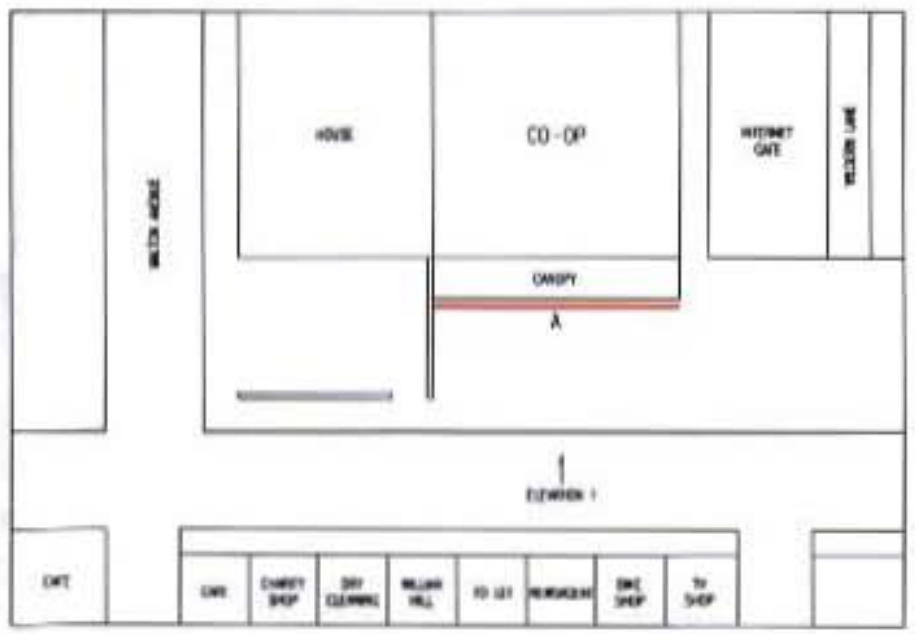

SITE PLAN

REV	DATE	INITIALS	DESCRIPTION
B	22/04/08	DJ	FASCIA CHANGED TO SLIMLINE
A	07/04/08	DJ	ORIGINAL SCHEME

Client: COOP FOOD
Site: CHORLTON
479 BARLOW MOOR ROAD
CHORLTON CUM HARDY
MANCHESTER
M21 8AG

Job No. 100567
Scale: 1:50
Date: 22/04/08
Drawn: CDL
Checked:

RECD 29 MAR 2008

Dwg No. CHORLTON
Site No.
Issue B

Futurama

realising corporate identity in the built environment

Island Farm House
Island Farm Road
West Molesey
Surrey
KT8 2TR
United Kingdom

Telephone :
020 8941 1999
Facsimile :
020 8783 1687
E-mail :
postbox@futurama.ltd.uk

© Copyright Design. Do Not Scale

CHORLTON CUM HARDY














PLANNING
RECD
FILED
29 MAY 2008

CHORLTON CUM HARDY

























PLANNING
29 MAY 2008

CHORLTON CUM HARDY

















29 MAY 2008