© WCEC ARCHITECTS — DISCLAIMER:

This drawing is copyright and shall not be reproduced nor used for any other purposes without the written permission of the Architects. This drawing must be read in conjunction with all other related drawings and documentation. It is the contractors responsibility to ensure full compliance with the Building Regulations. Do not scale from this drawing, use figured dimensions only. It is the contractors responsibility to check and verify all dimensions on site. Any discrepancies to be reported immediately.
IF IN DOUBT ASK.
Materials not in conformity with relevant British or European Standards/Codes of practice or materials known to be deleterious to health & safety must not be used or specified on this project.

XREF'S IN THIS DRAWING

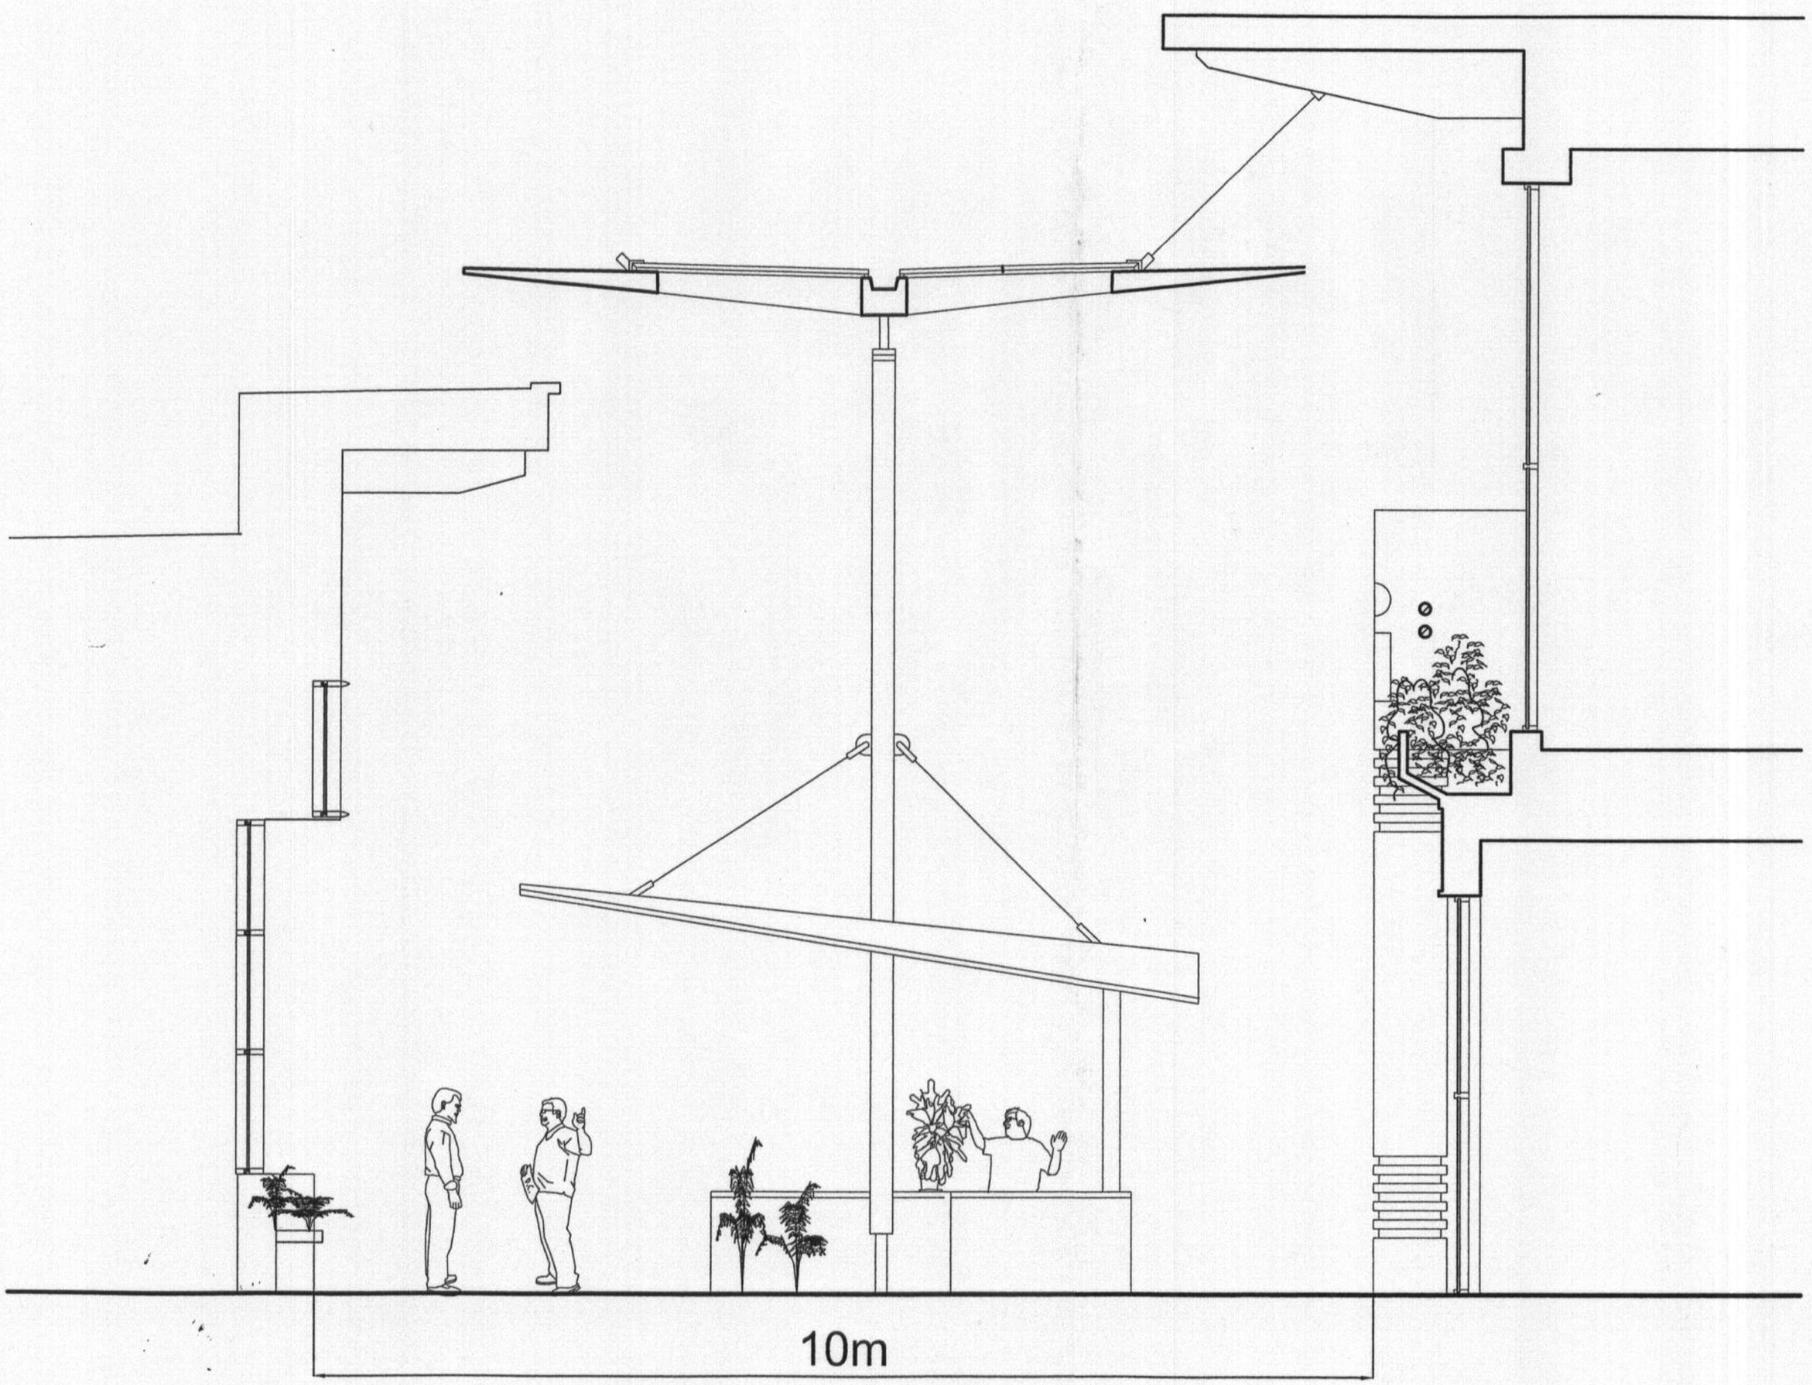

PLANNING
ACK'D
REPLIED
RECD - 1 FEB 2010

No	Date	
A	29/01/10	Roof canopy to store lowered MK

CLIENT
DRANSFIELD PROPERTIES LIMITED

PROJECT
NEW DISTRICT CENTRE HIGHER OPENSHAW

TITLE
SECTION THROUGH MALL

DRAWING STATUS
PLANNING

DRAWN	AMW	CHECKED	
SCALE	1:50		
DATE	AUGUST 2006		

CARRWOOD COURT
CARRWOOD ROAD
SHEEPBRIDGE
CHESTERFIELD
S41 9QB
T: 01246 260261
F: 01246 260736
E: email@wcec.co.uk
www.wcec.co.uk

WCEC ARCHITECTS

JOB NO.	DRAWING NUMBER	REV
02-027	PL-13	A